



South Elevation




East Elevation



West Elevation



North Elevation

 

### Site Elevations

|                 |         |
|-----------------|---------|
| Pg 10           | Rev A   |
| Beeliar SC 2433 | 02 2026 |





South Elevation A

South Elevation B



South Elevation A



South Elevation B



South Elevation

Pg 11

Rev A

Beeliar SC

2433

02 2026





East Elevation A



East Elevation B

Scale 1:250 @ A3



East Elevation

Pg 12

Rev A

Beeliar SC

2433



02 2026

place  
fabric.



West Elevation A

West Elevation B

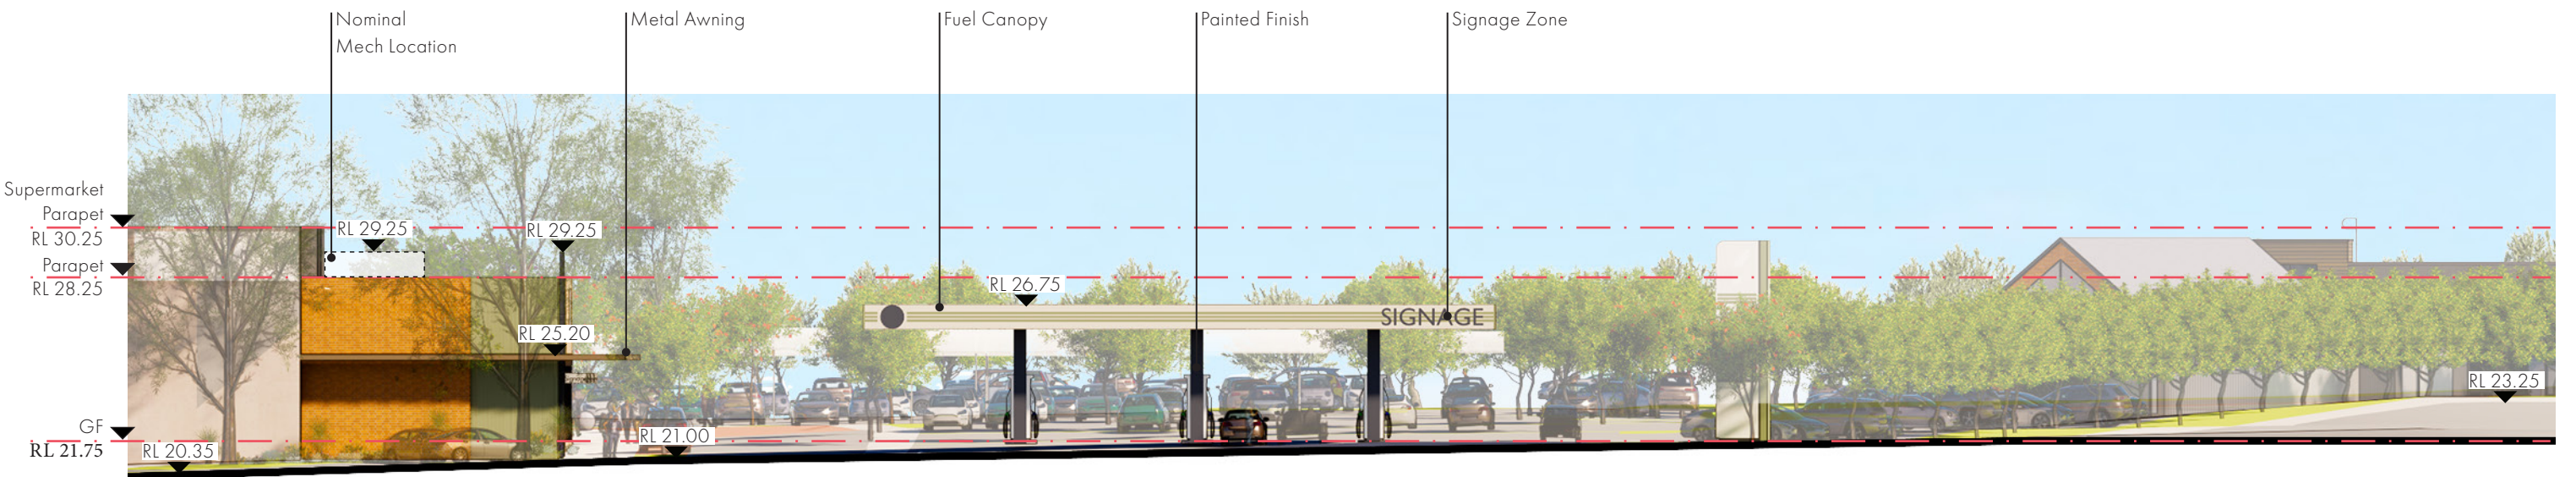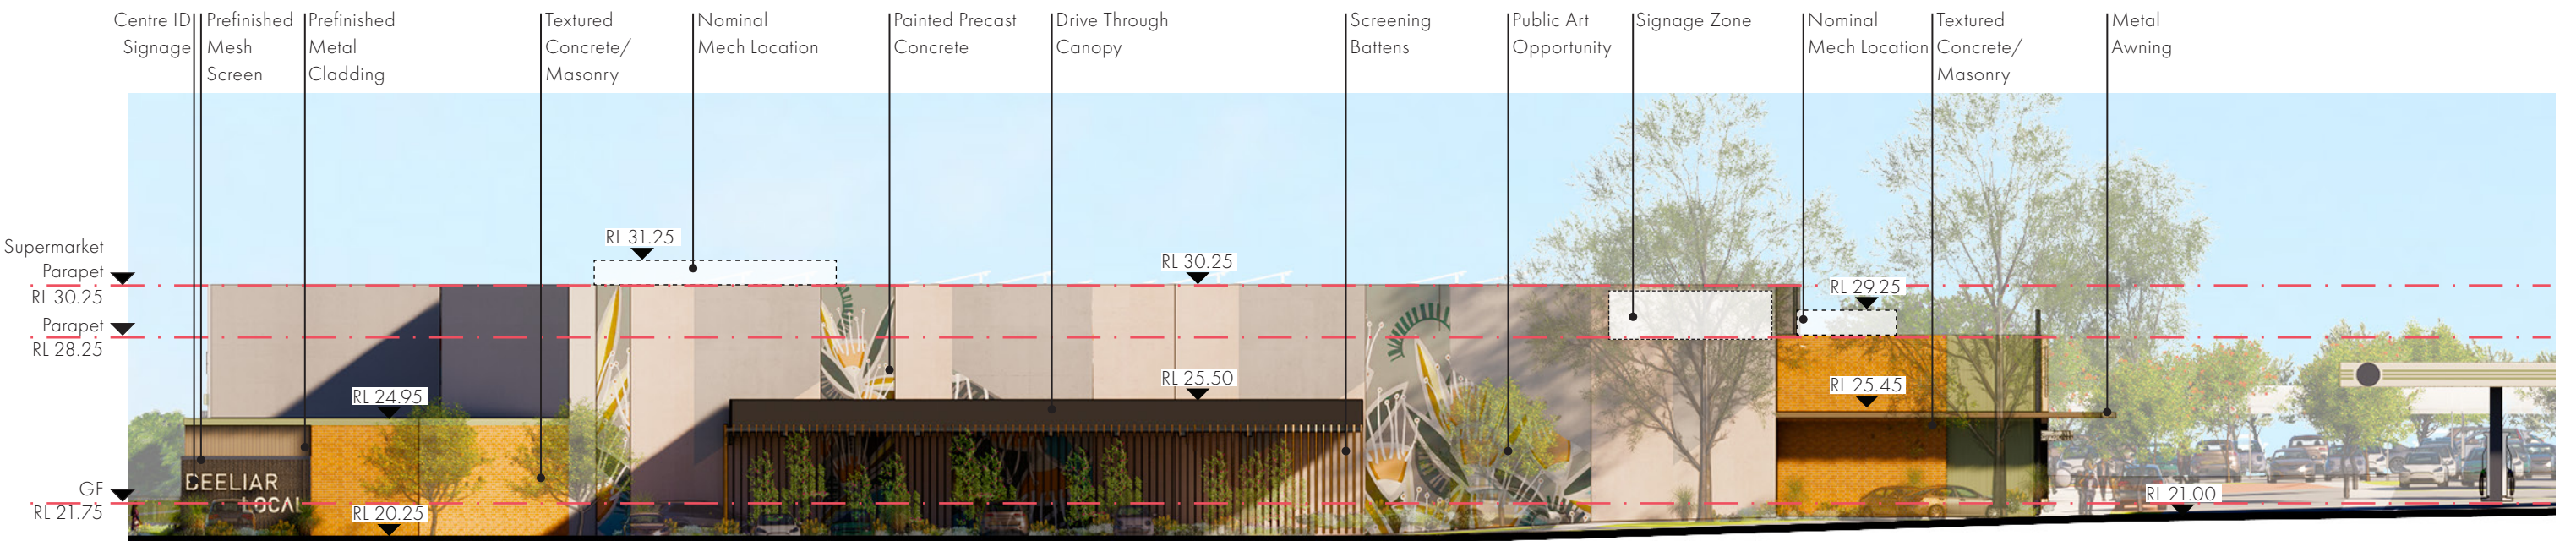

West Elevation B

Scale 1:250 @ A3



## West Elevations

Pg 13

Rev A

Beeliar SC 2433


02 2026

place  
fabric.




North Elevation A

North Elevation B

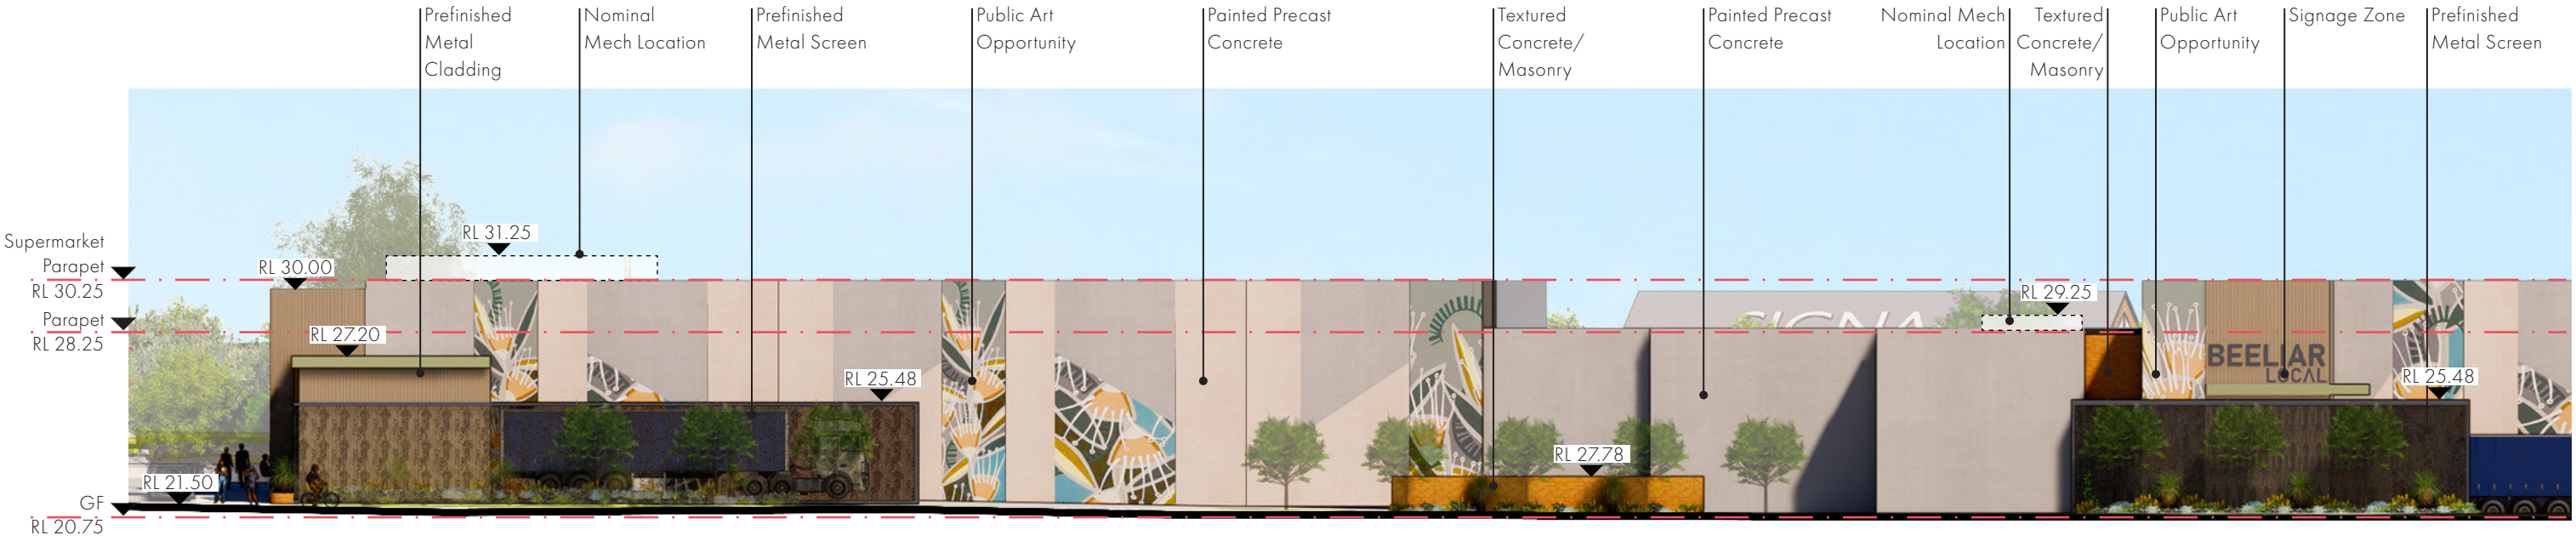

North Elevation A

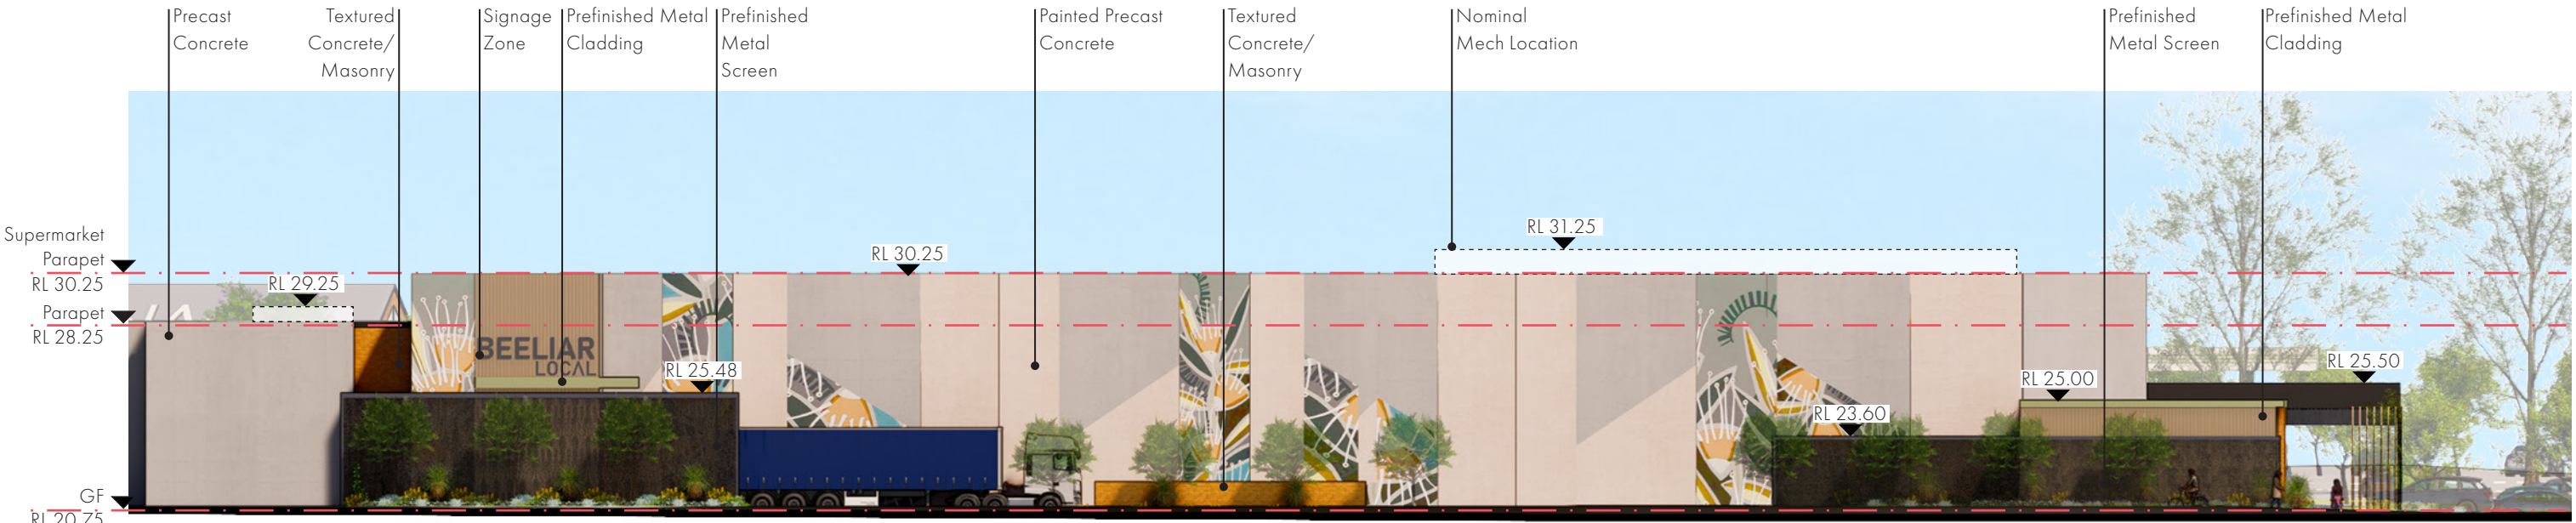

North Elevation B



# North Elevations

Pg 14

Rev A

Beeliar SC 2433

02 2026

