



BUILDING 1 NORTH WEST ELEVATION

SCALE: 1 : 300

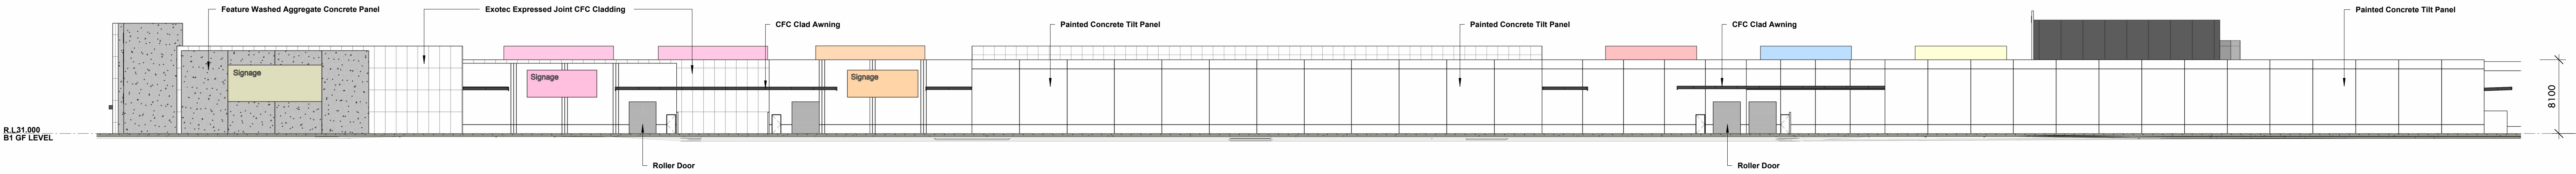


BUILDING 1 SOUTH EAST ELEVATION

SCALE: 1 : 300

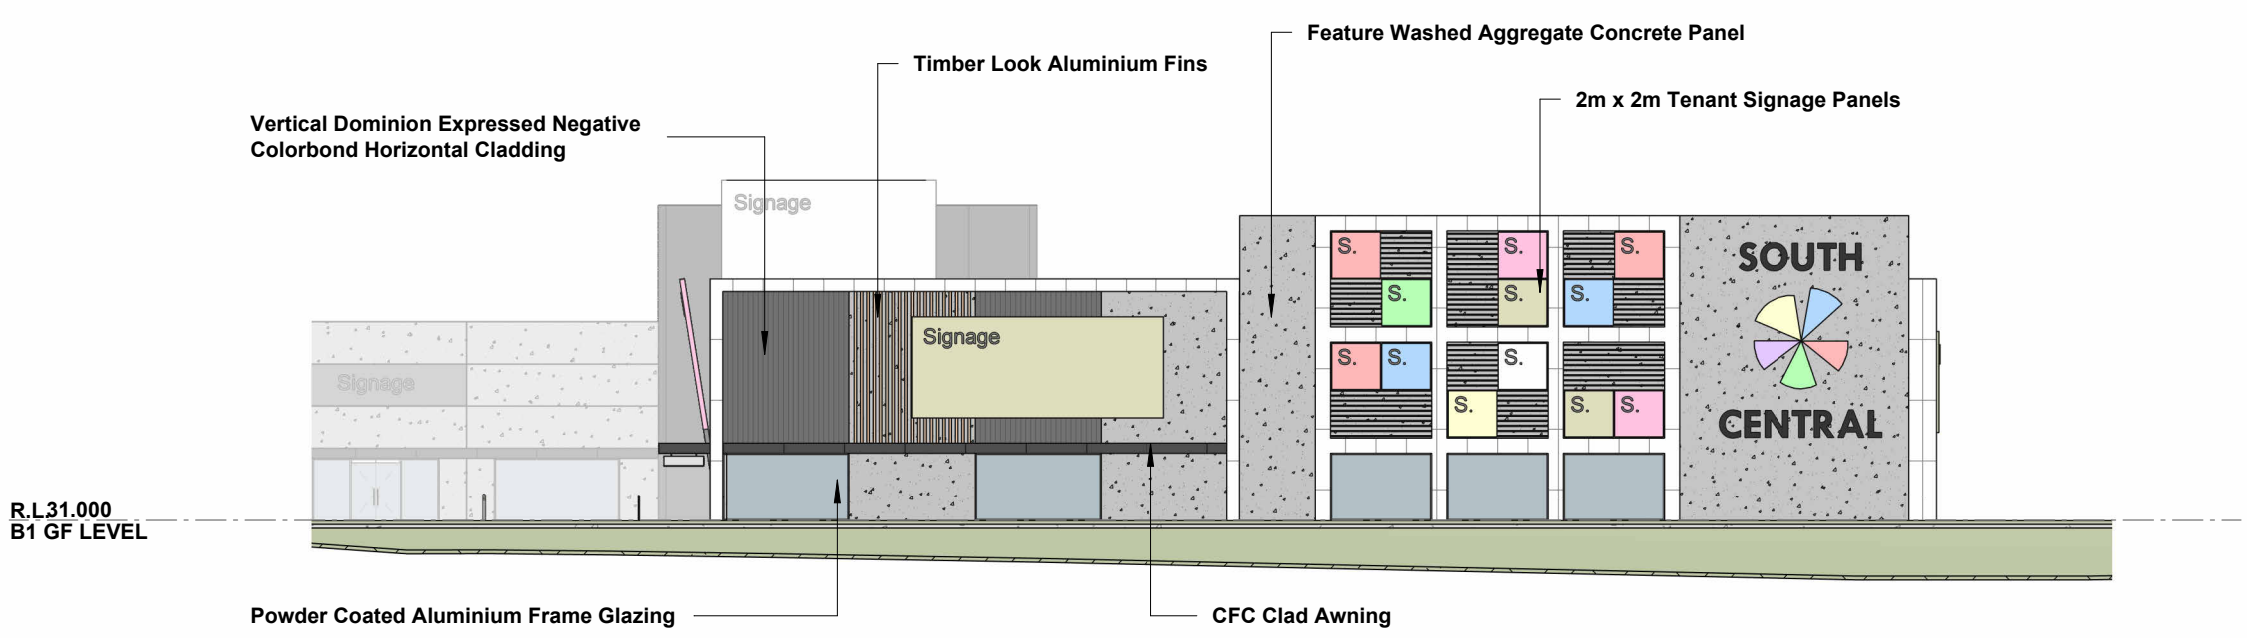



BUILDING 1 SOUTH WEST ELEVATION (ARMADALE ROAD)

SCALE: 1 : 300

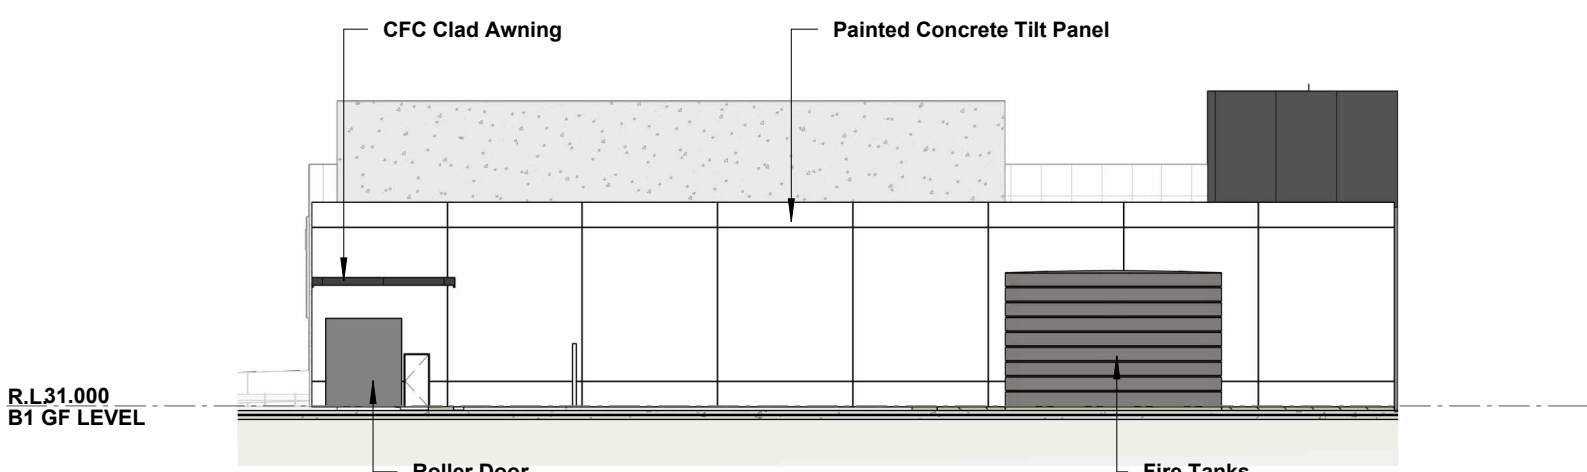


BUILDING 1 NORTH EAST ELEVATION

SCALE: 1 : 300

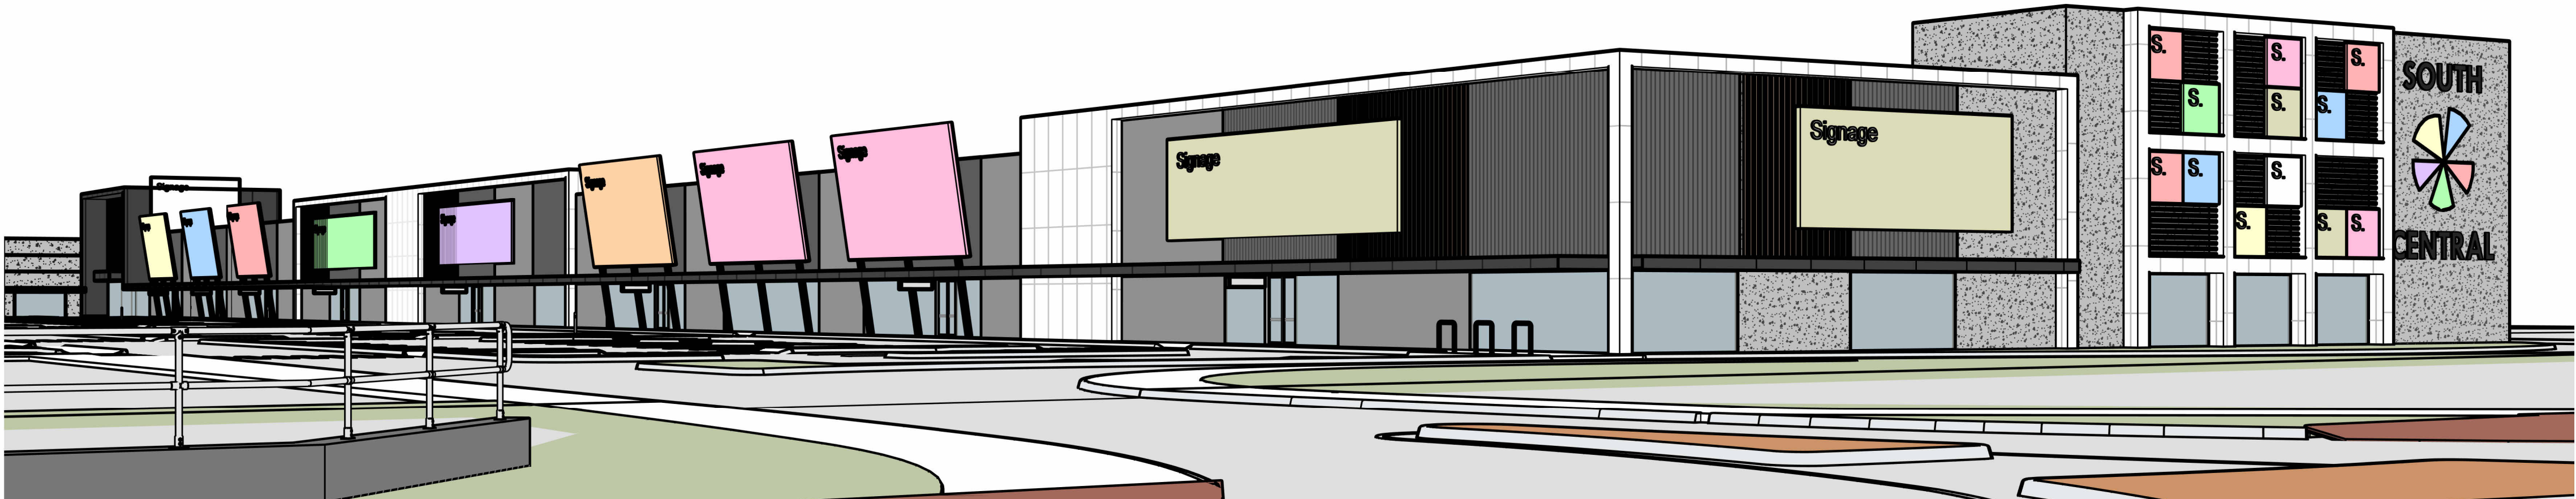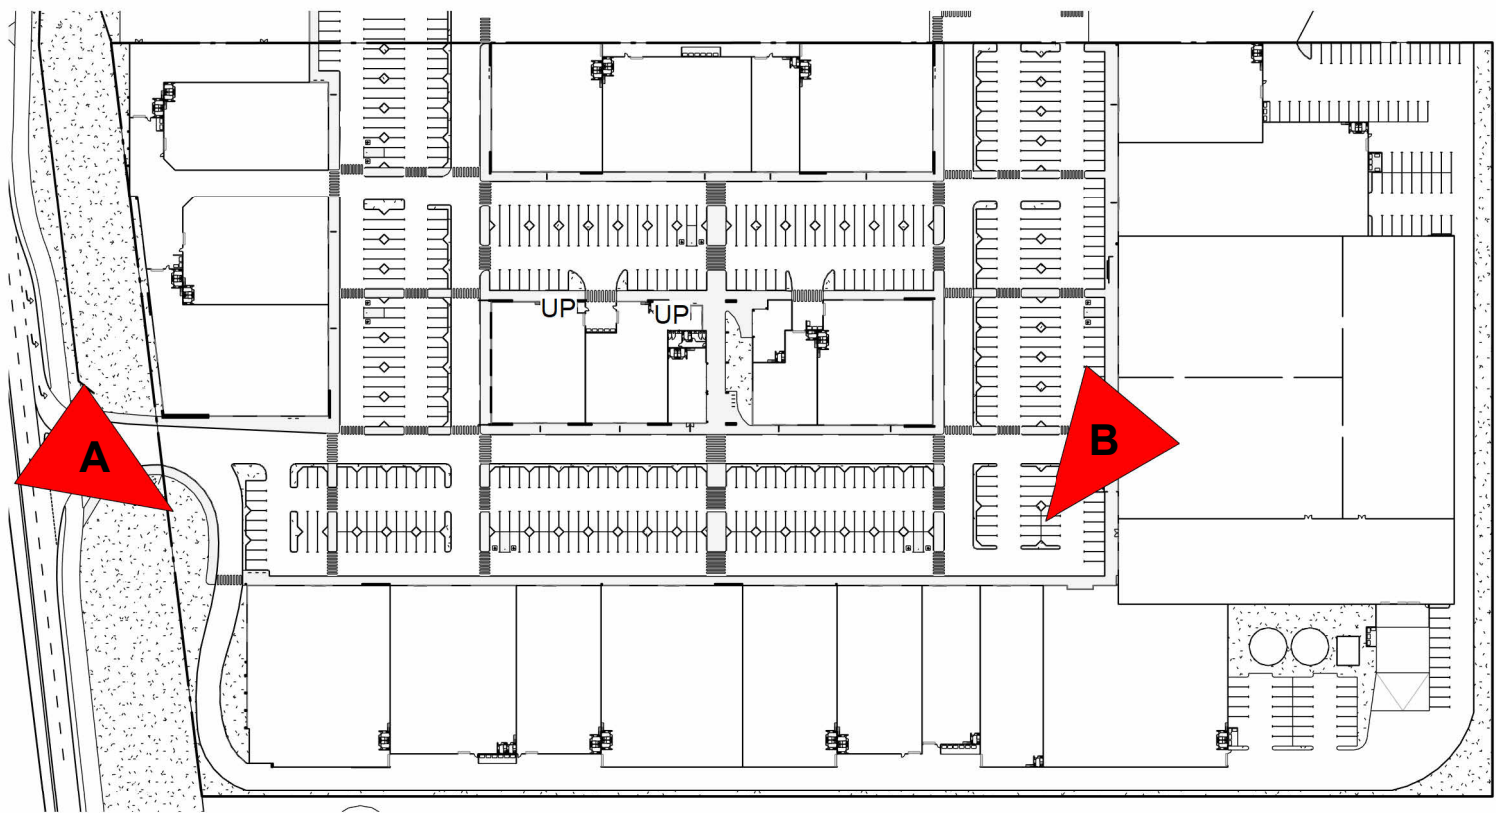

VIEW A


SCALE:

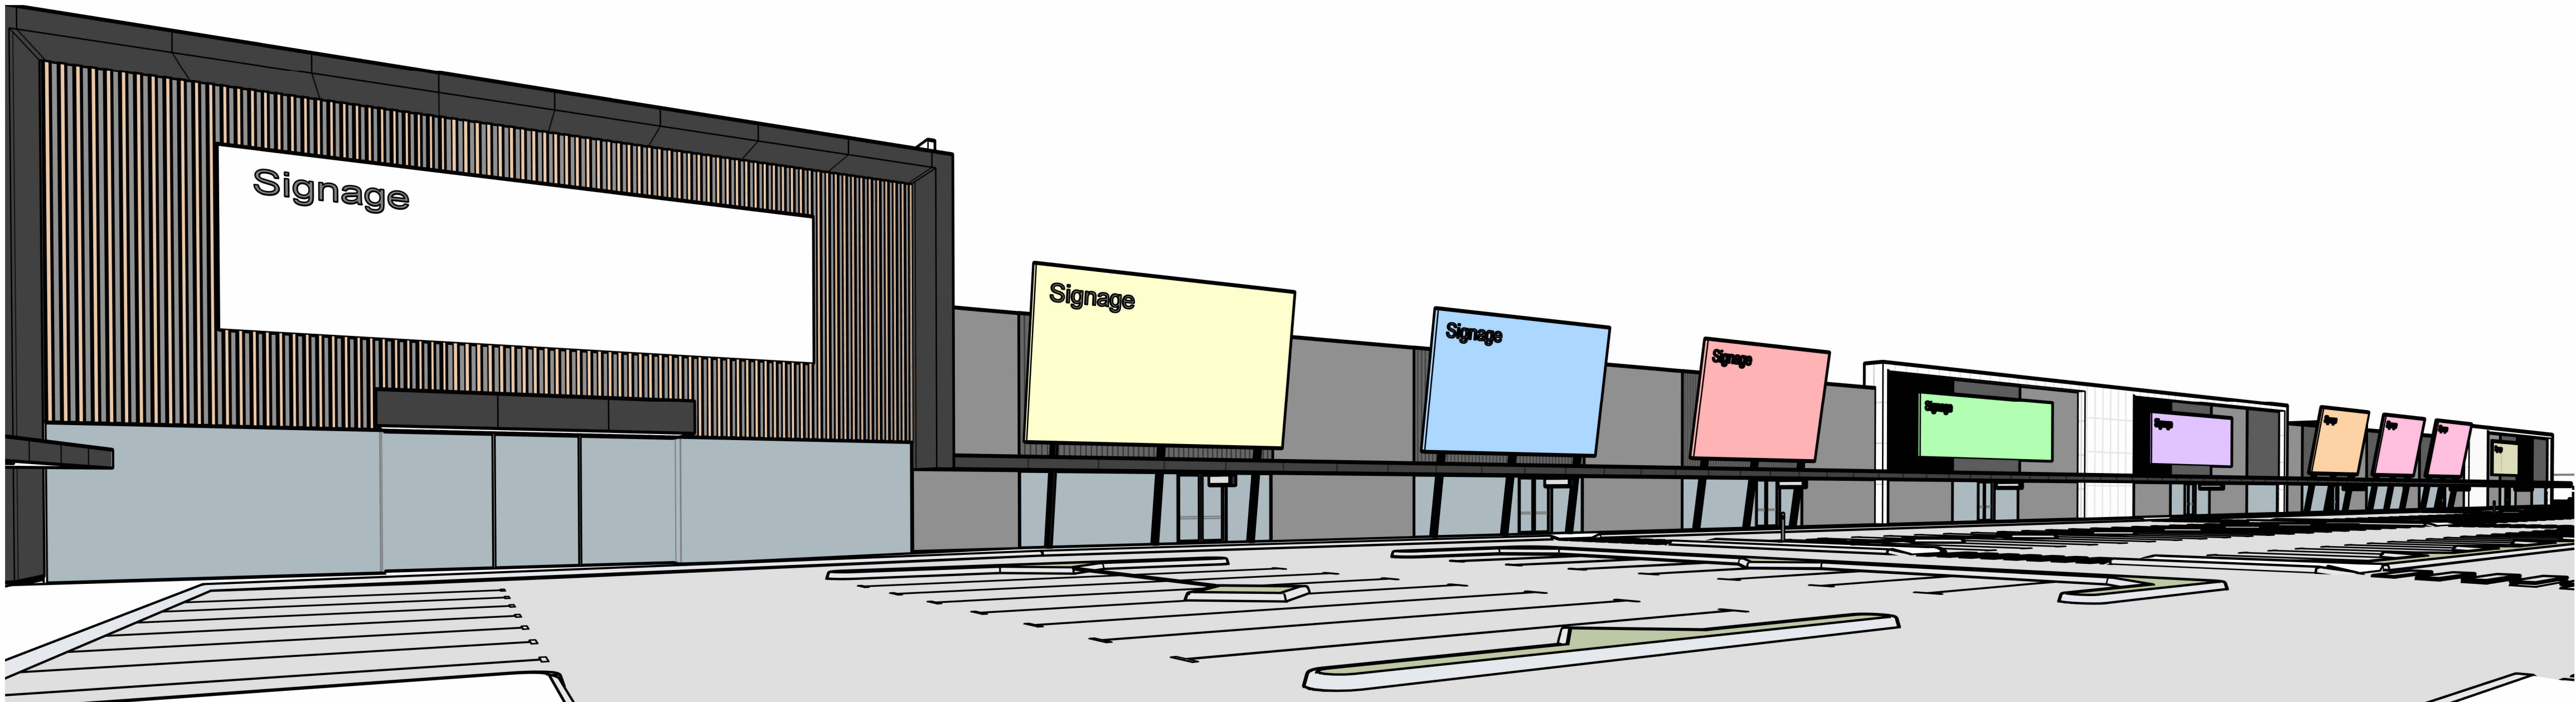

VIEW B


SCALE:

BUILDING 1

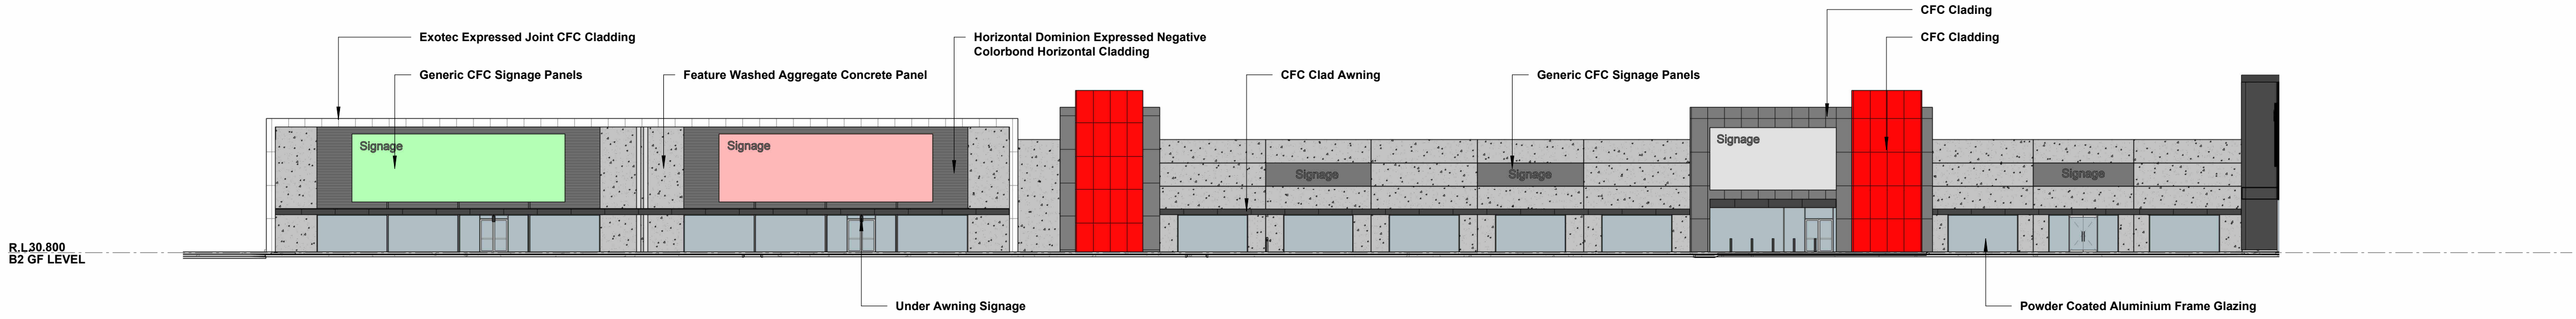


BUILDING 2 SOUTH WEST ELEVATION (ARMADALE ROAD)

SCALE: 1 : 300

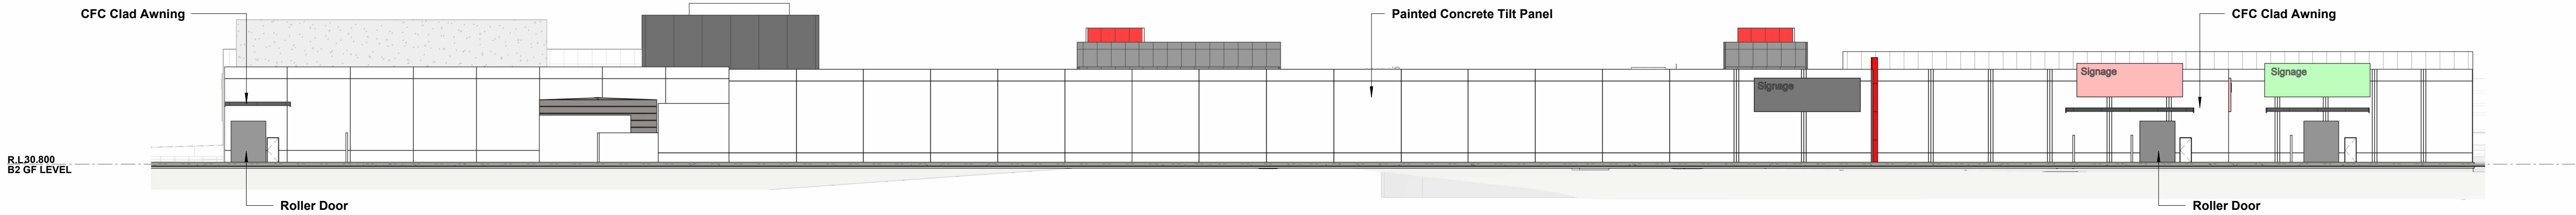


BUILDING 2 NORTH EAST ELEVATION

SCALE: 1 : 300

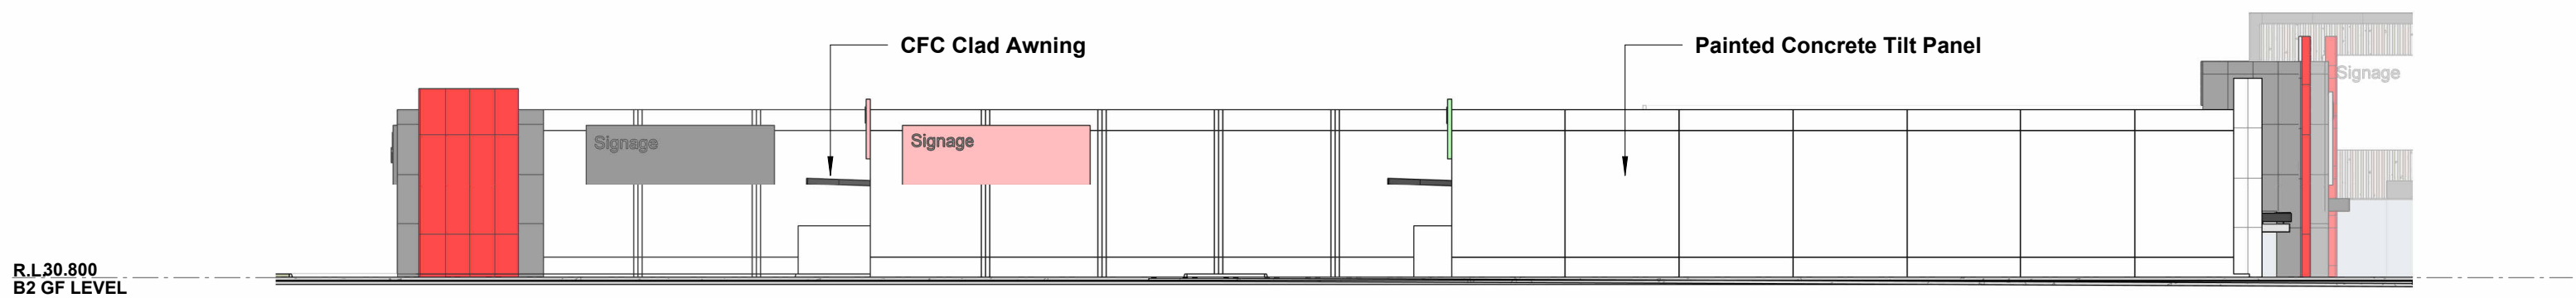



BUILDING 2 NORTH WEST ELEVATION

SCALE: 1 : 300

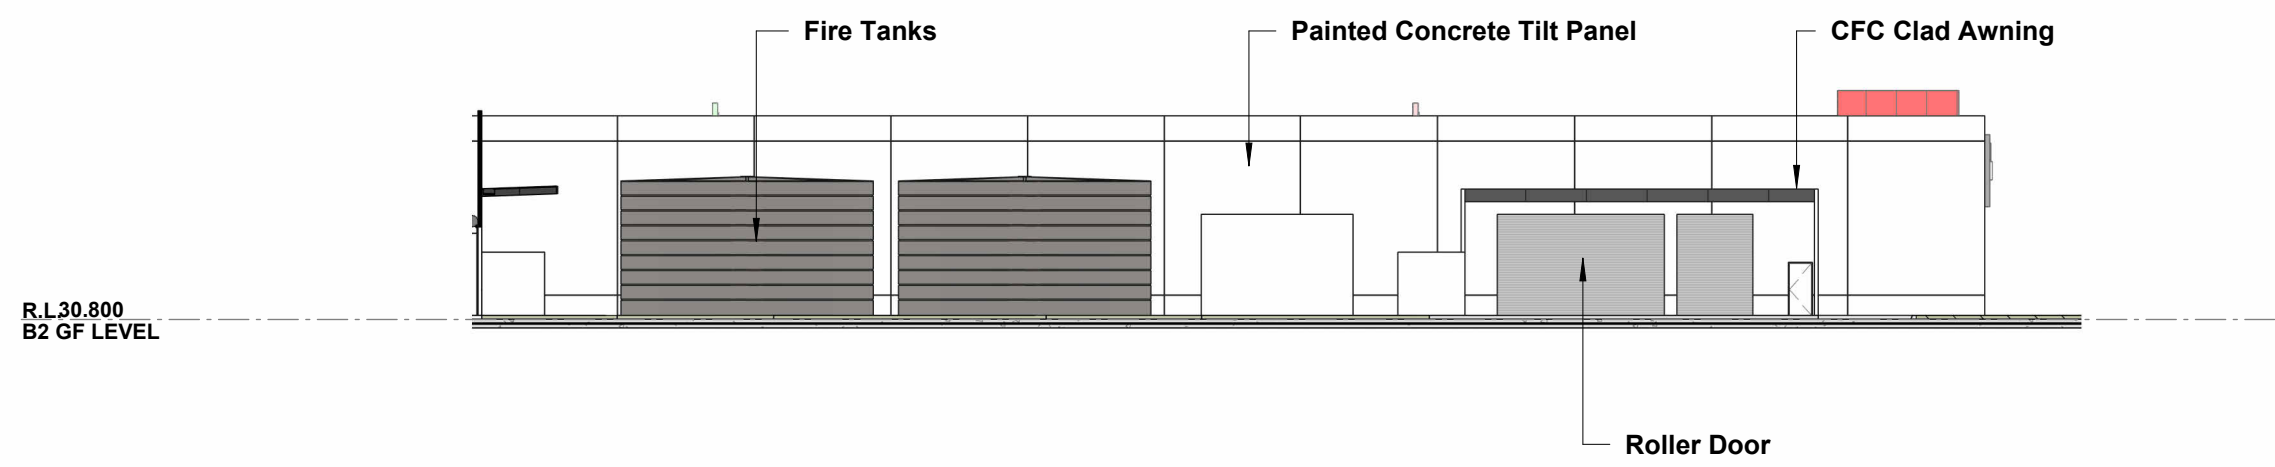

BUILDING 2 SOUTH EAST ELEVATION

SCALE: 1 : 300

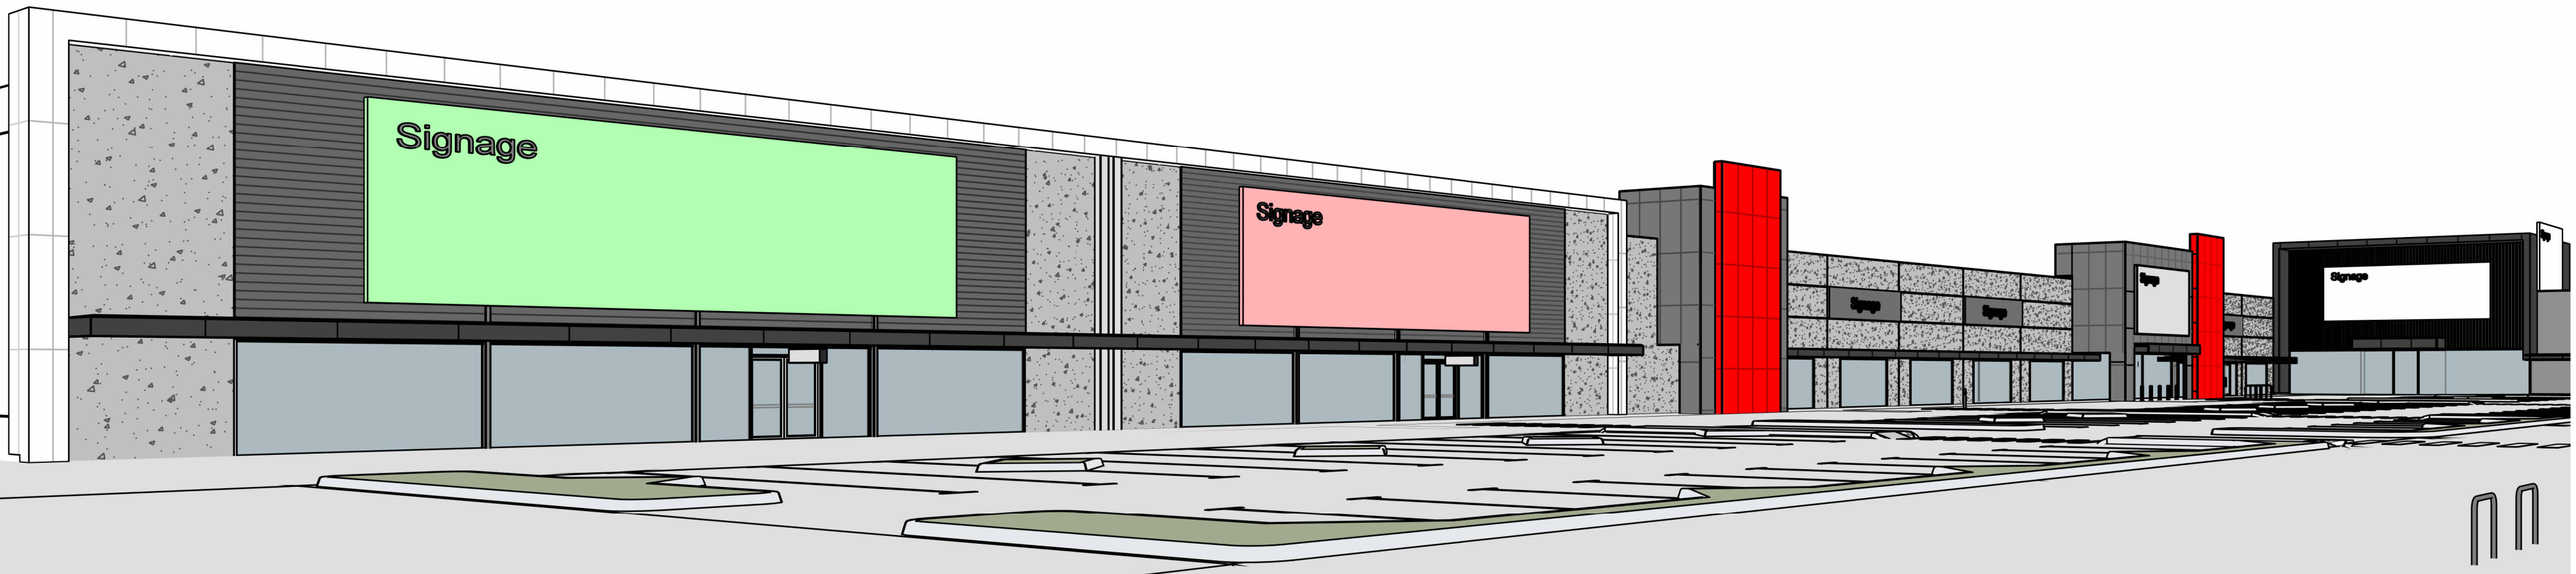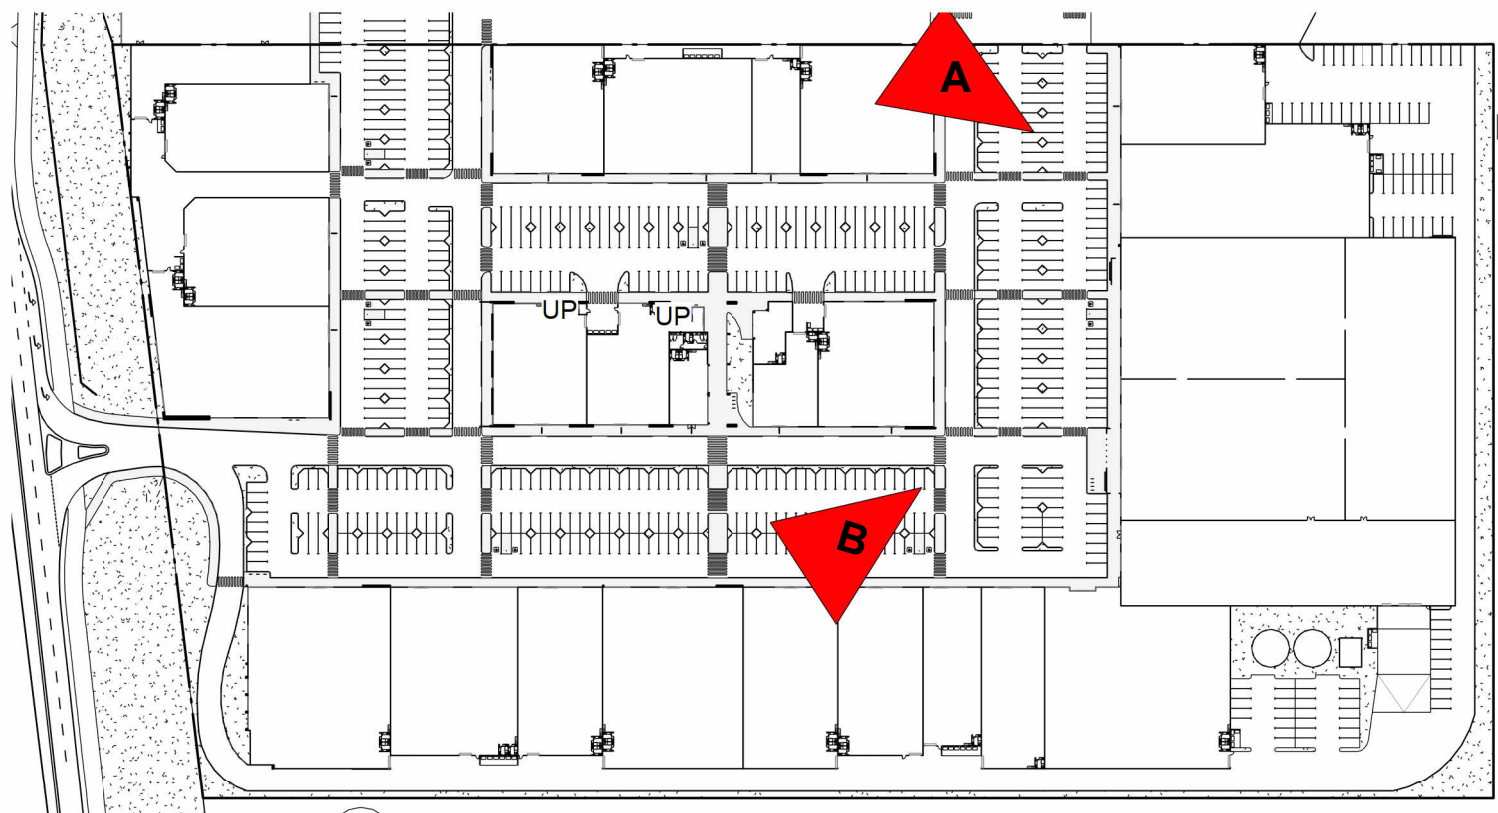

VIEW A

SCALE:



VIEW B

SCALE:

BUILDING 2

meyer
shircore
architects

PROPOSED SOUTH CENTRAL 2 : LARGE FORMAT RETAIL EXPANSION STAGE II


LOCATION : LOT 701 ARMADALE ROAD, TREEBY
FOR: SATTERLEY & CENTURIA JOINT VENTURE BY: VEND PROPERTY

SATTERLEY Centuria

VEND
PROPERTY


0 5 10 15 20 25 50

DATE: OCT 2025
REVISION: SK014
SHEET: 10
SCALE: As indicated@B1
PROJECT NUMBER
9361
© Meyer Shircore & Associates ACN 115 389 216
Suite 2, Ground Floor 437 Roberts Road, Subiaco WA 6008
PO Box 1294 Subiaco WA 6904
t: 98 9381 8511 e: msa@meyershircore.com.au

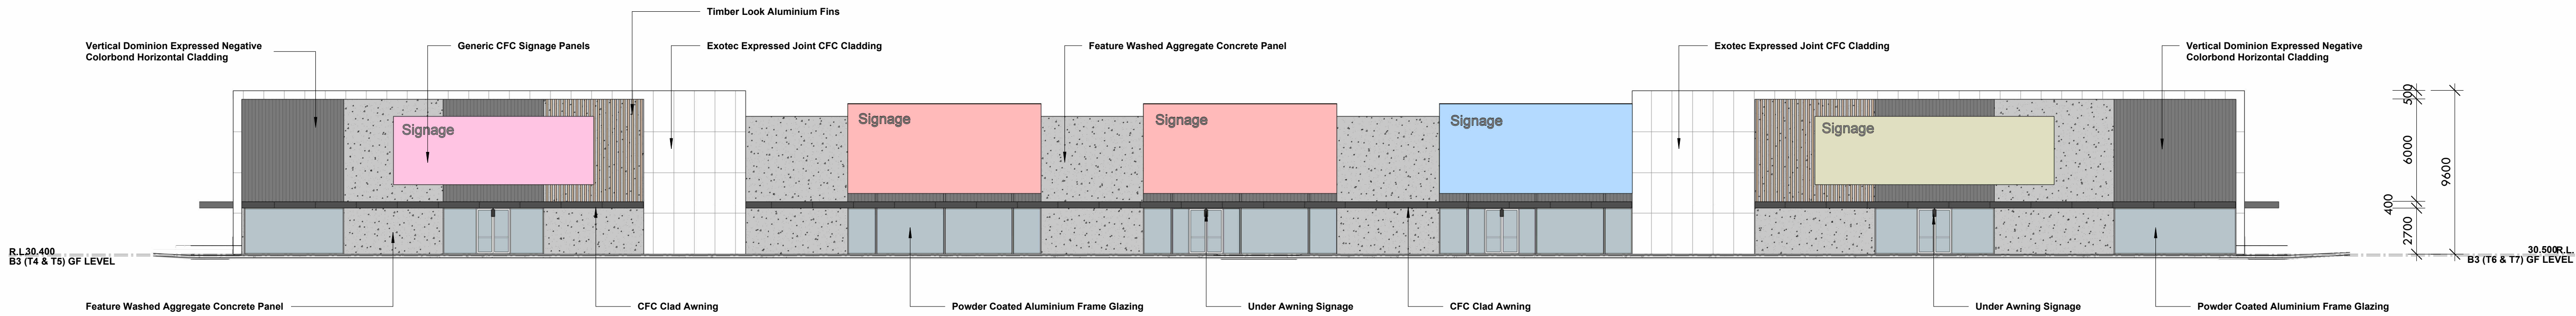


BUILDING 3 SOUTH EAST ELEVATION

SCALE: 1 : 200

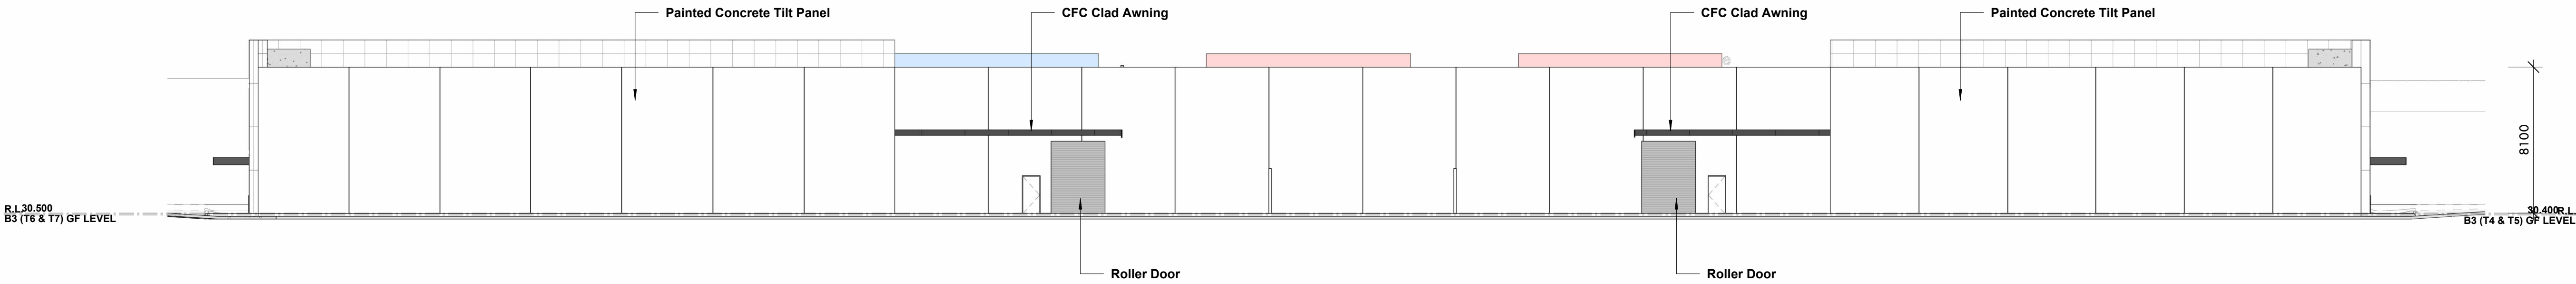


BUILDING 3 NORTH WEST ELEVATION

SCALE: 1 : 200

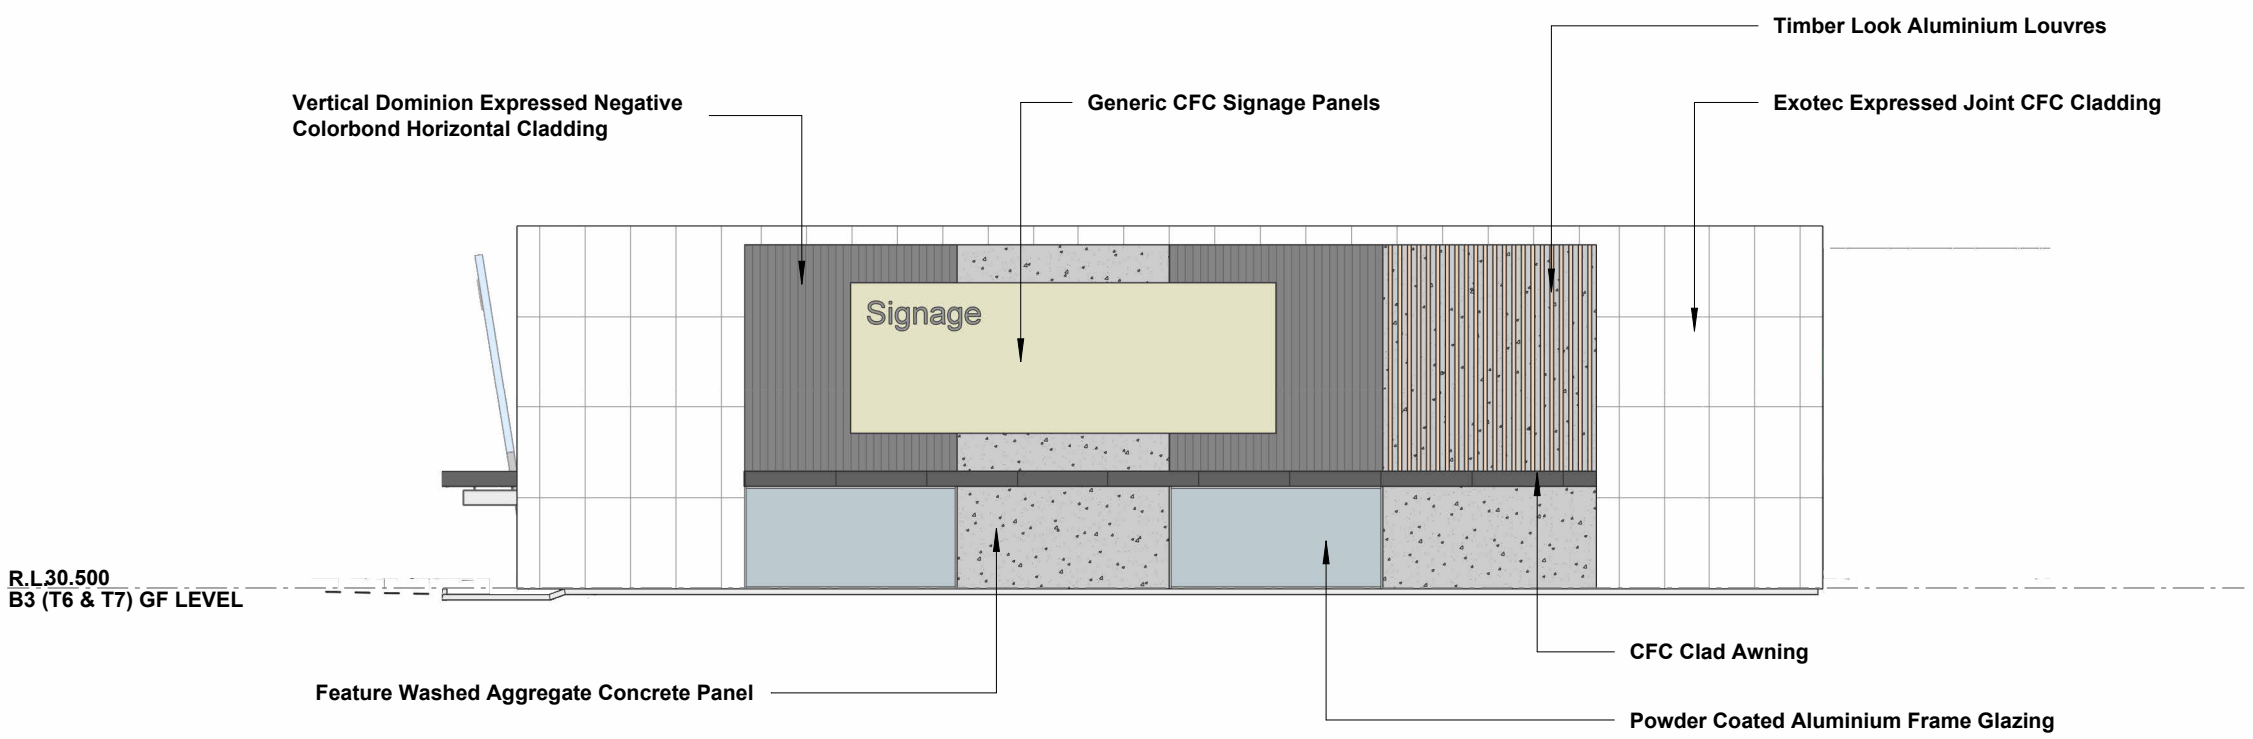



BUILDING 3 NORTH EAST ELEVATION

SCALE: 1 : 200

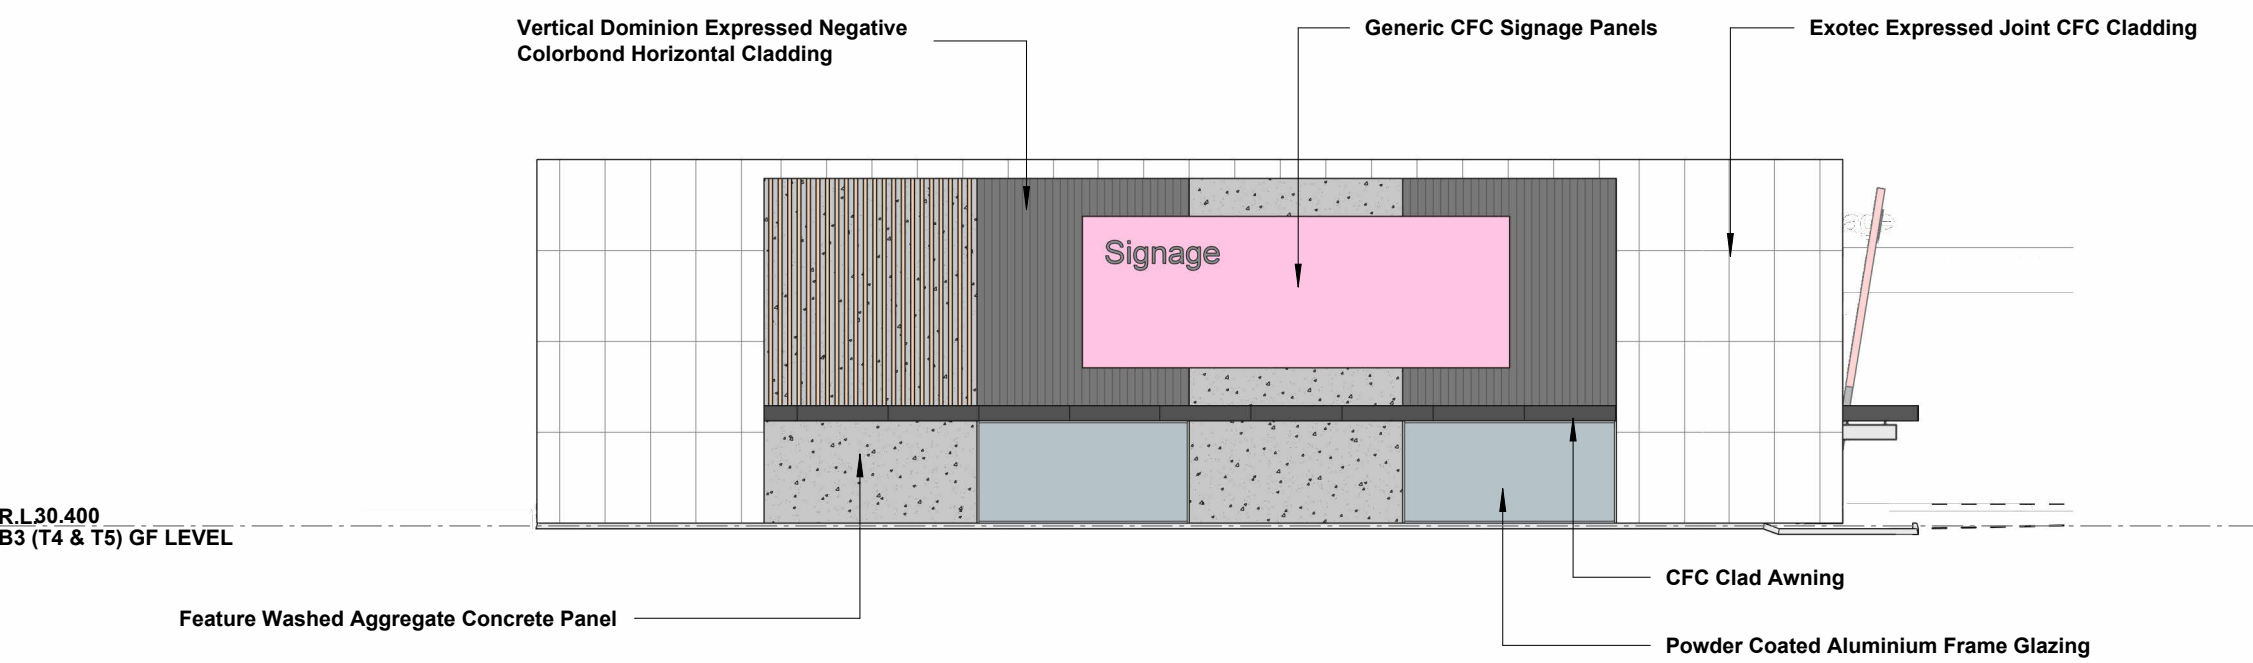


BUILDING 3 SOUTH WEST ELEVATION (ARMADALE ROAD)

SCALE: 1 : 200

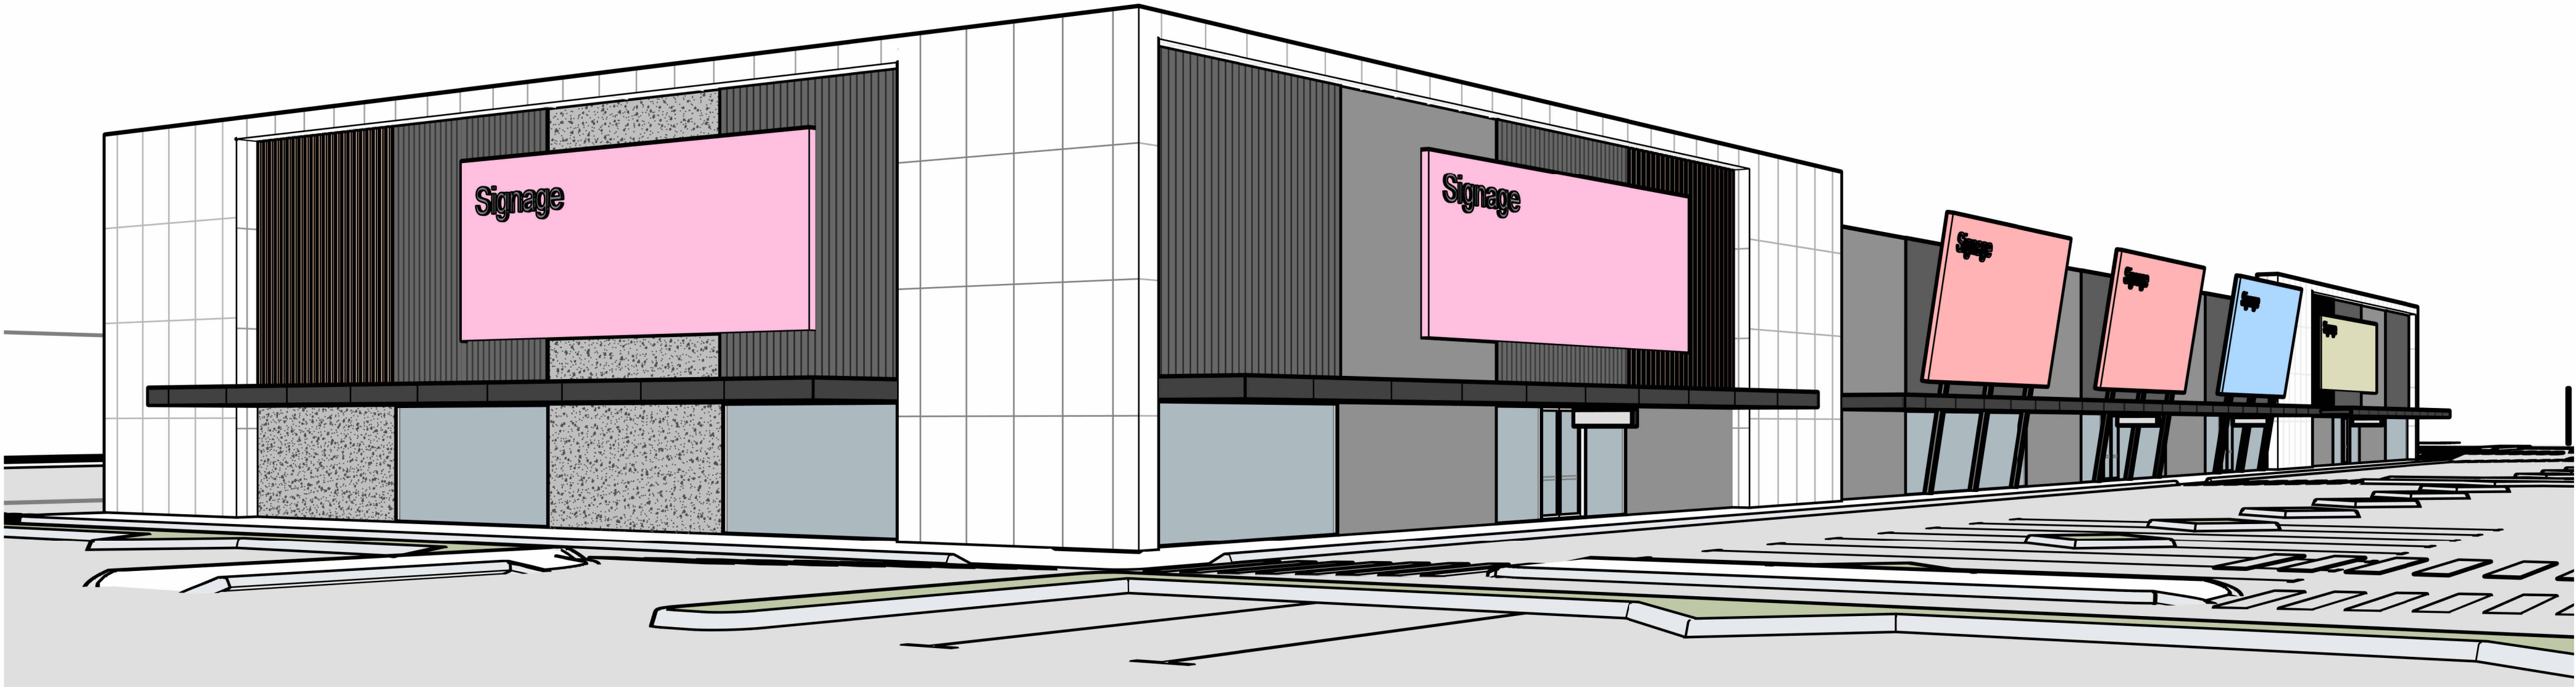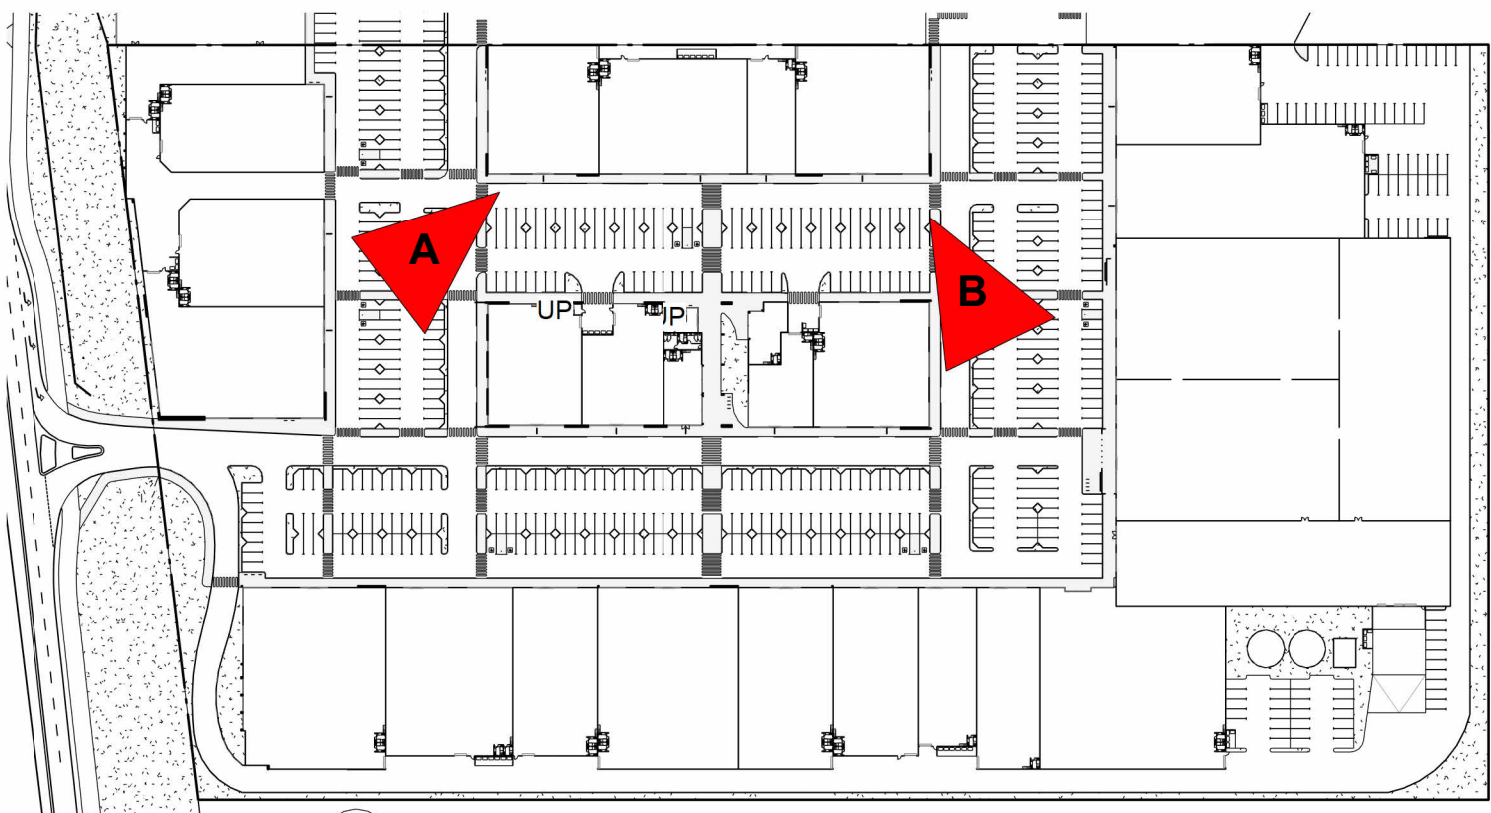

VIEW A

SCALE:

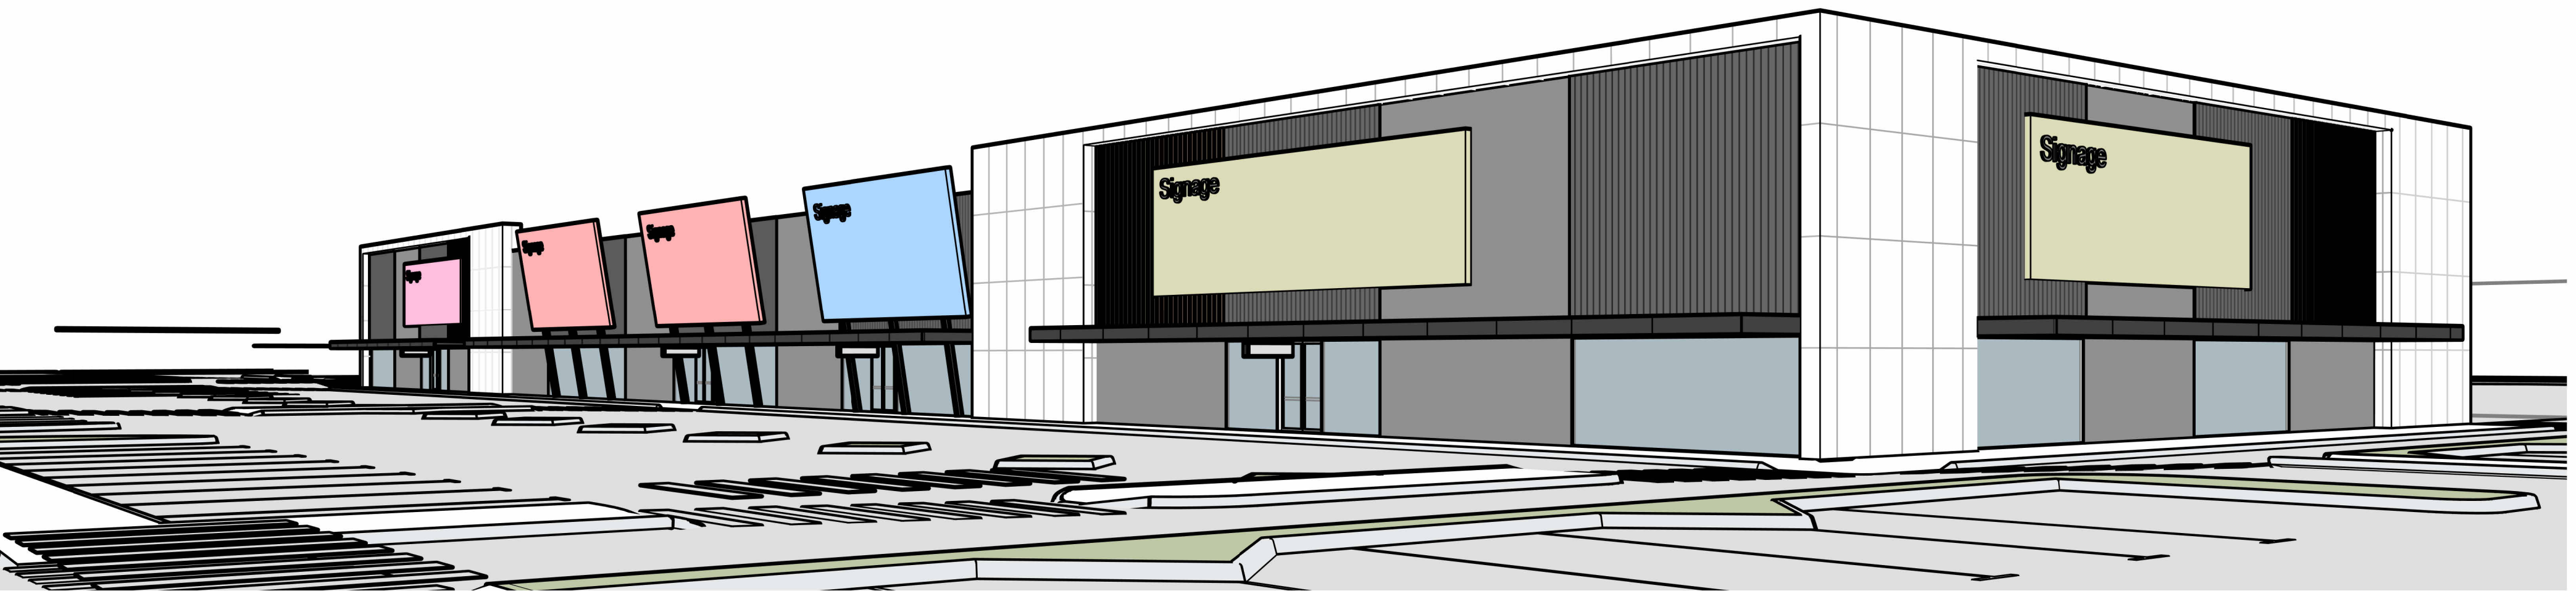

VIEW B

SCALE:

BUILDING 3


meyer
shircore
architects

PROPOSED SOUTH CENTRAL 2 : LARGE FORMAT RETAIL EXPANSION STAGE II

LOCATION : LOT 701 ARMADALE ROAD, TREEBY
FOR: SATTERLEY & CENTURIA JOINT VENTURE BY: VEND PROPERTY


SATTERLEY Centuria

VEND
PROPERTY

 


DATE:	OCT 2025	PROJECT NUMBER
REVISION:	SK014	9361
SHEET:	As 13	© Meyer Shircore & Associates ACN 115 589 216 Suite 2, Ground Floor 437 Roberts Road, Subiaco WA 6008 PO Box 1294 Subiaco WA 6904 t: 98 9385 8511 e: msa@meyershircore.com.au
SCALE:	indicated@B1	


Meyer Shircore & Associates ACN 115 189 218
 Level 2, Ground Floor 437 Roberts Road, Subiaco WA 6008
 Box 1294 Subiaco WA 6904
 08 9381 8511 e: msa@meyershircore.com.au

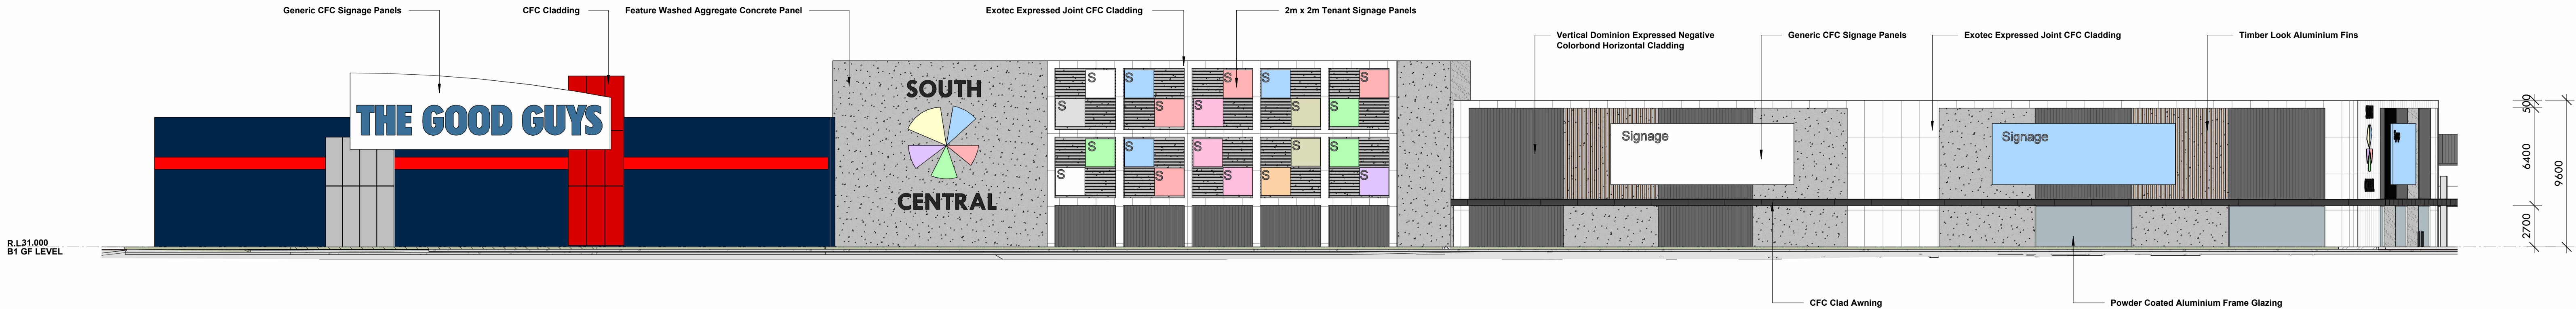


BUILDING 6 & 7 SOUTH WEST ELEVATION (ARMADALE ROAD)
SCALE: 1 : 200

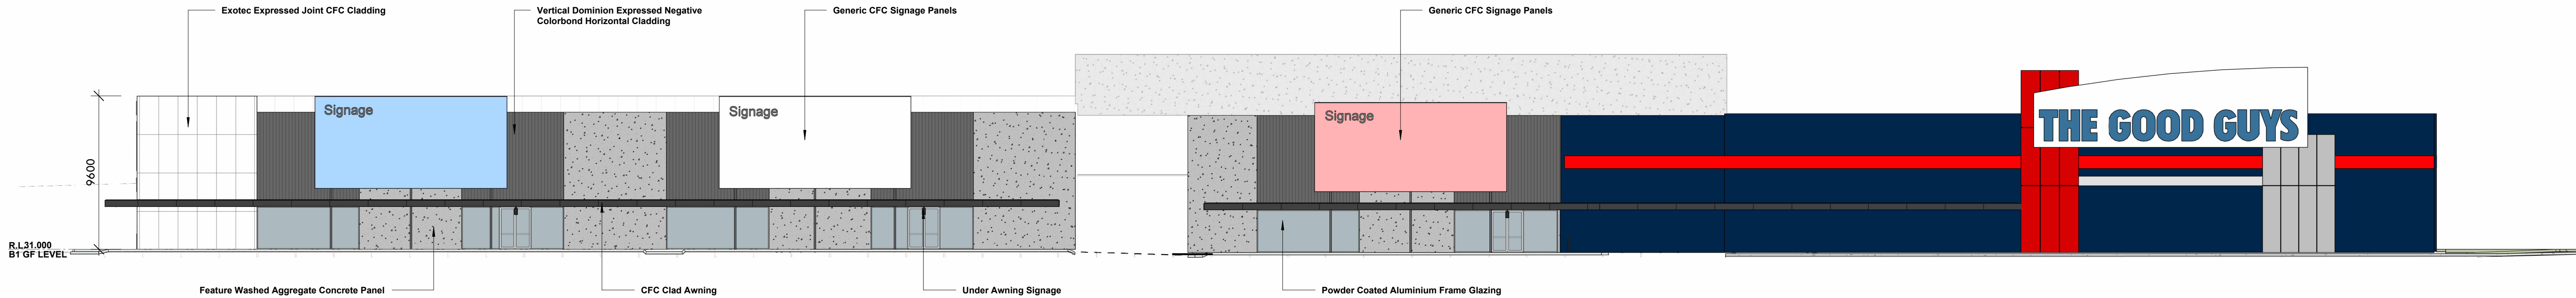



BUILDING 6 & 7 NORTH EAST ELEVATION
SCALE: 1 : 200

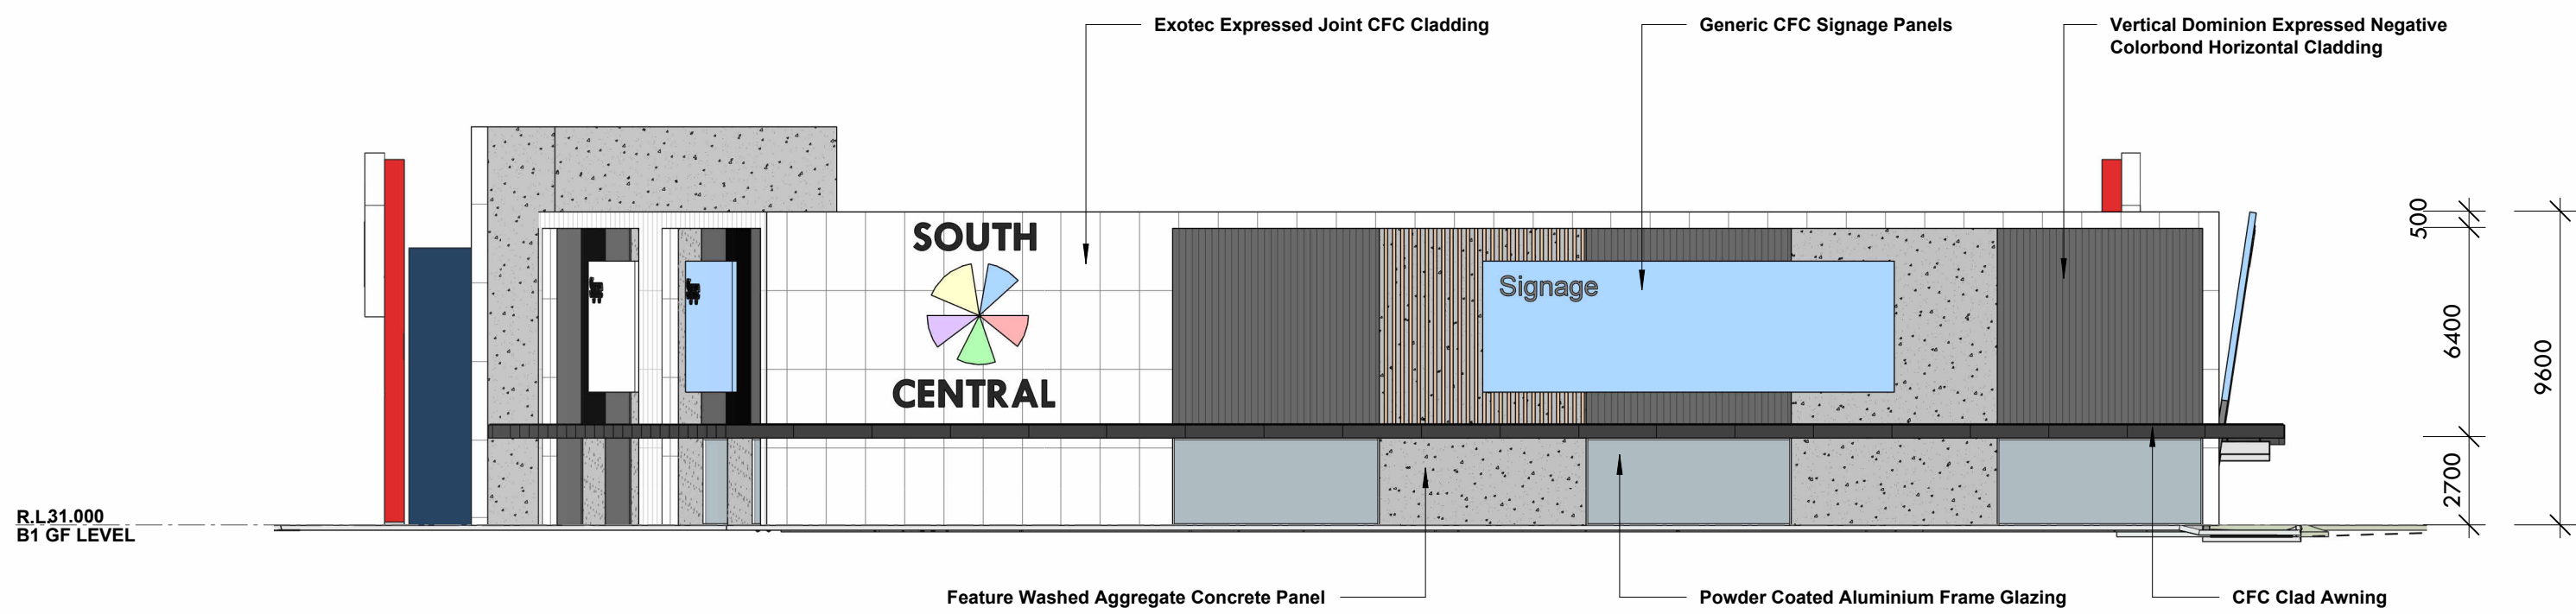


BUILDING 6 & 7 SOUTH EAST ELEVATION
SCALE: 1 : 200

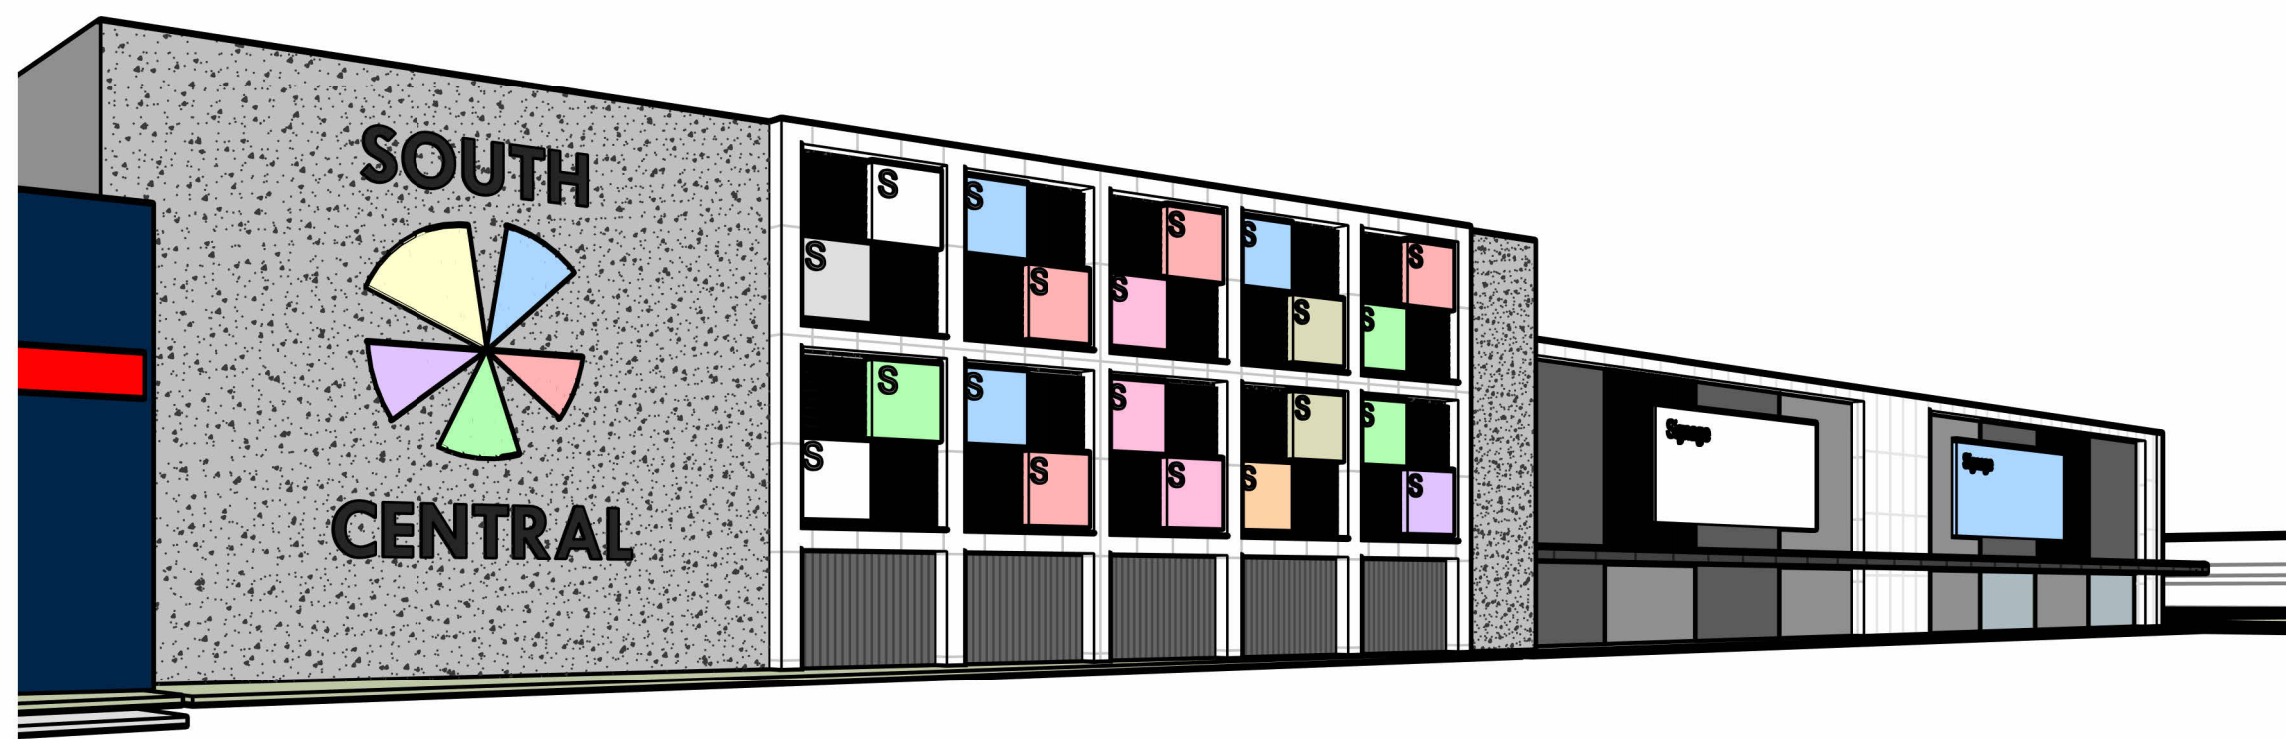

VIEW C
SCALE:

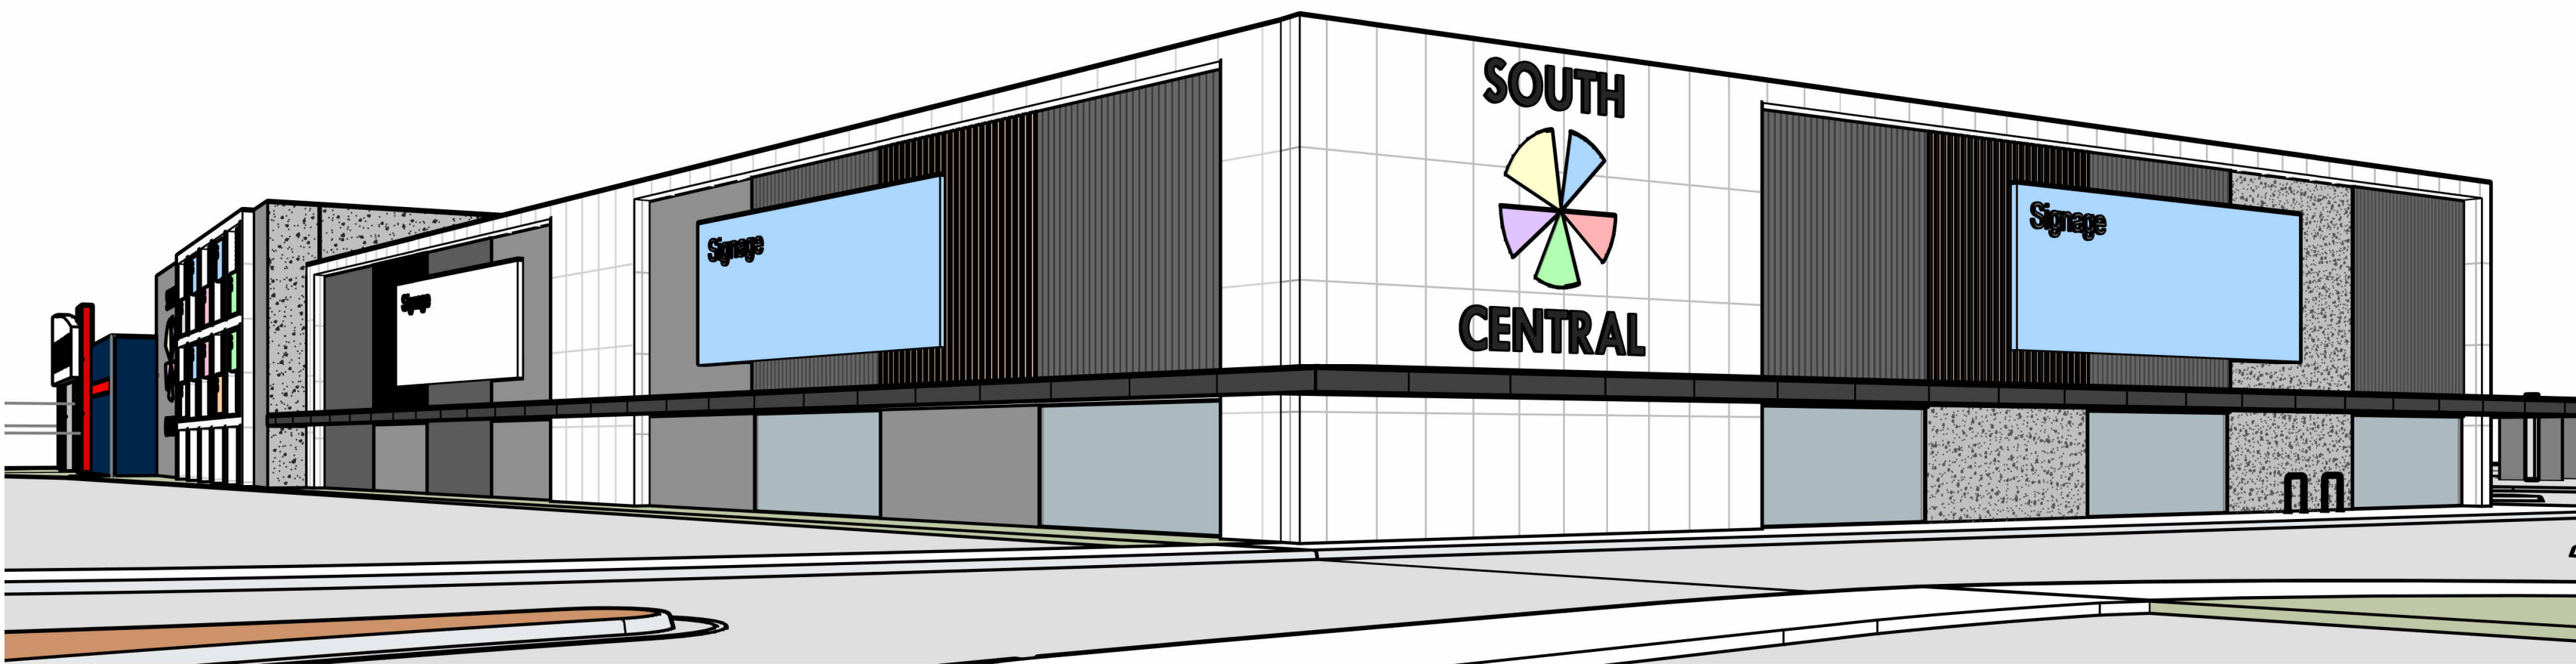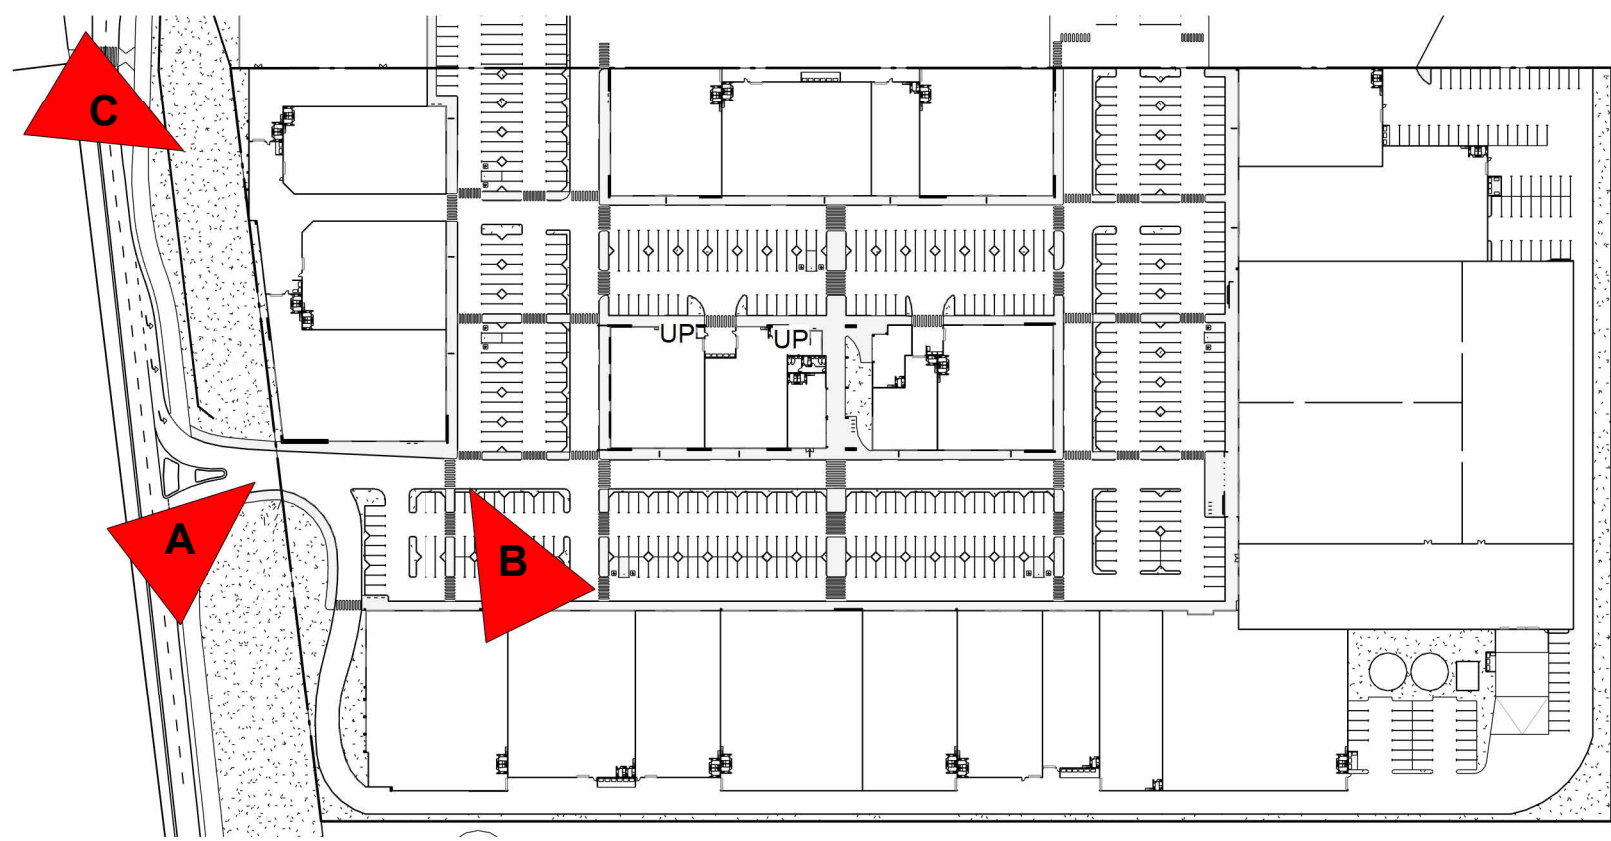

VIEW A
SCALE:

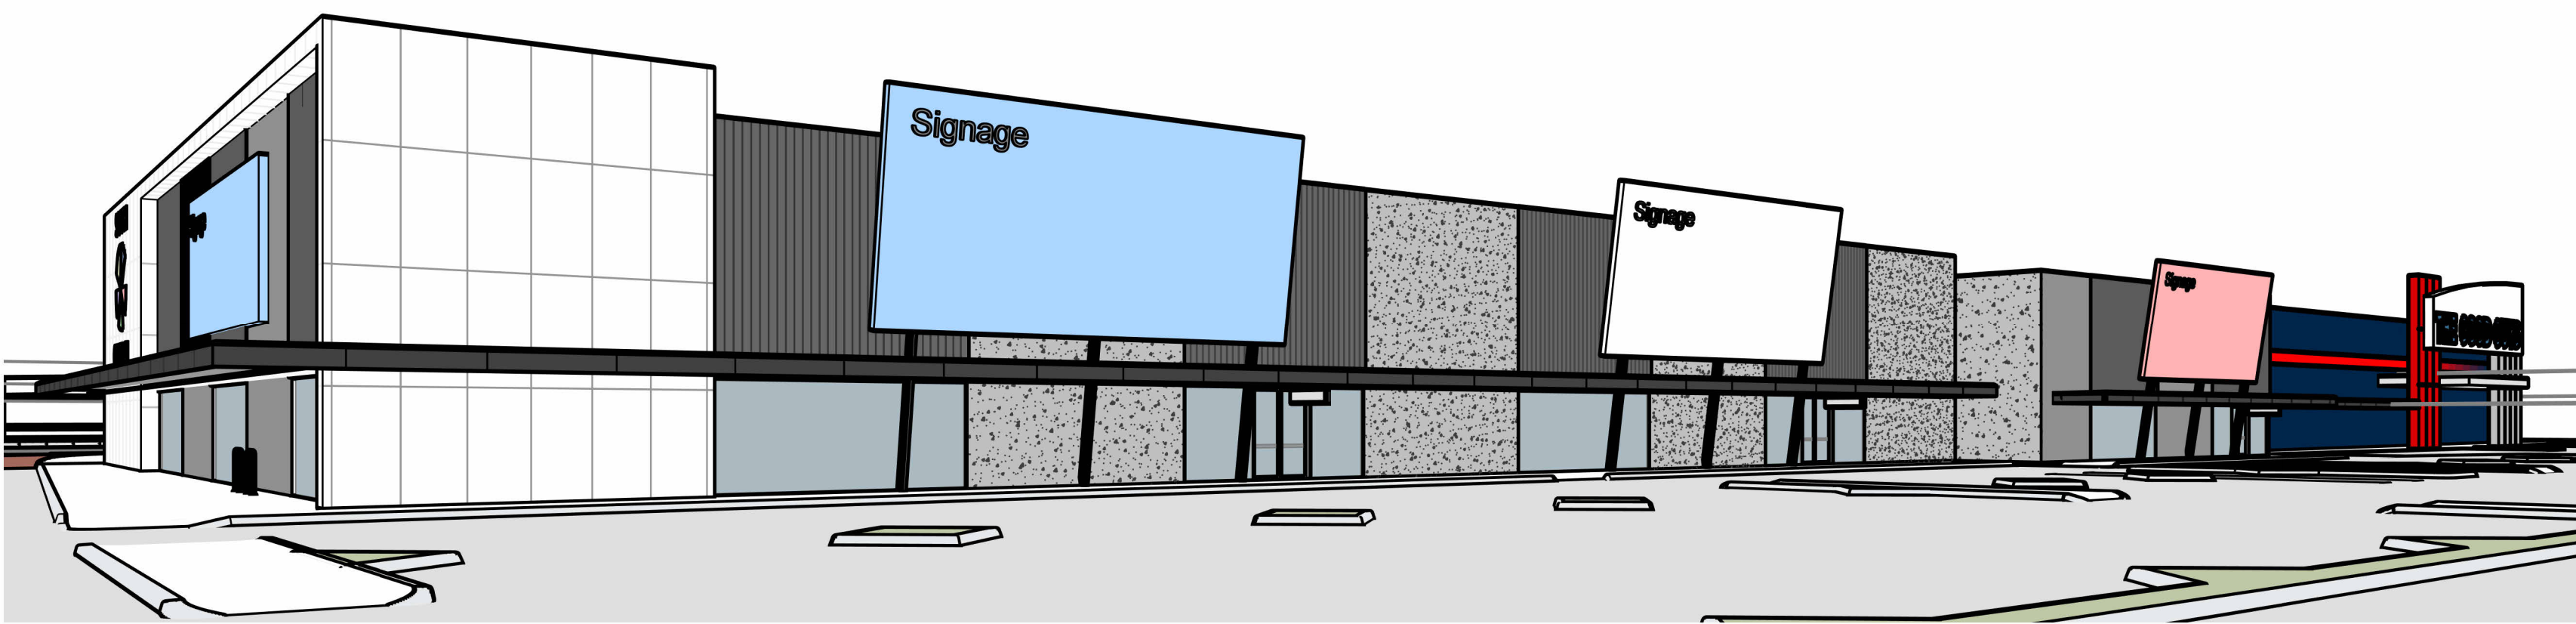

VIEW B
SCALE:

BUILDING 6 & 7