


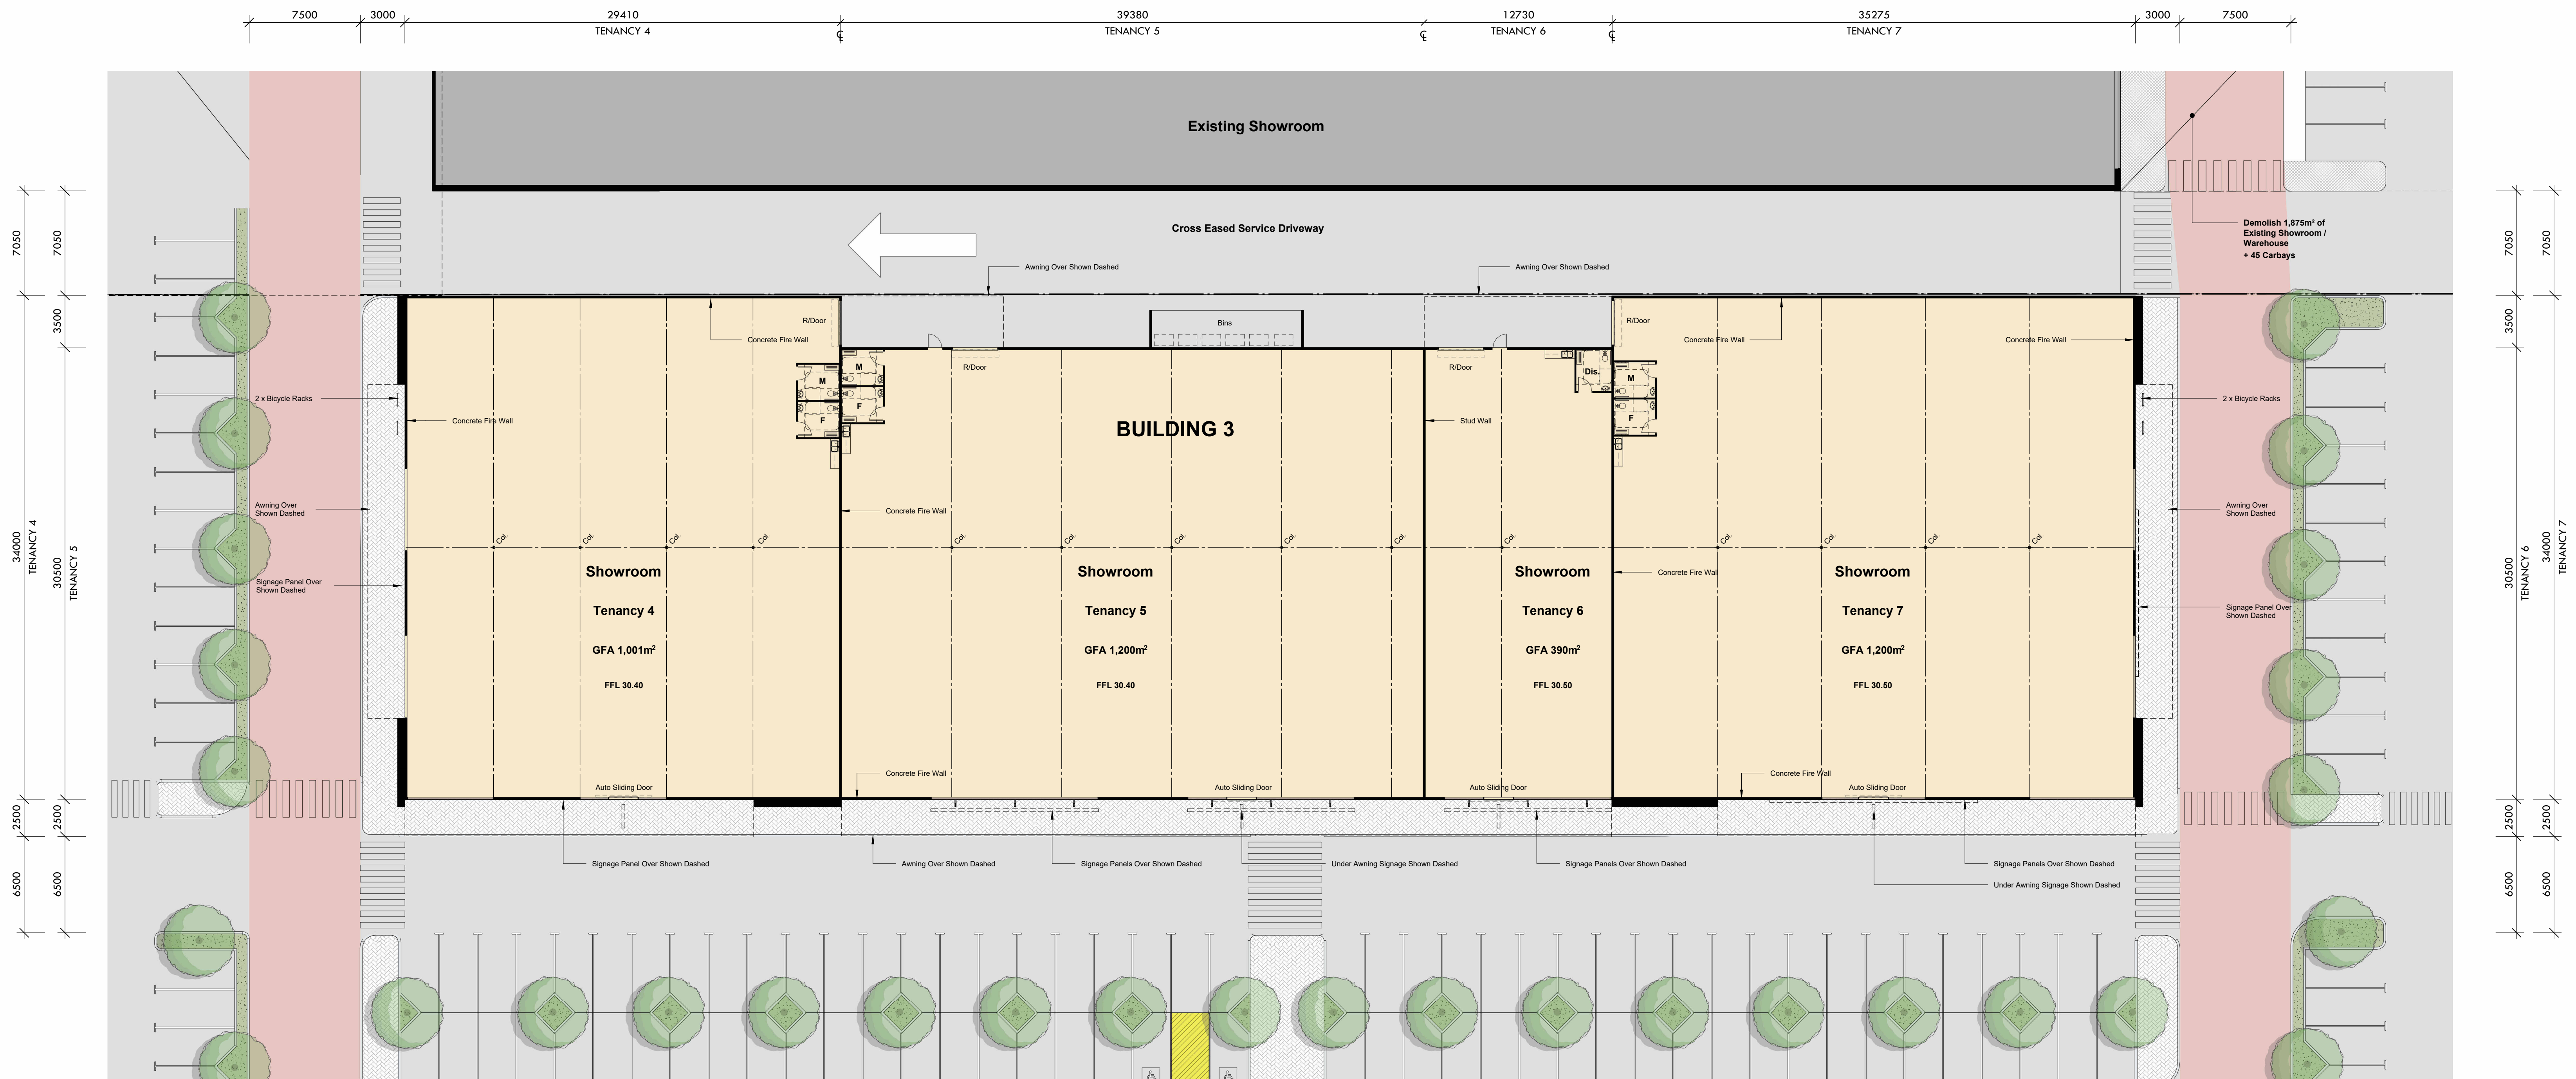


BUILDING 3 FLOOR PLAN

SCALE: 1 : 200


BUILDING 3



PROPOSED SOUTH CENTRAL 2 : LARGE FORMAT RETAIL EXPANSION STAGE II
LOCATION : LOT 701 ARMADALE ROAD, TREEBY
FOR: SATTERLEY & CENTURIA JOINT VENTURE BY: VEND PROPERTY

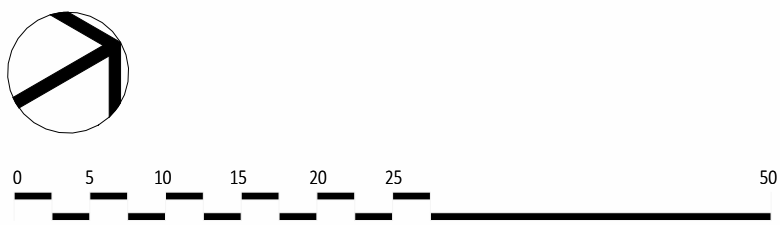

DATE:	OCT 2025	PROJECT NUMBER
REVISION:	SK014	9361
SHEET:	12	© Meyer Shircore & Associates ACN 115 189 216 Suite 2, Ground Floor 417 Roberts Road, Subiaco WA 6008 PO Box 1294 Subiaco WA 6904 t: 08 9381 8511 e: msa@meyershircore.com.au
SCALE:	1 : 200 @B1	




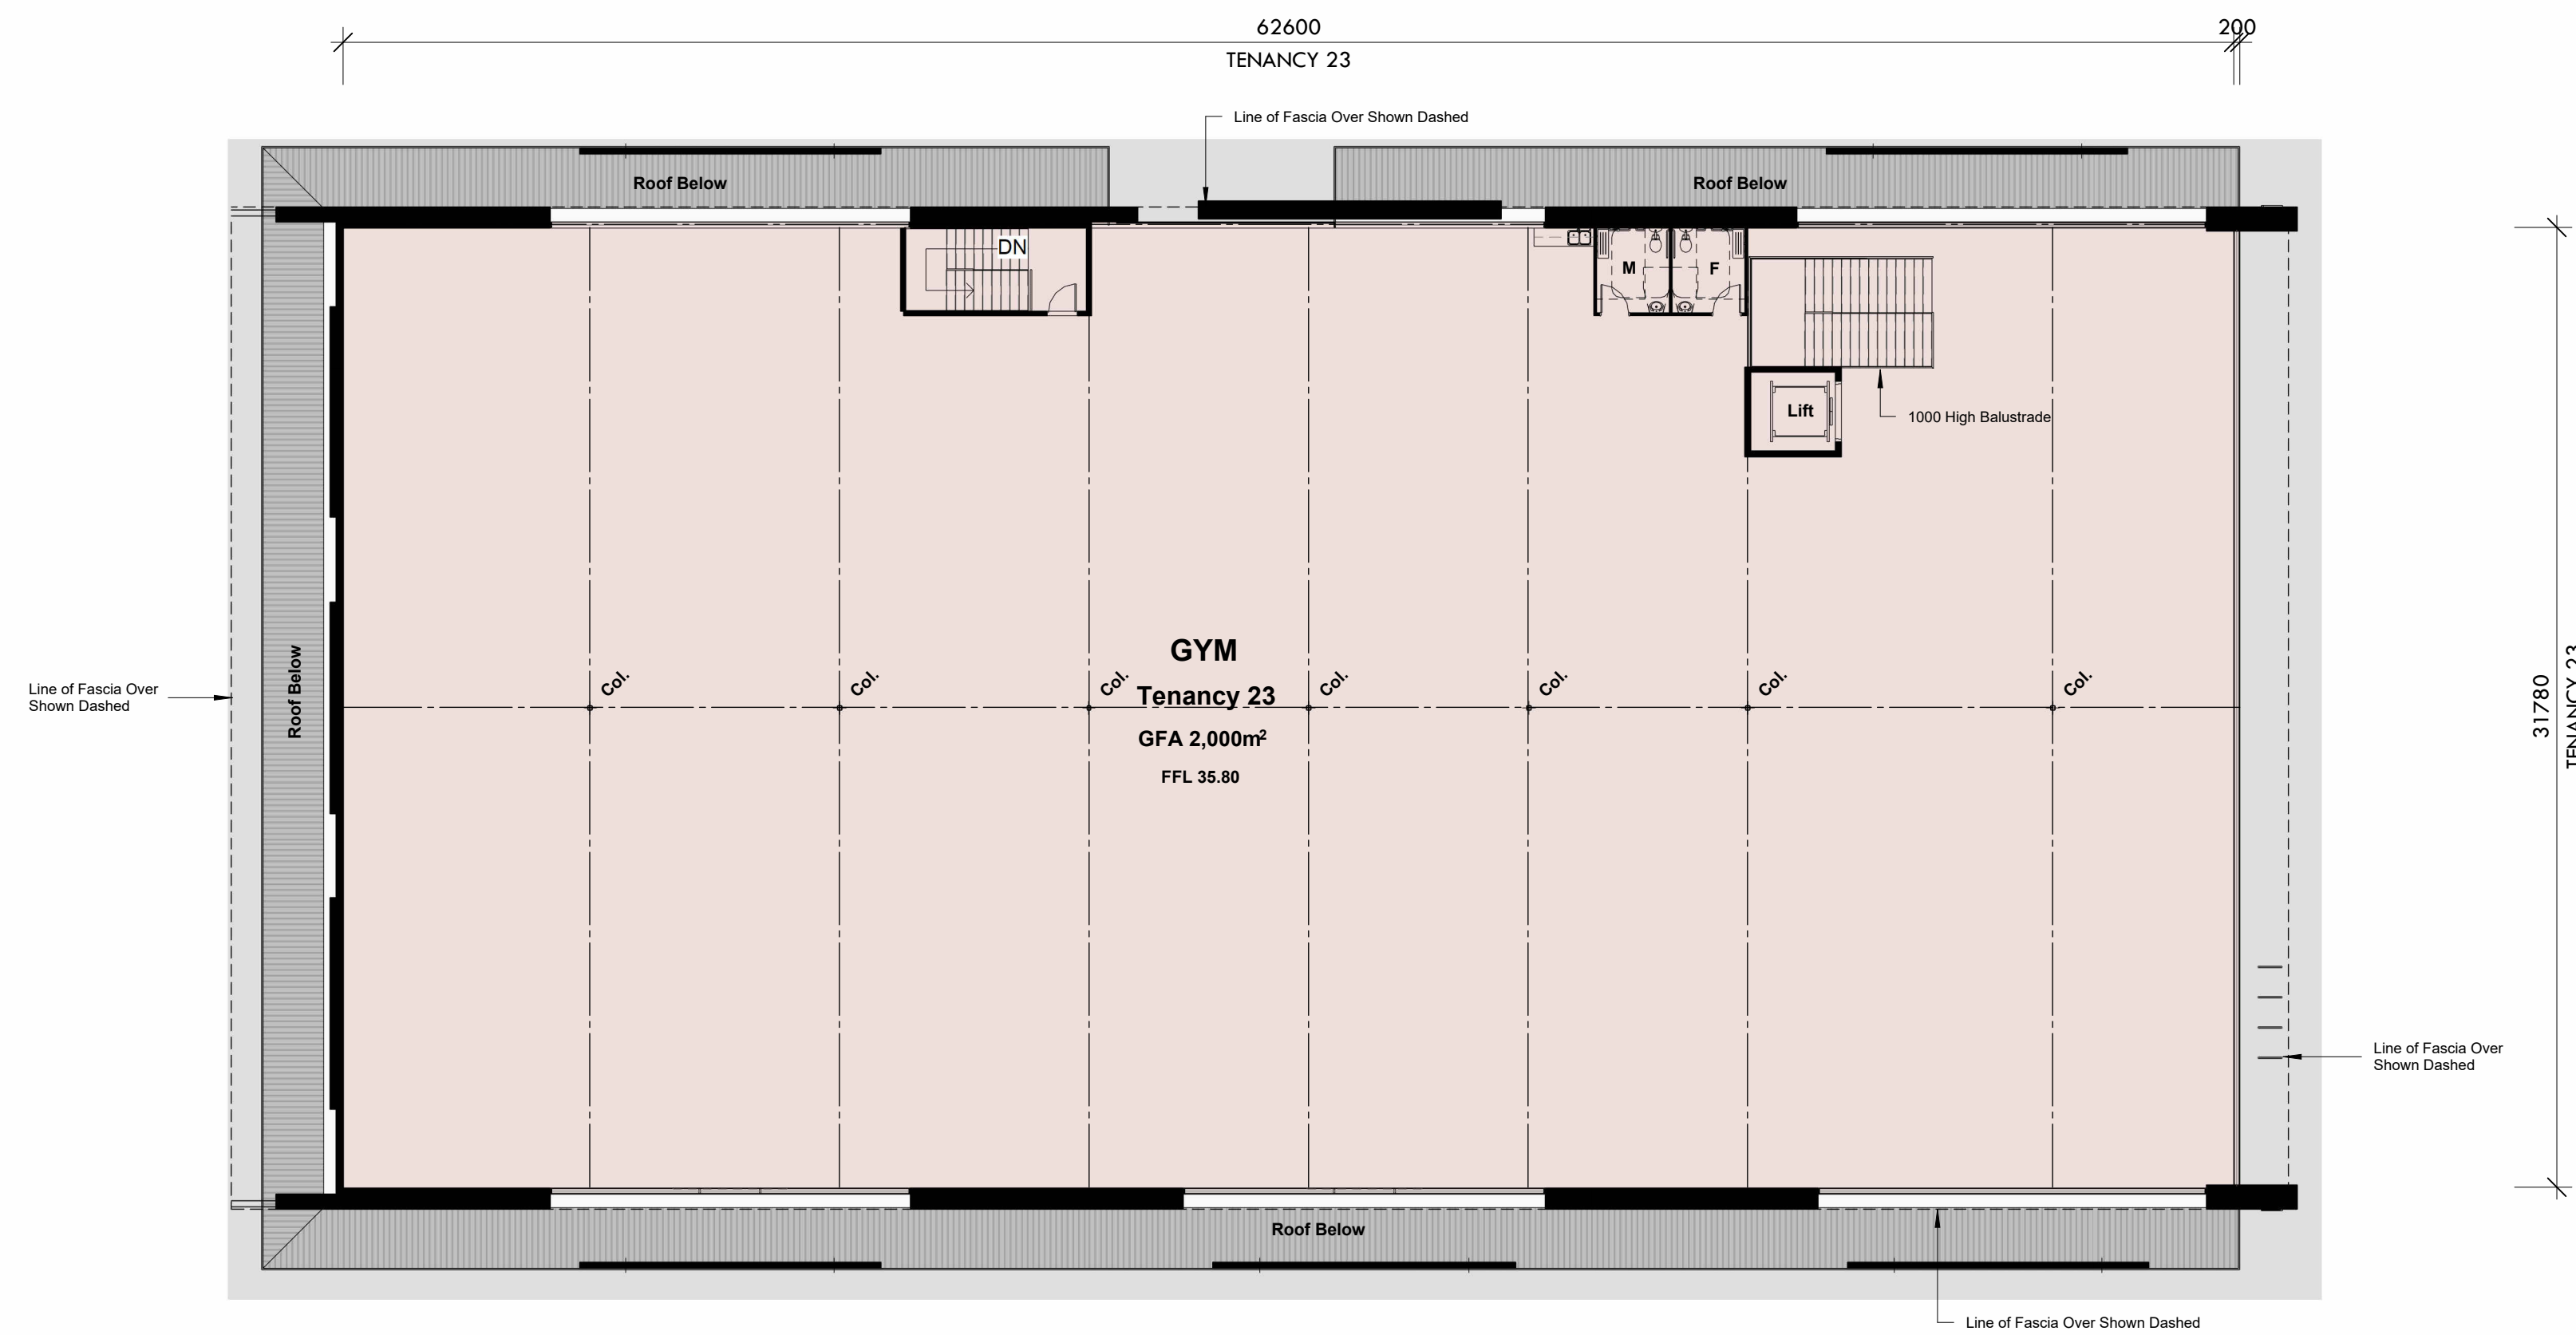


BUILDING 5 FIRST FLOOR PLAN
SCALE: 1 : 200



BUILDING 4 & 5 FLOOR PLAN
SCALE: 1 : 200

BUILDING 4 & 5

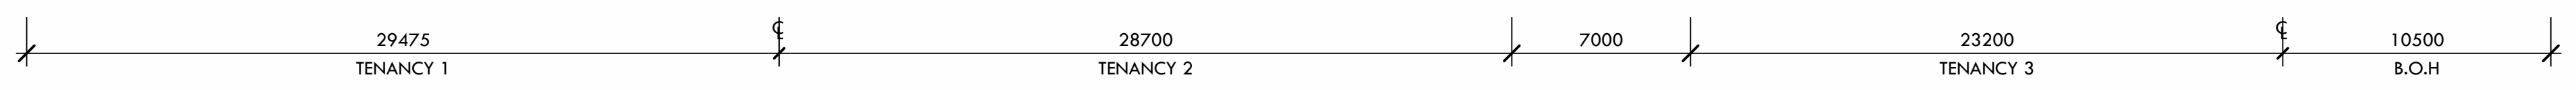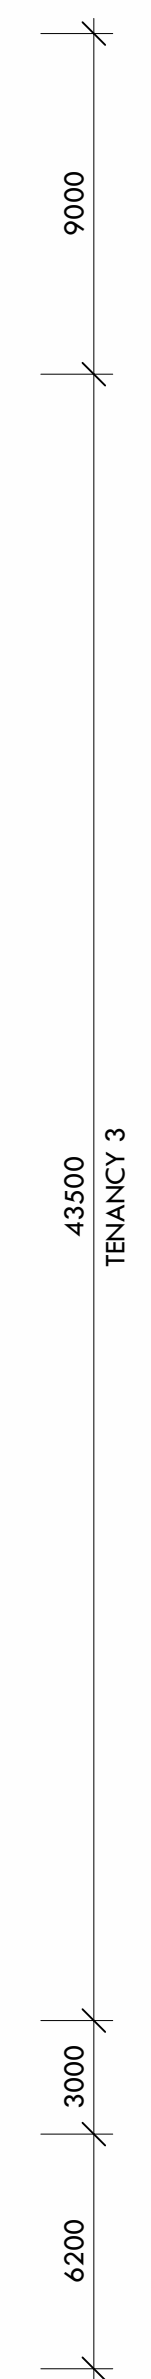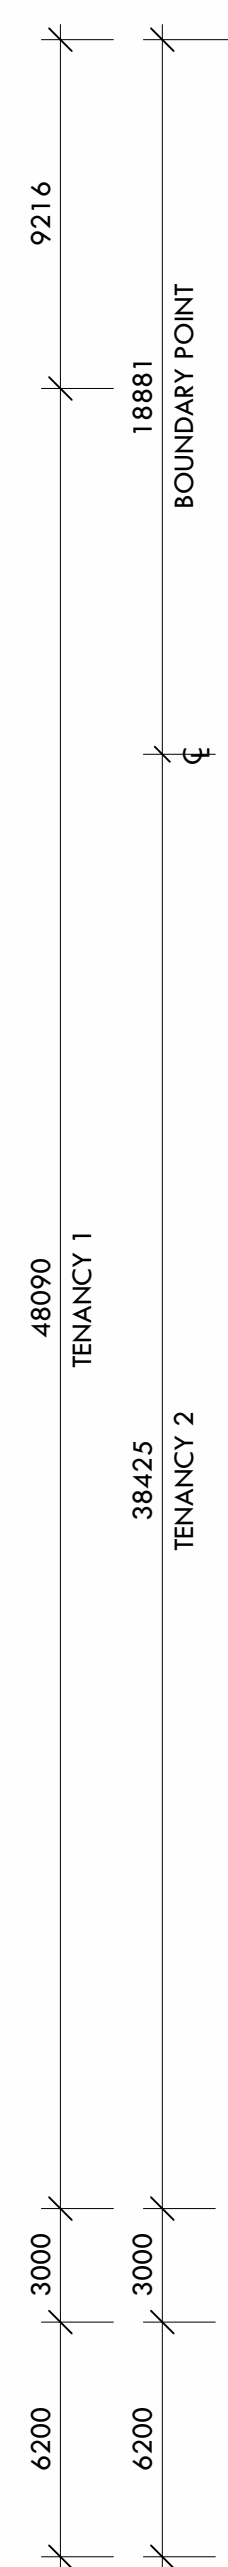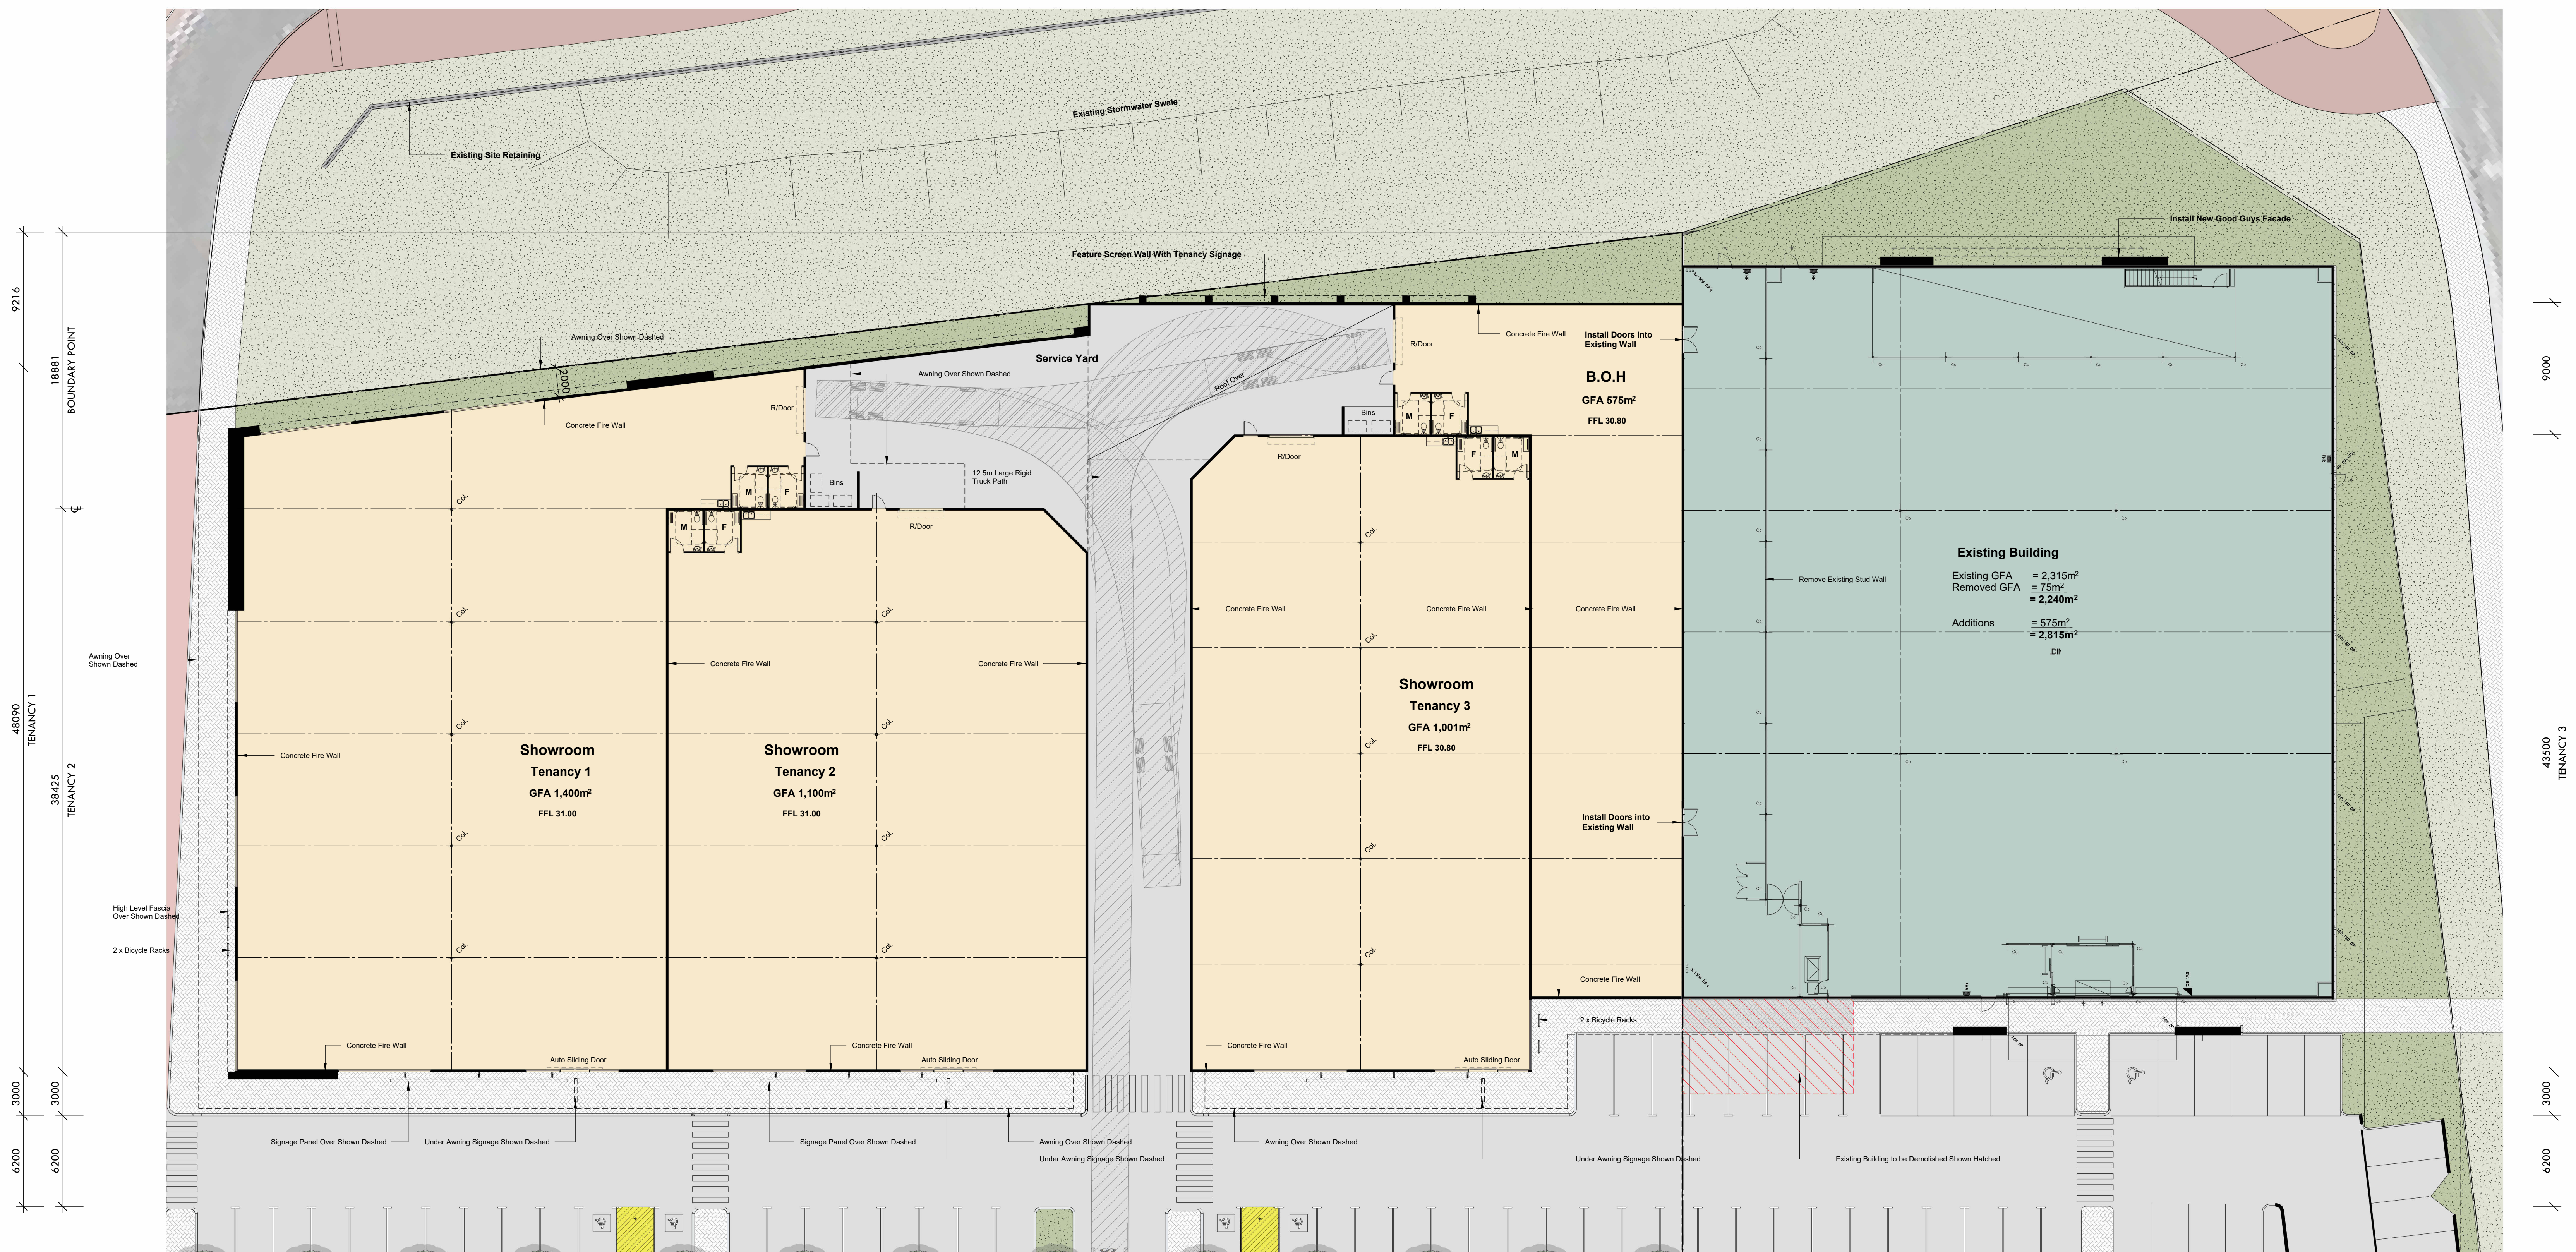

BUILDING 6 & 7 FLOOR PLAN

SCALE: 1 : 200

BUILDING 6 & 7