

APPENDIX 2

DEVELOPMENT PLANS & ELEVATIONS



PRELIMINARY

PROPOSED CHILDCARE

LOCATION : LOT 571 STOCK ROAD HAMILTON HILL, WA
FOR : STRATEGIC PROPERTY GROUP






LOCATION PLAN

SCALE: 1 : 1000

PRELIMINARY




LOCATION PLAN
SCALE: 1 : 200

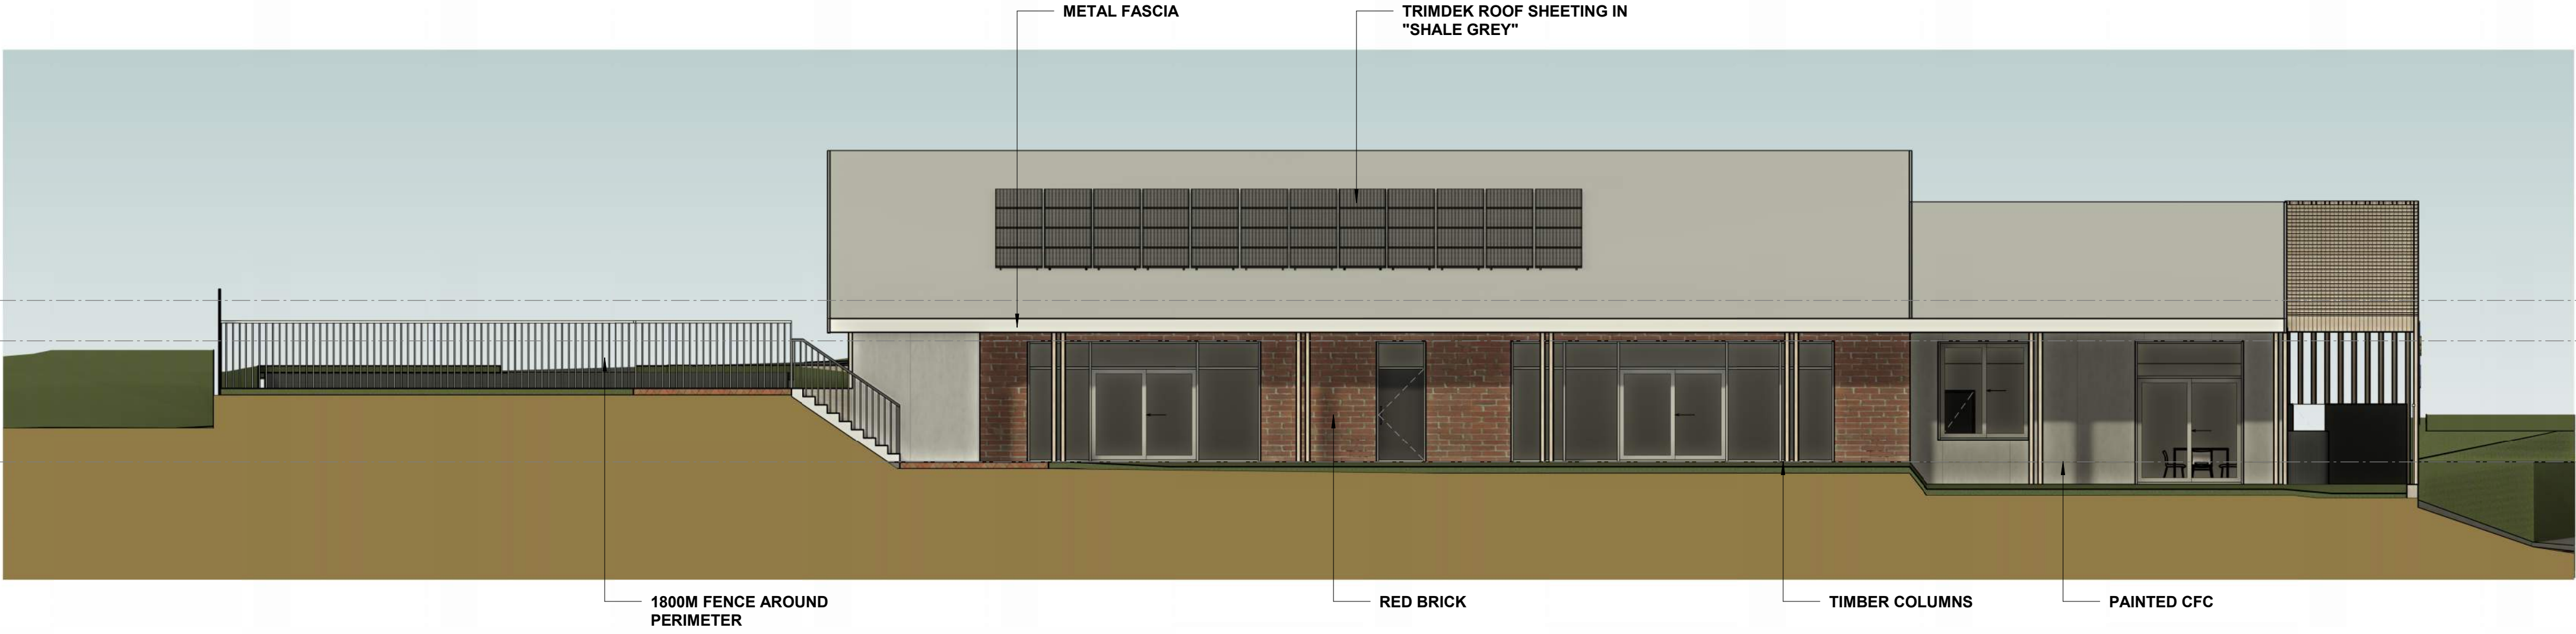


NORTH ELEVATION

SCALE: 1 : 100

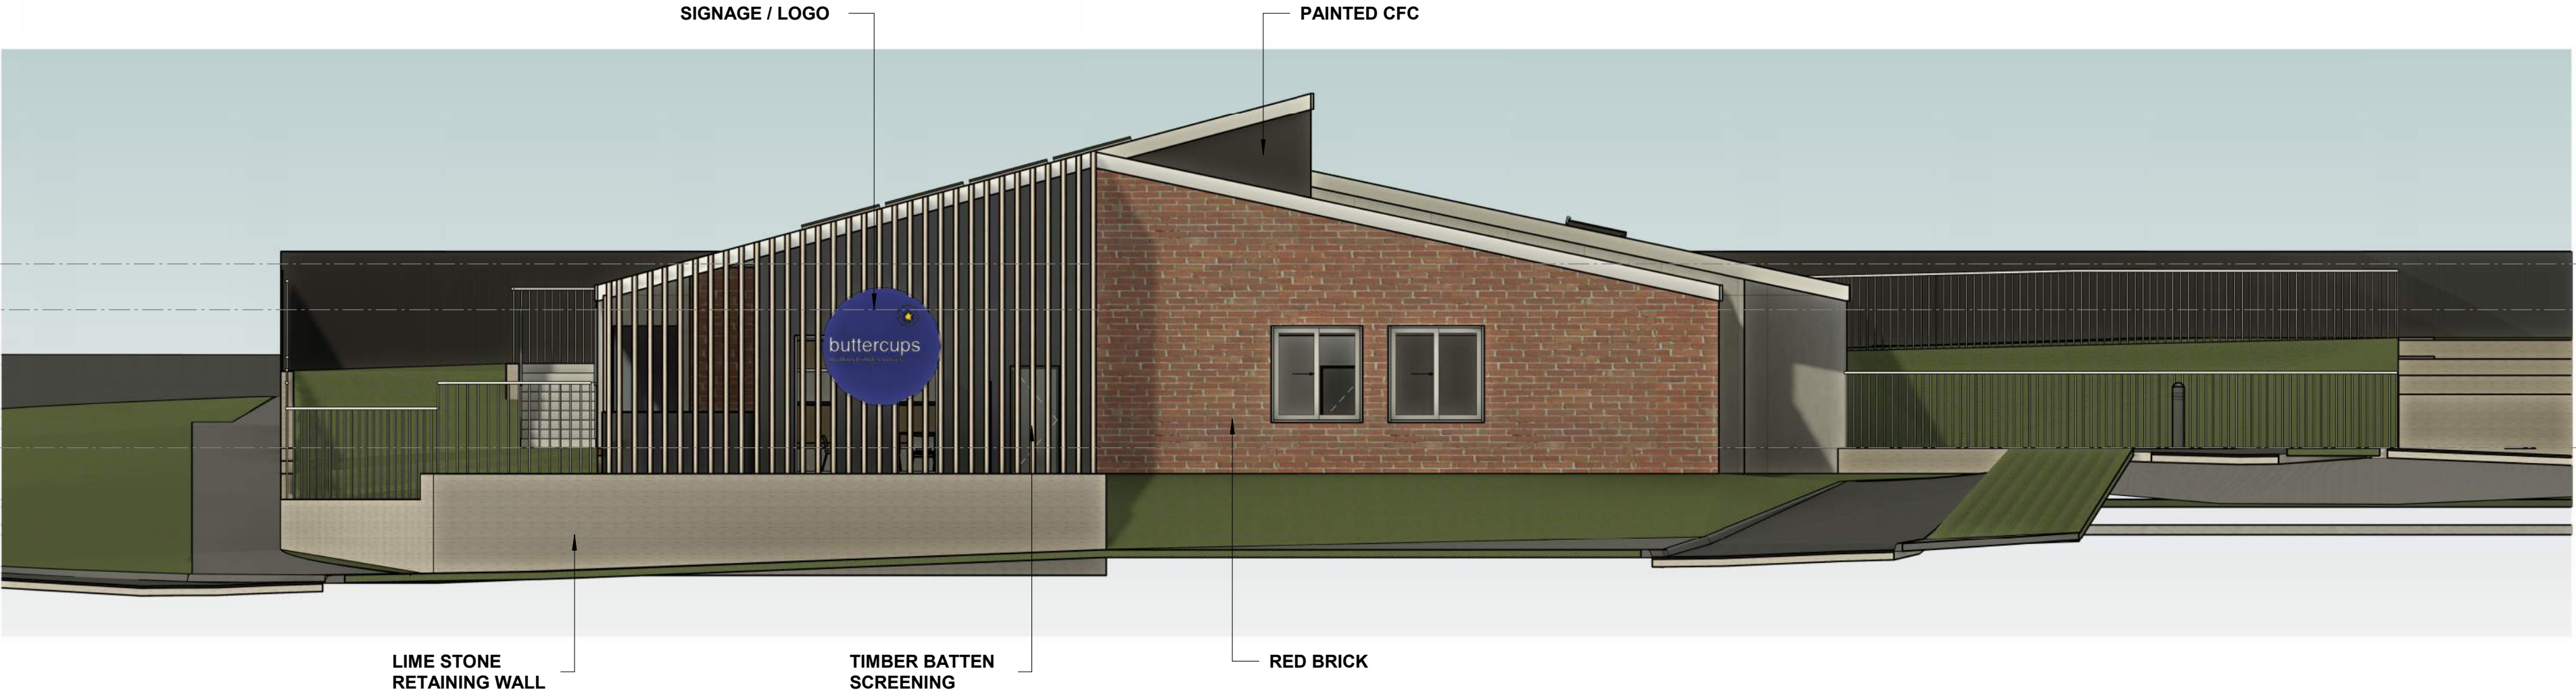

WEST ELEVATION

SCALE: 1 : 100

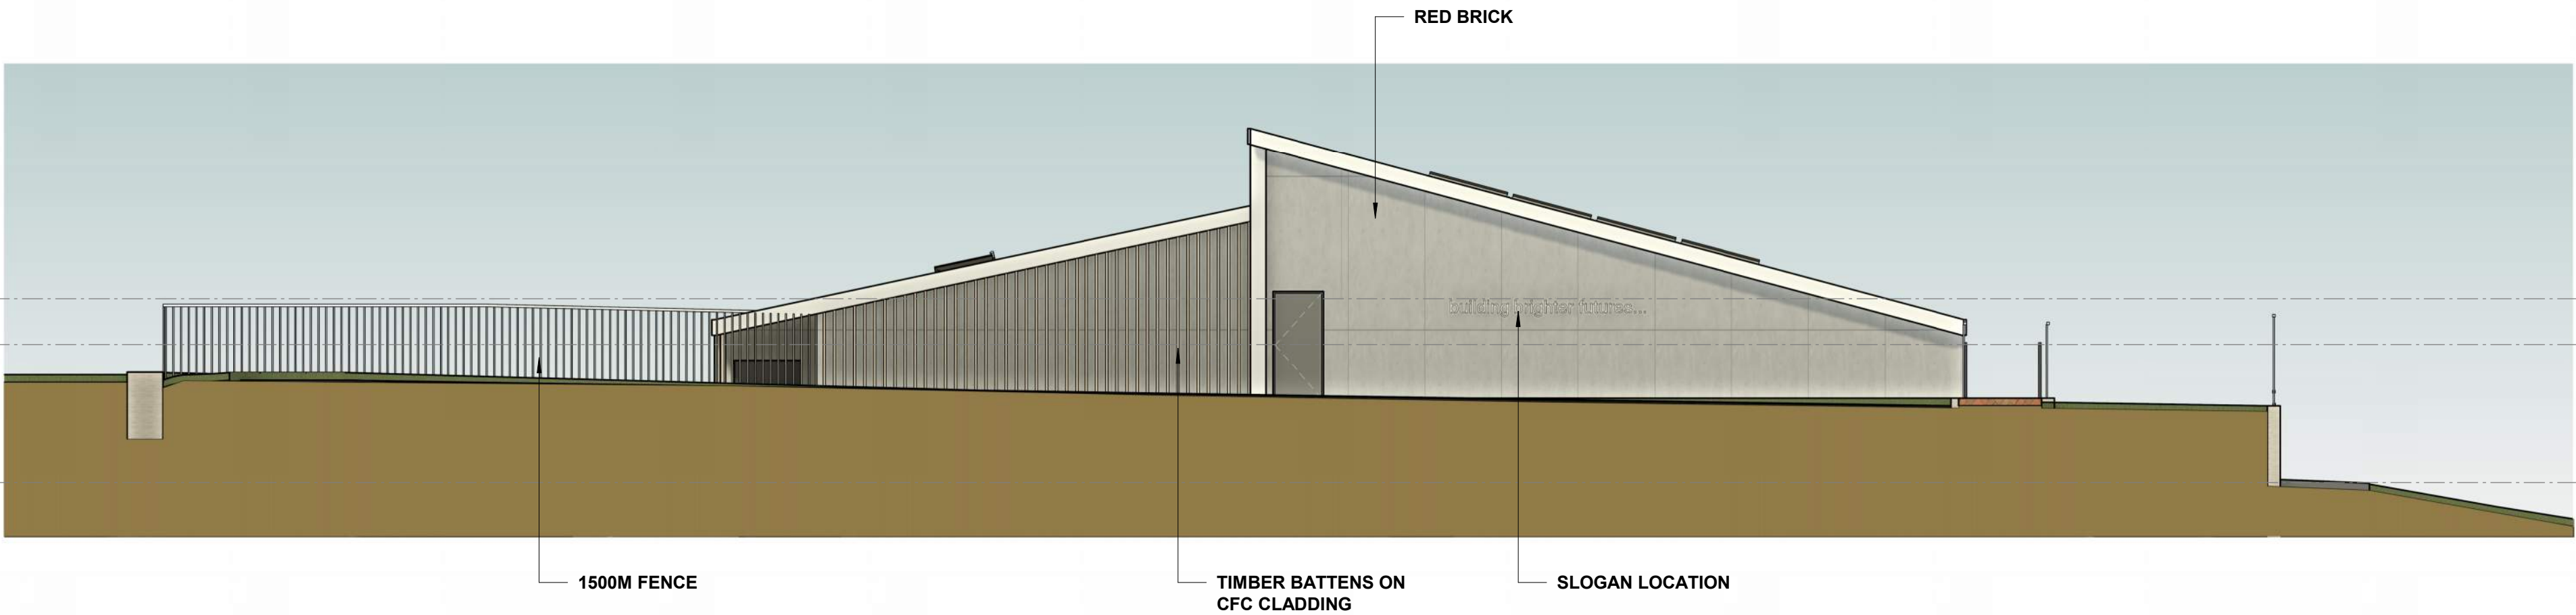

EAST ELEVATION


SCALE: 1 : 100



SOUTH ELEVATION

SCALE: 1 : 100


PRELIMINARY

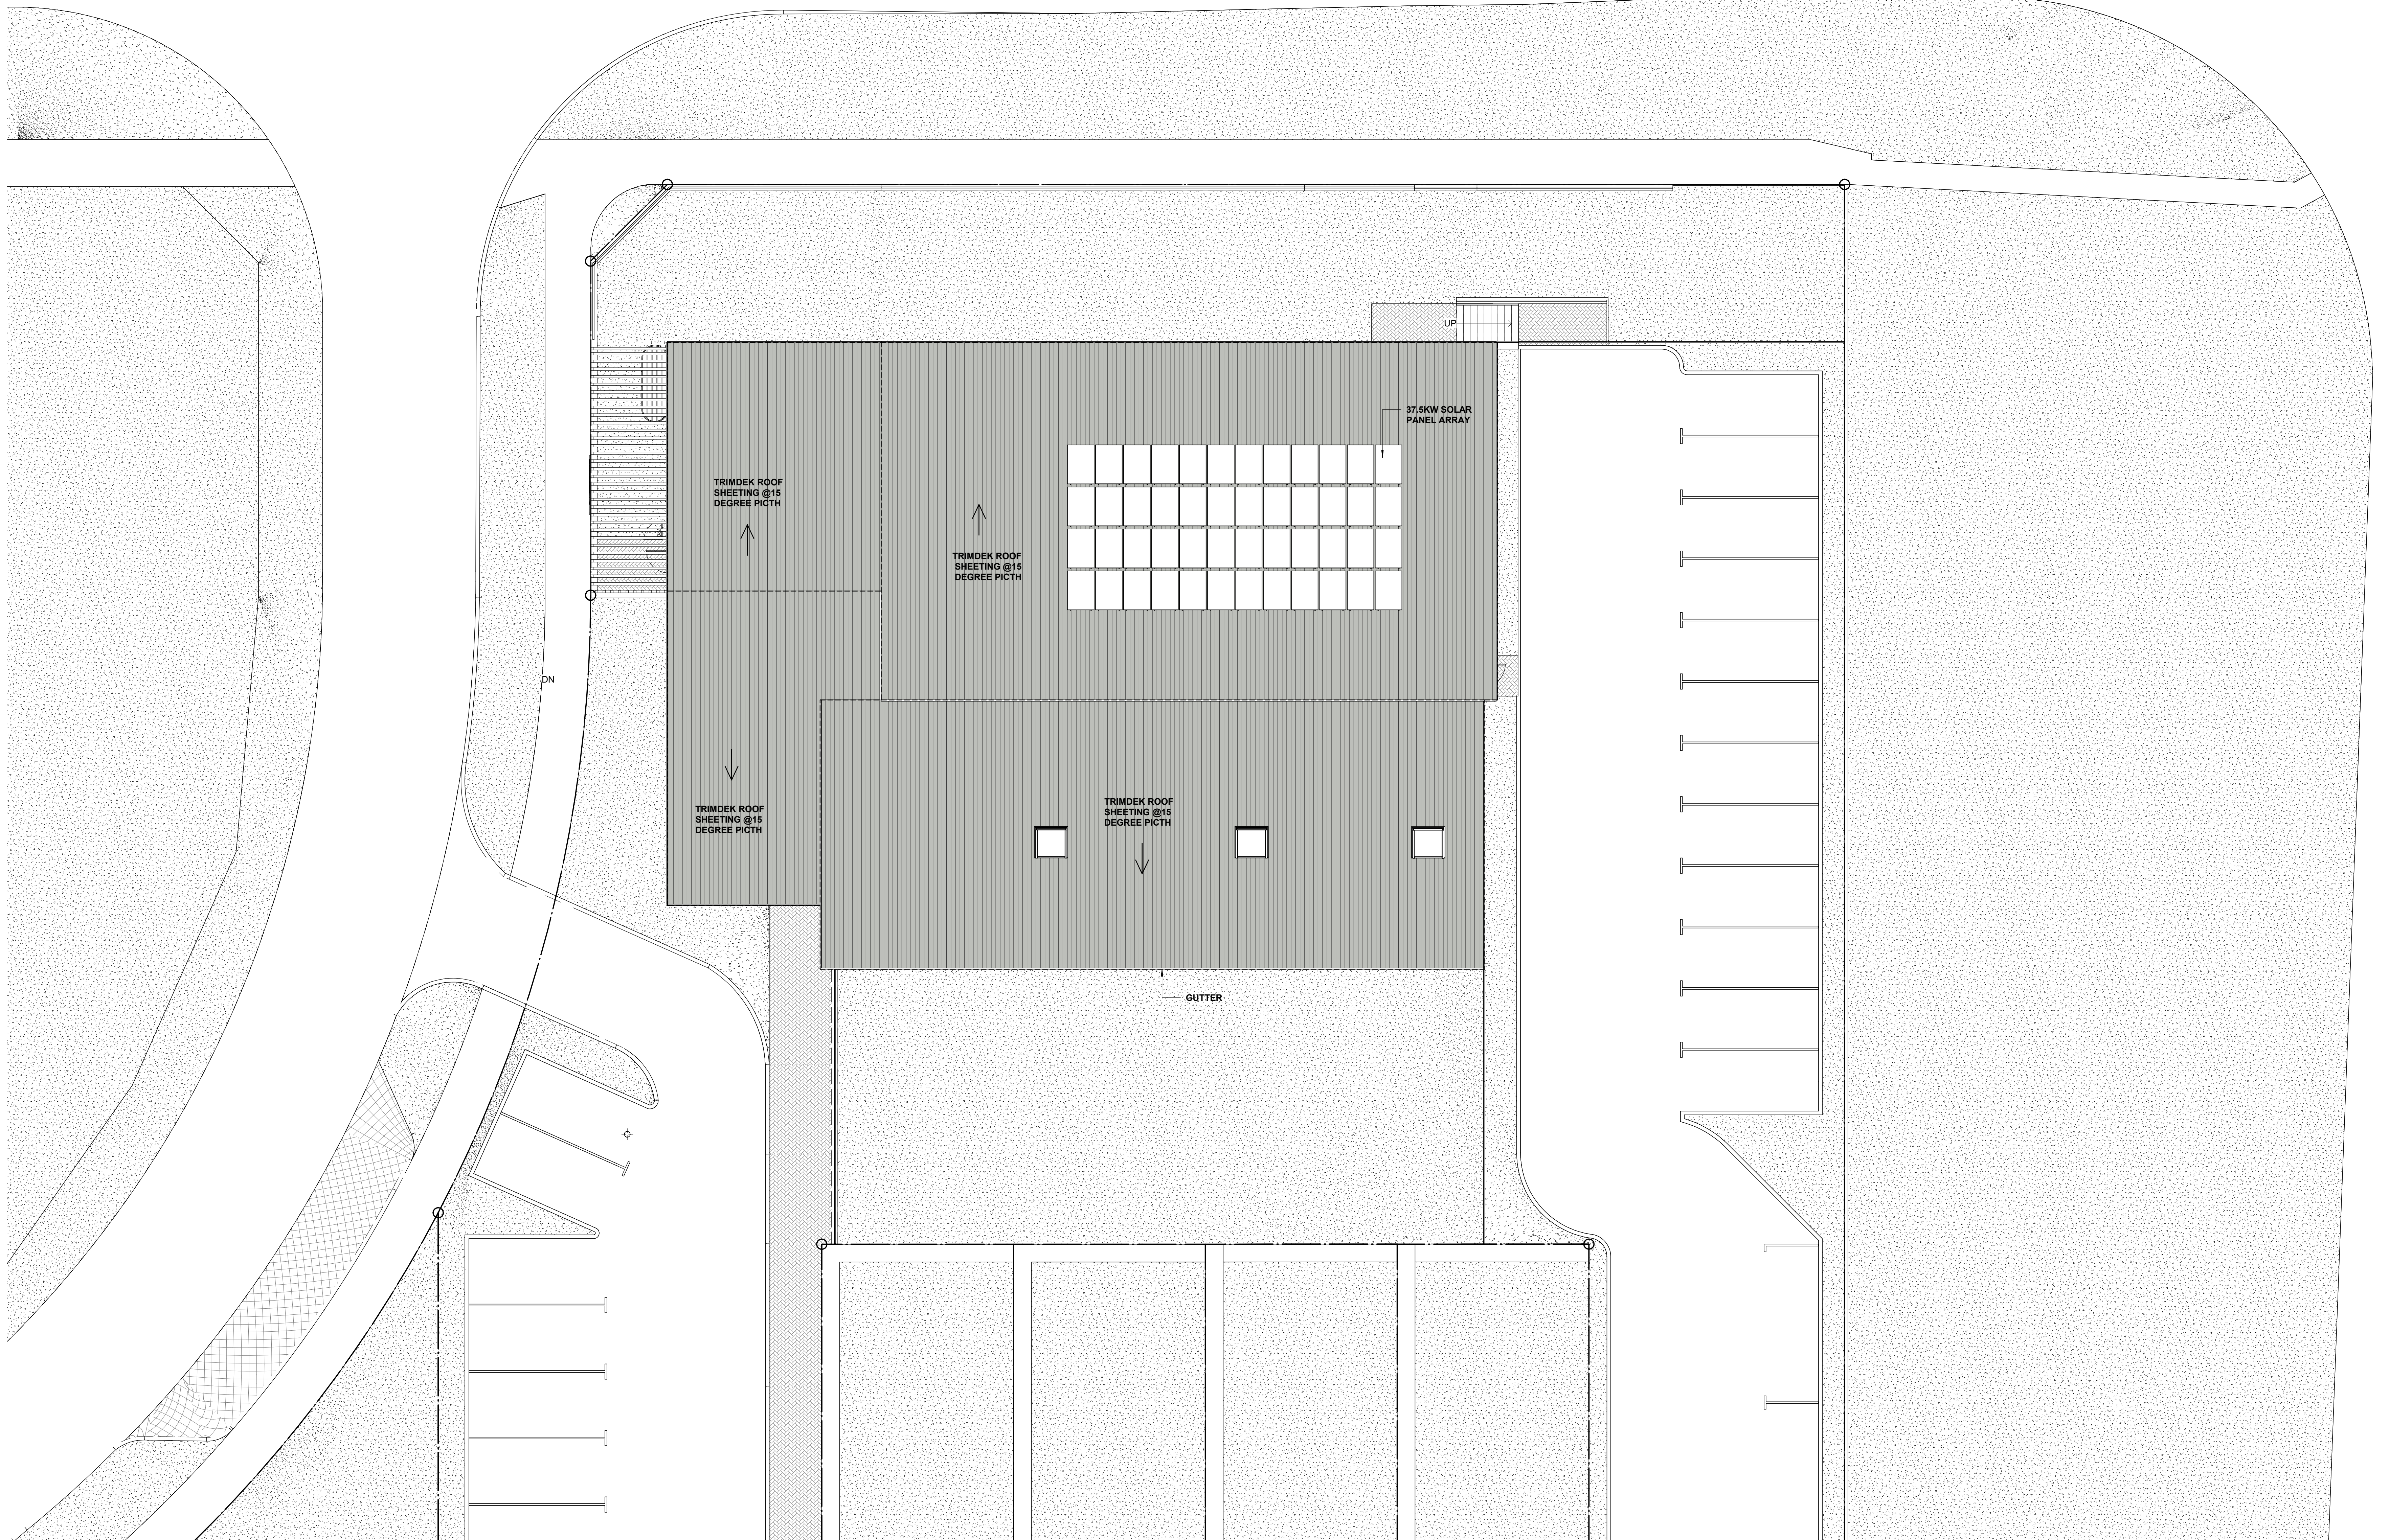

ROOF PLAN
SCALE: 1 : 100

PRELIMINARY



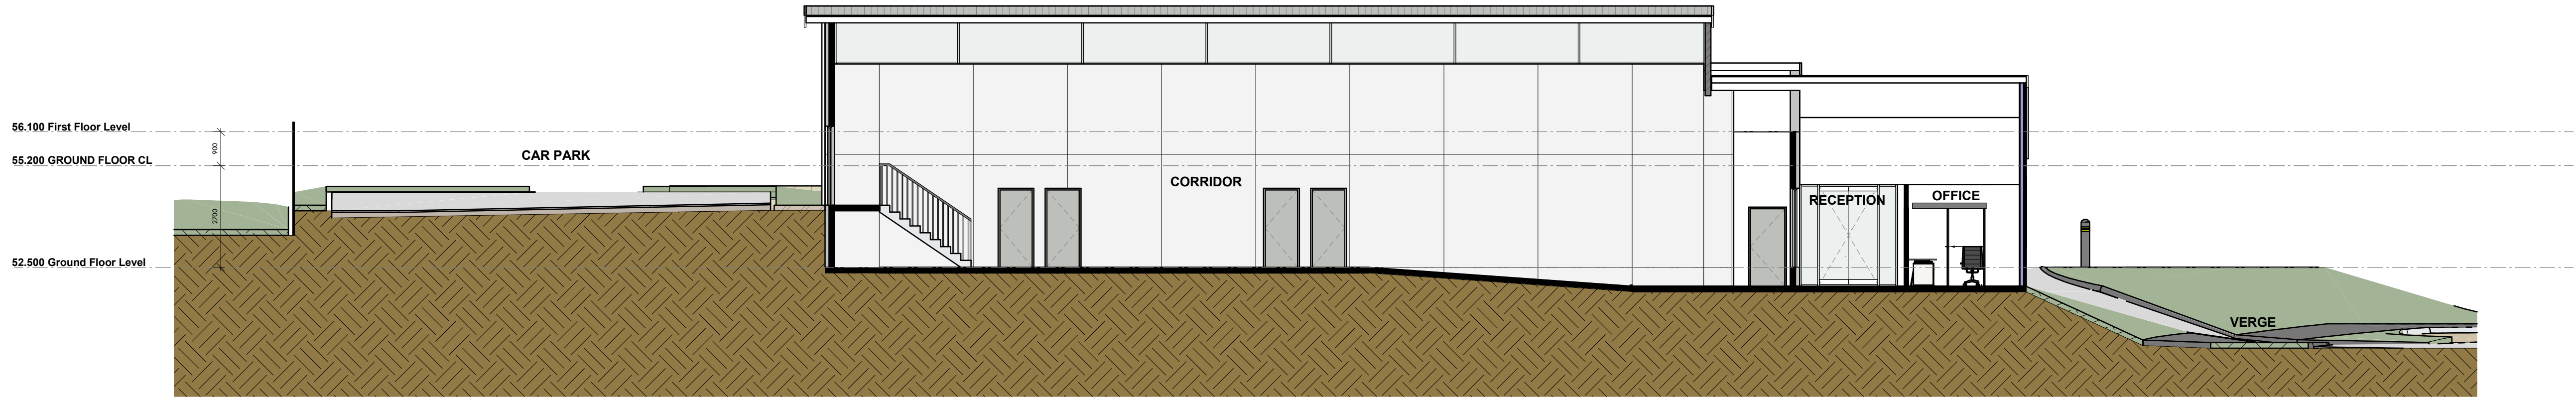

1 Section 1
2000 SCALE: 1 : 100

PRELIMINARY



PROPOSED CHILDCARE

LOCATION : LOT 571 STOCK ROAD HAMILTON HILL, WA
FOR : STRATEGIC PROPERTY GROUP