


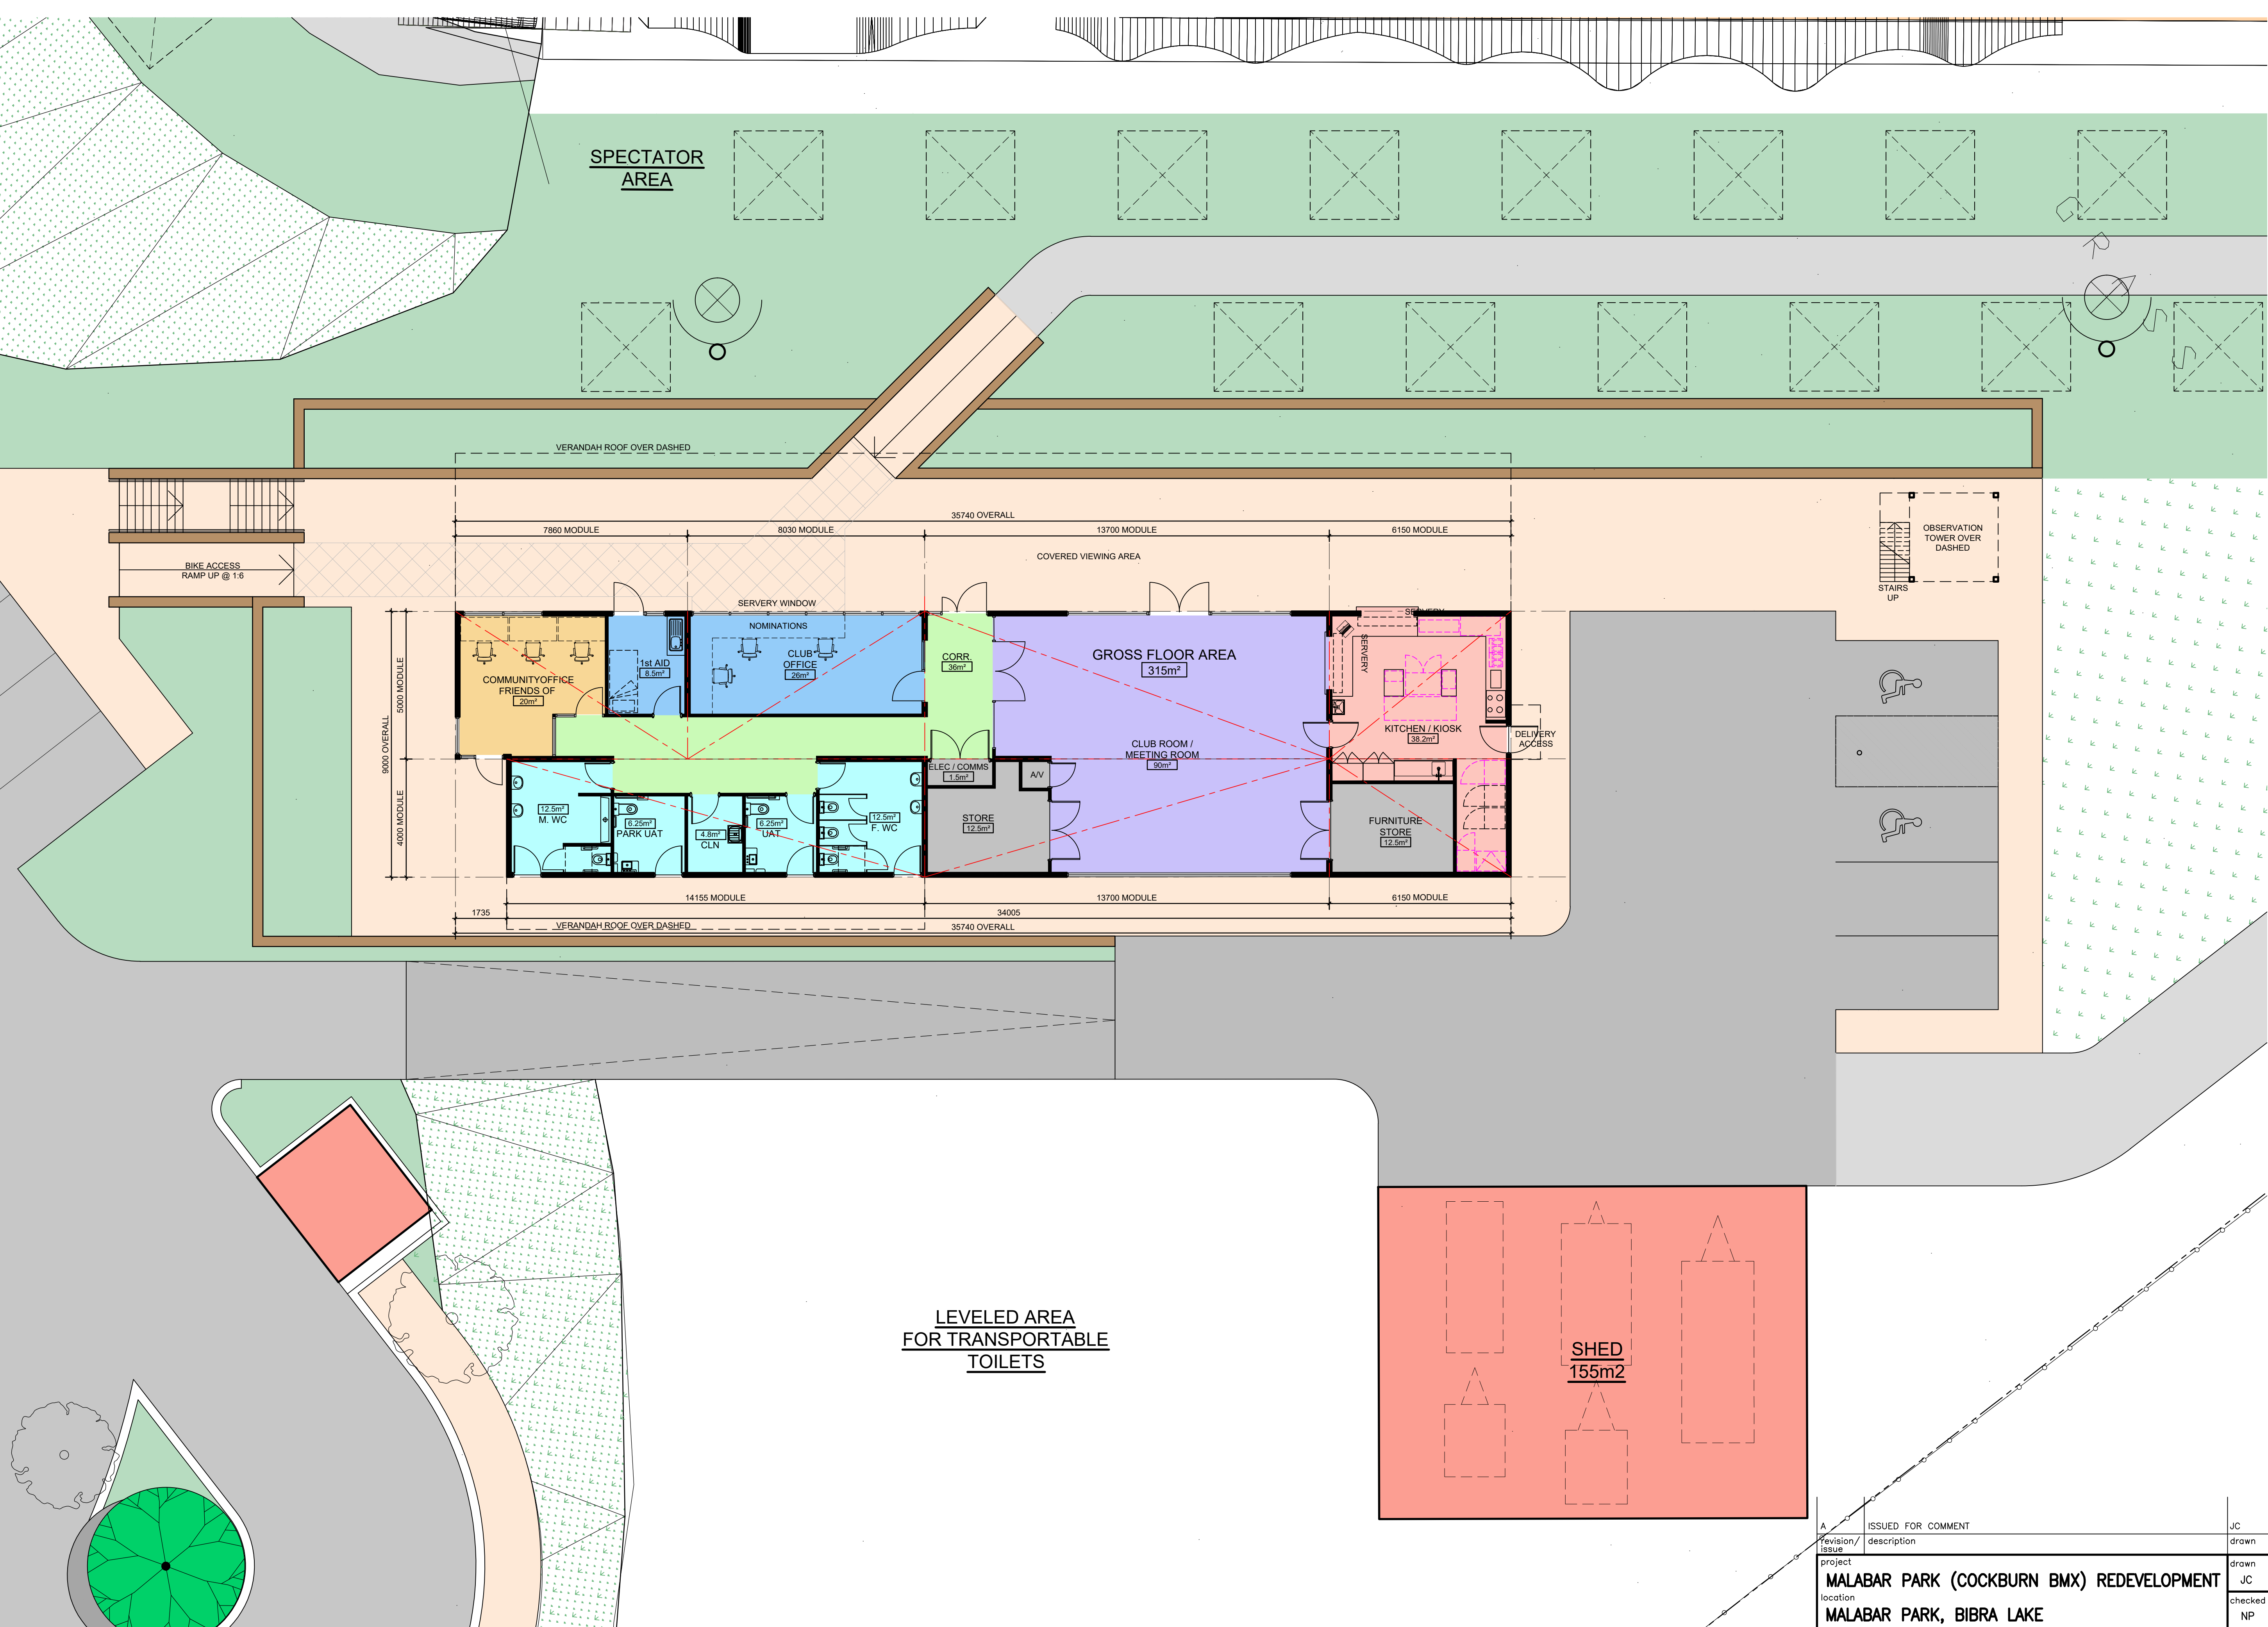

P1 CLUB BUILDING
SCALE: 1:100@A1

A	ISSUED FOR COMMENT	JC	NP	28/11/2019
	revision/issue description	drawn	checked	date
project	MALABAR PARK (COCKBURN BMX) REDEVELOPMENT	drawn	checked	description
	location	JC	NP	PROPOSED FLOOR PLAN
scale	AS SHOWN	checked	NP	date
	111.19	project no	28/11/2019	dwg no
rev	A	SK16	rev	A

HodgeCollardPreston

ARCHITECTS

Third Floor, 38 Richardson Street,
West Perth, WA 6005
PO Box 743, West Perth, WA 6872
Ph: (08) 9322 5144
Fax: (08) 9322 5740
Email: admin@hpcperth.com