



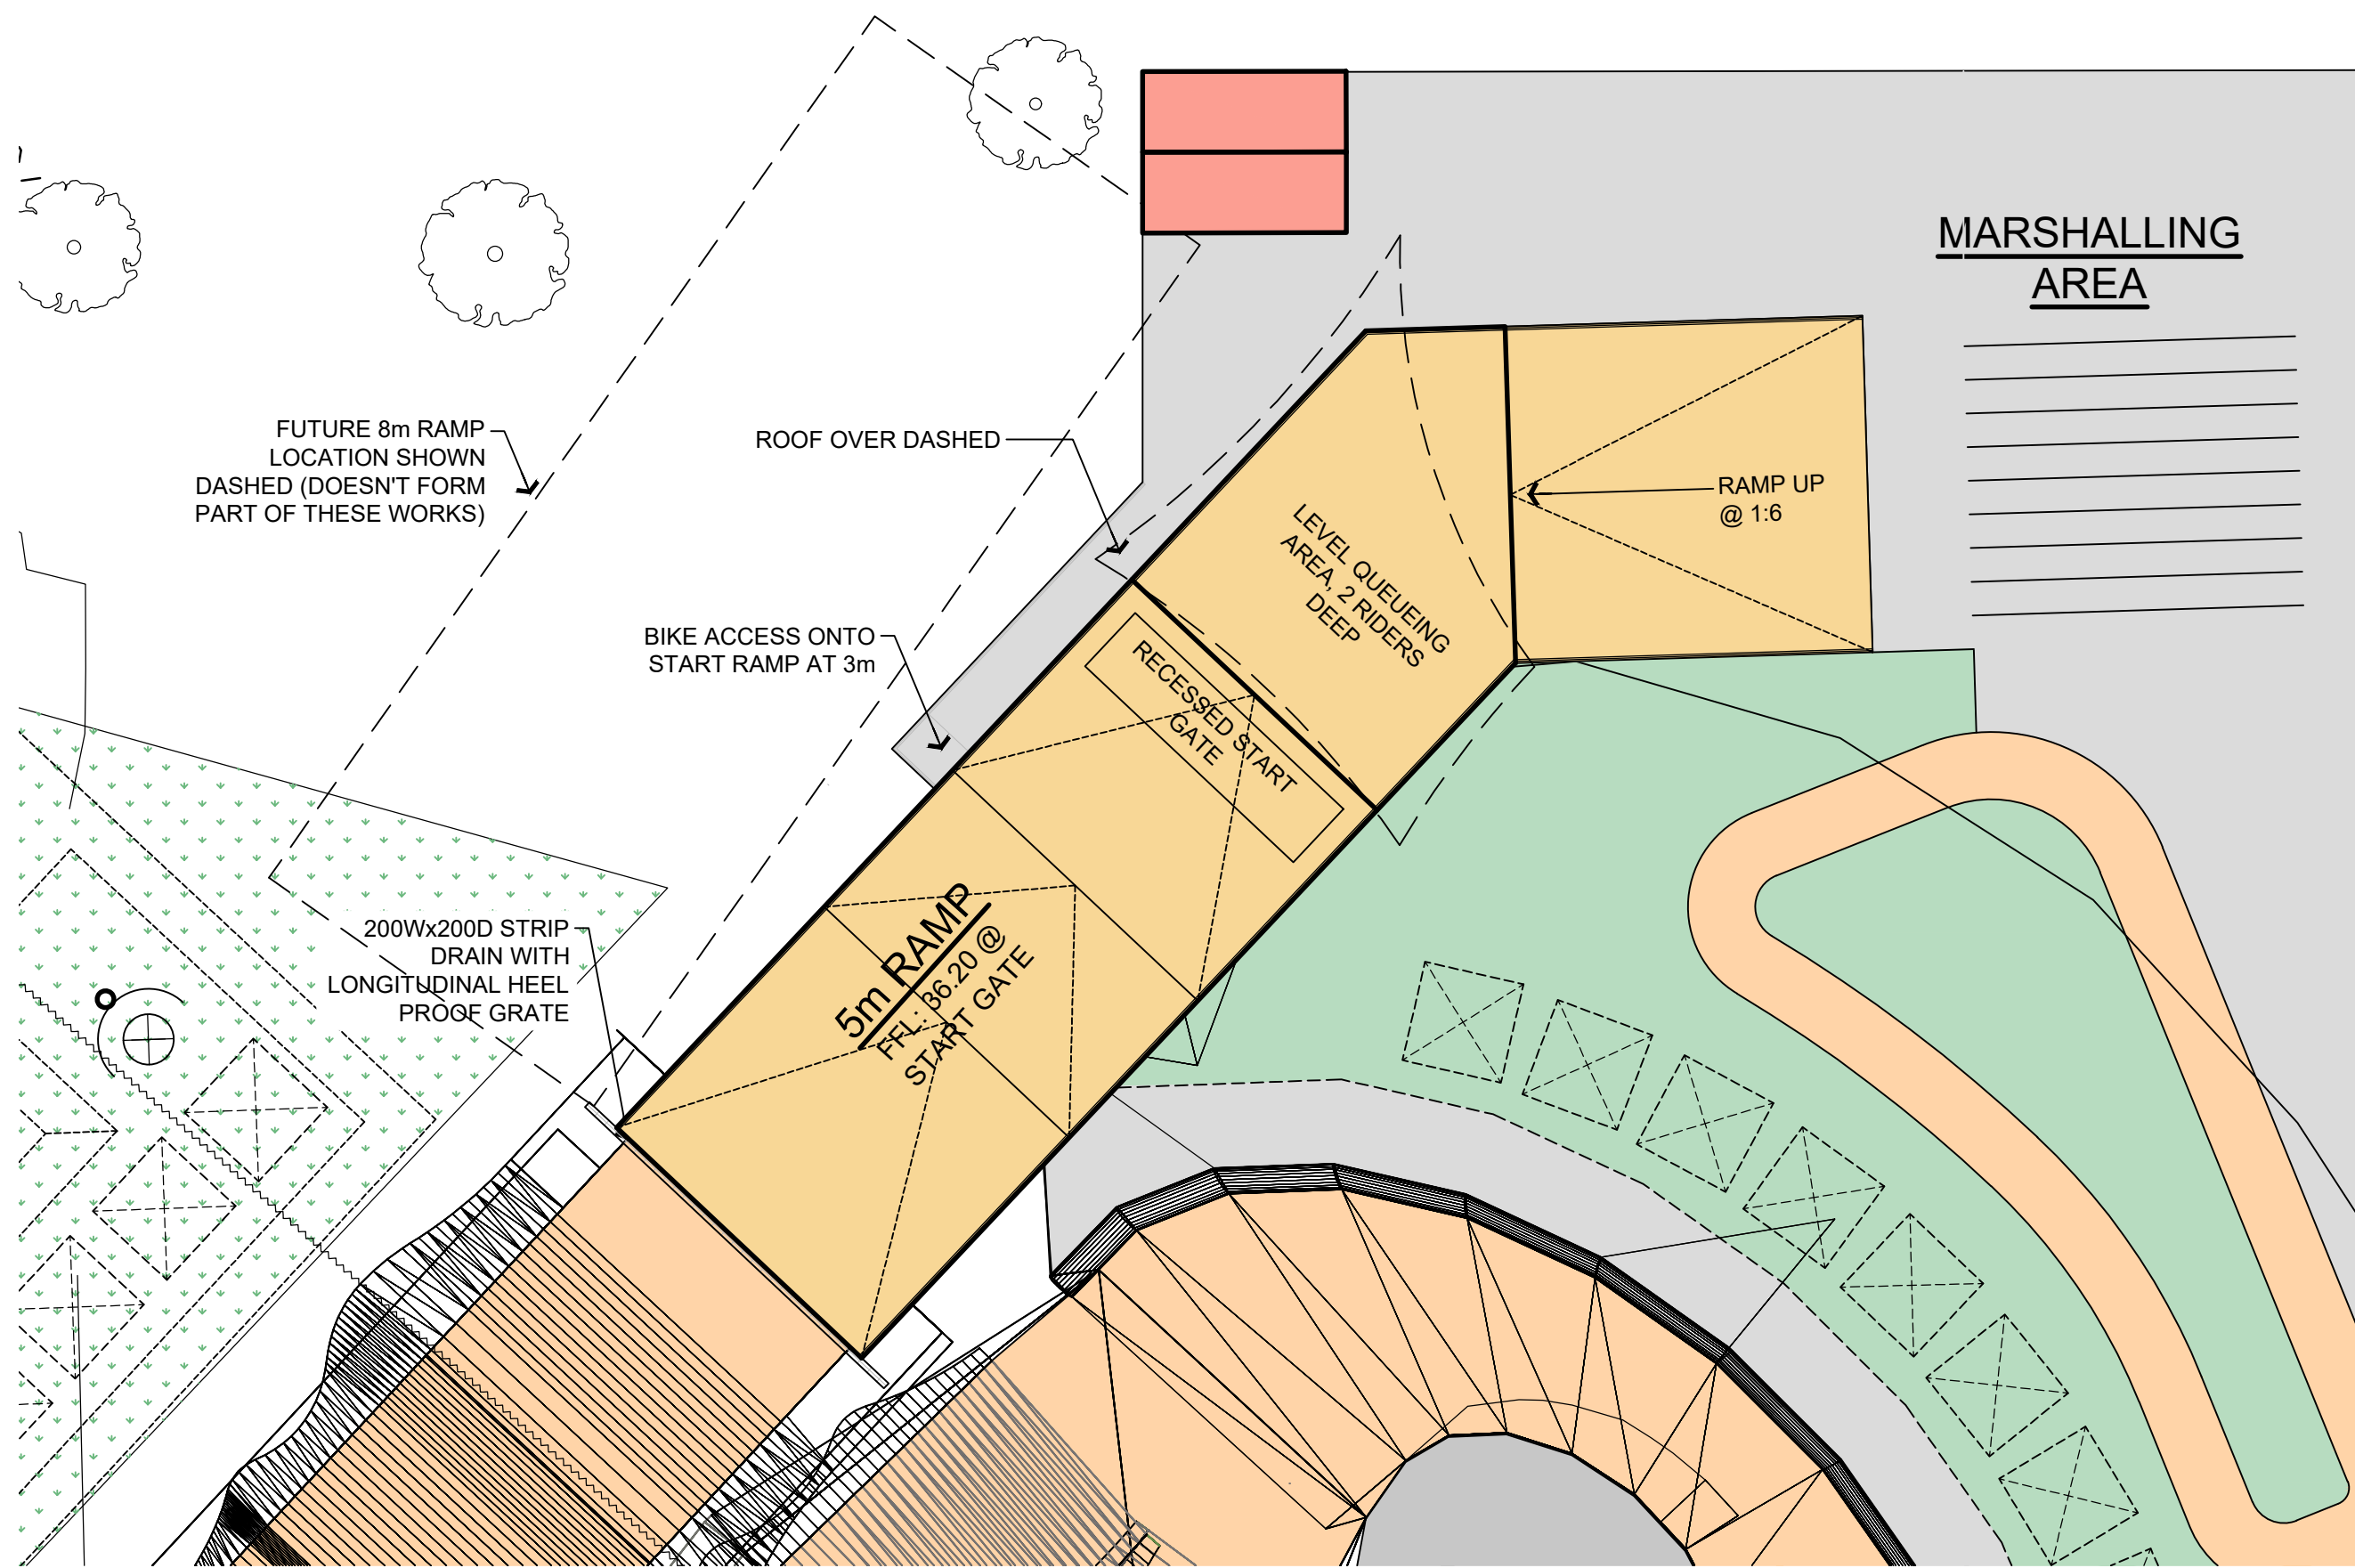

P2 CLUB BUILDING
SCALE: 1:200@A1

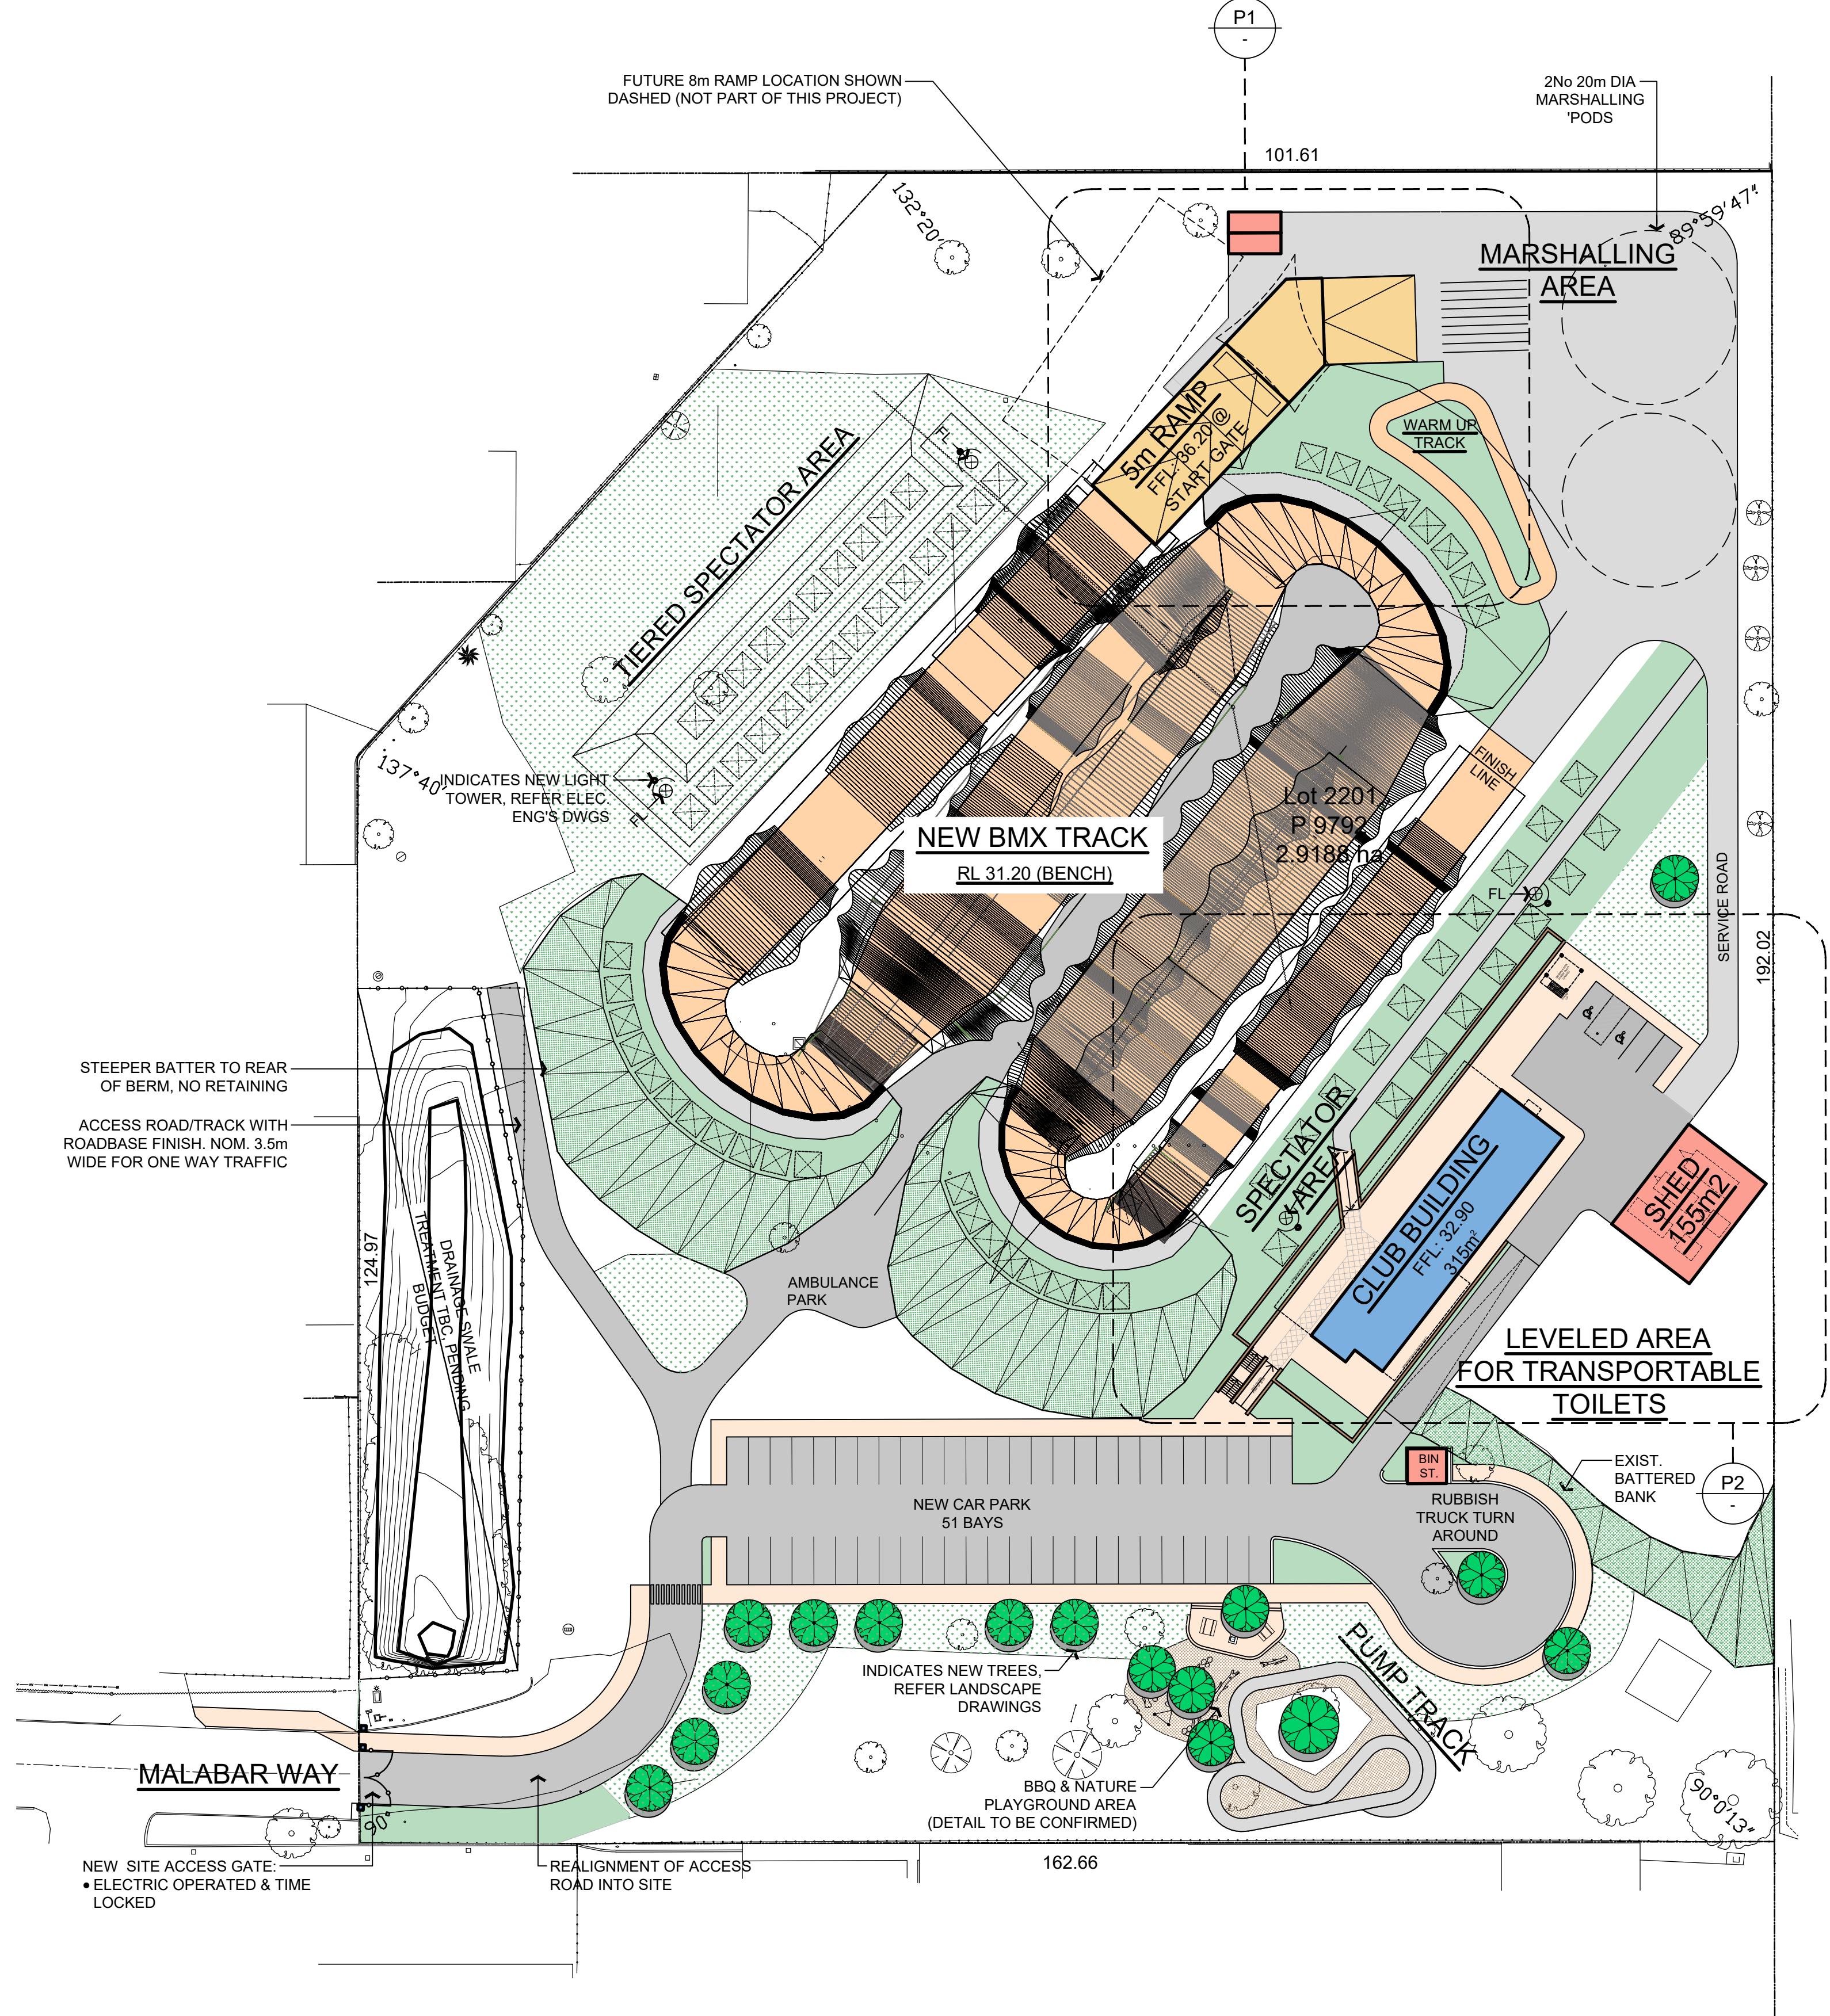

P0 OVERALL SITE PLAN
SCALE: 1:500@A1 / 1:1,000@A3

A	ISSUED FOR COMMENT	JC	NP	28/11/2019
	revision/issue	drawn	checked	date
project	MALABAR PARK (COCKBURN BMX) REDEVELOPMENT	drawn	JC	description
	location	checked	NP	SITE PLAN & FACILITY PLANS
scale	AS SHOWN	scale	date	28/11/2019
		project no	111.19	dwg no
Hodge Collard Preston ARCHITECTS		Third Floor, 38 Richardson Street, West Perth, WA 6005		rev
		PO Box 743, West Perth, WA 6872		SK15
		Ph: (08) 9322 5144		A
		Fax: (08) 9322 5740		
		Email: admin@hpcorp.com		