



BUILDING 3 SOUTH EAST ELEVATION

SCALE: 1 : 200

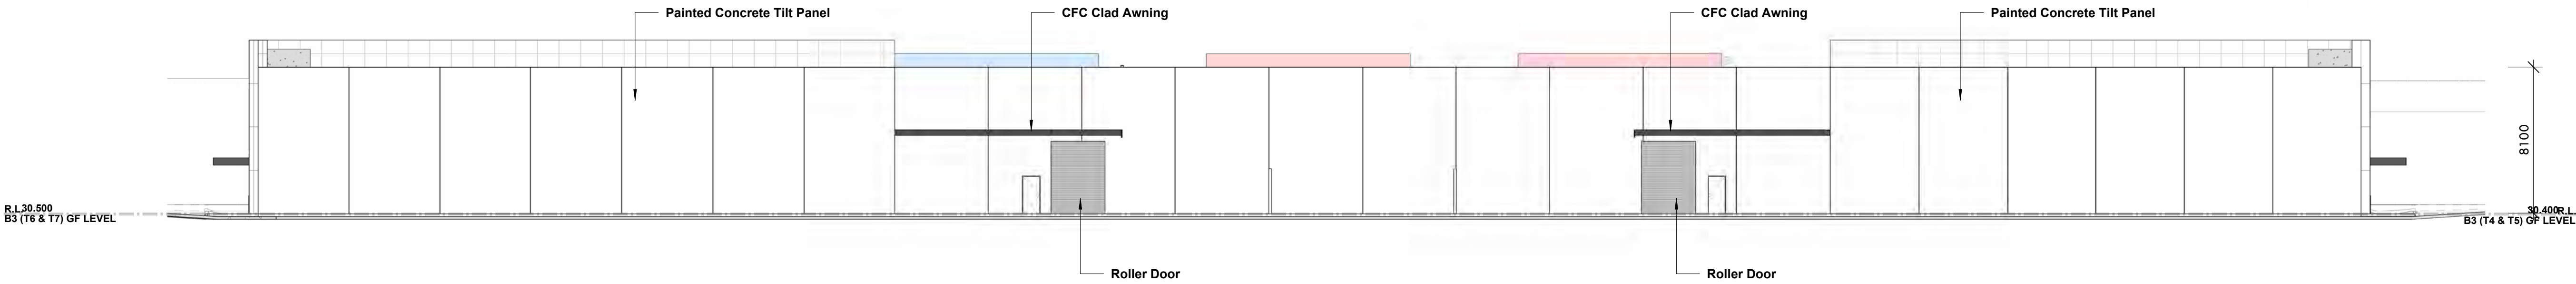


BUILDING 3 NORTH WEST ELEVATION

SCALE: 1 : 200

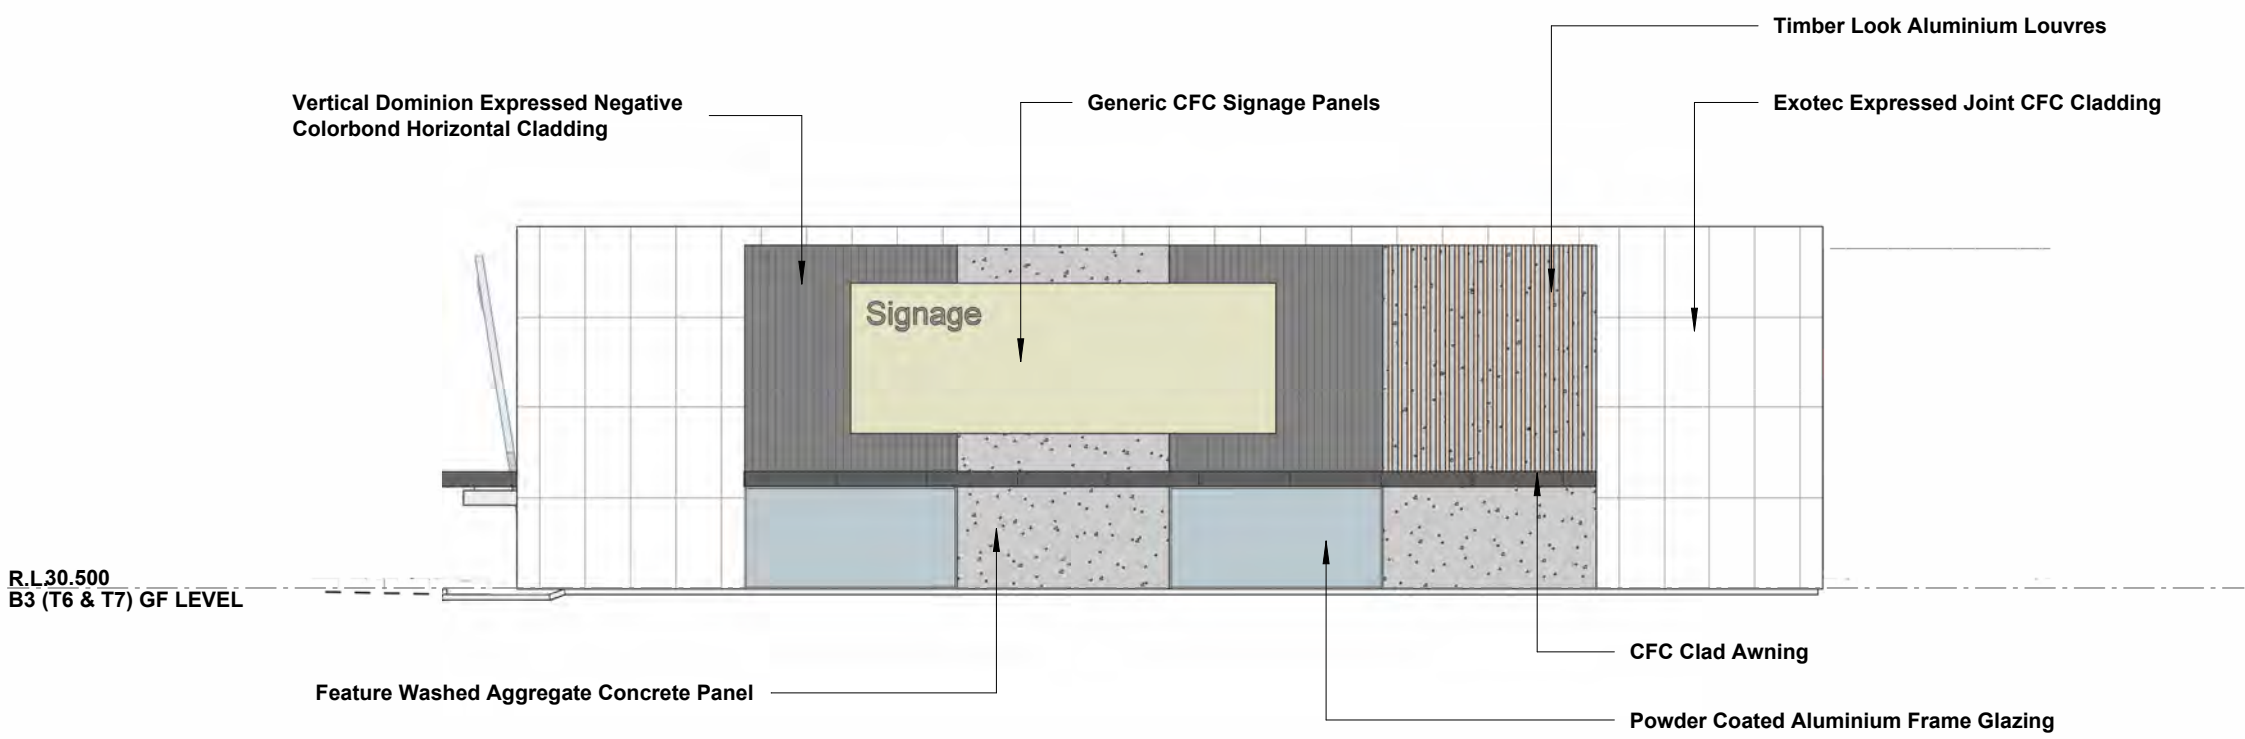



BUILDING 3 NORTH EAST ELEVATION

SCALE: 1 : 200

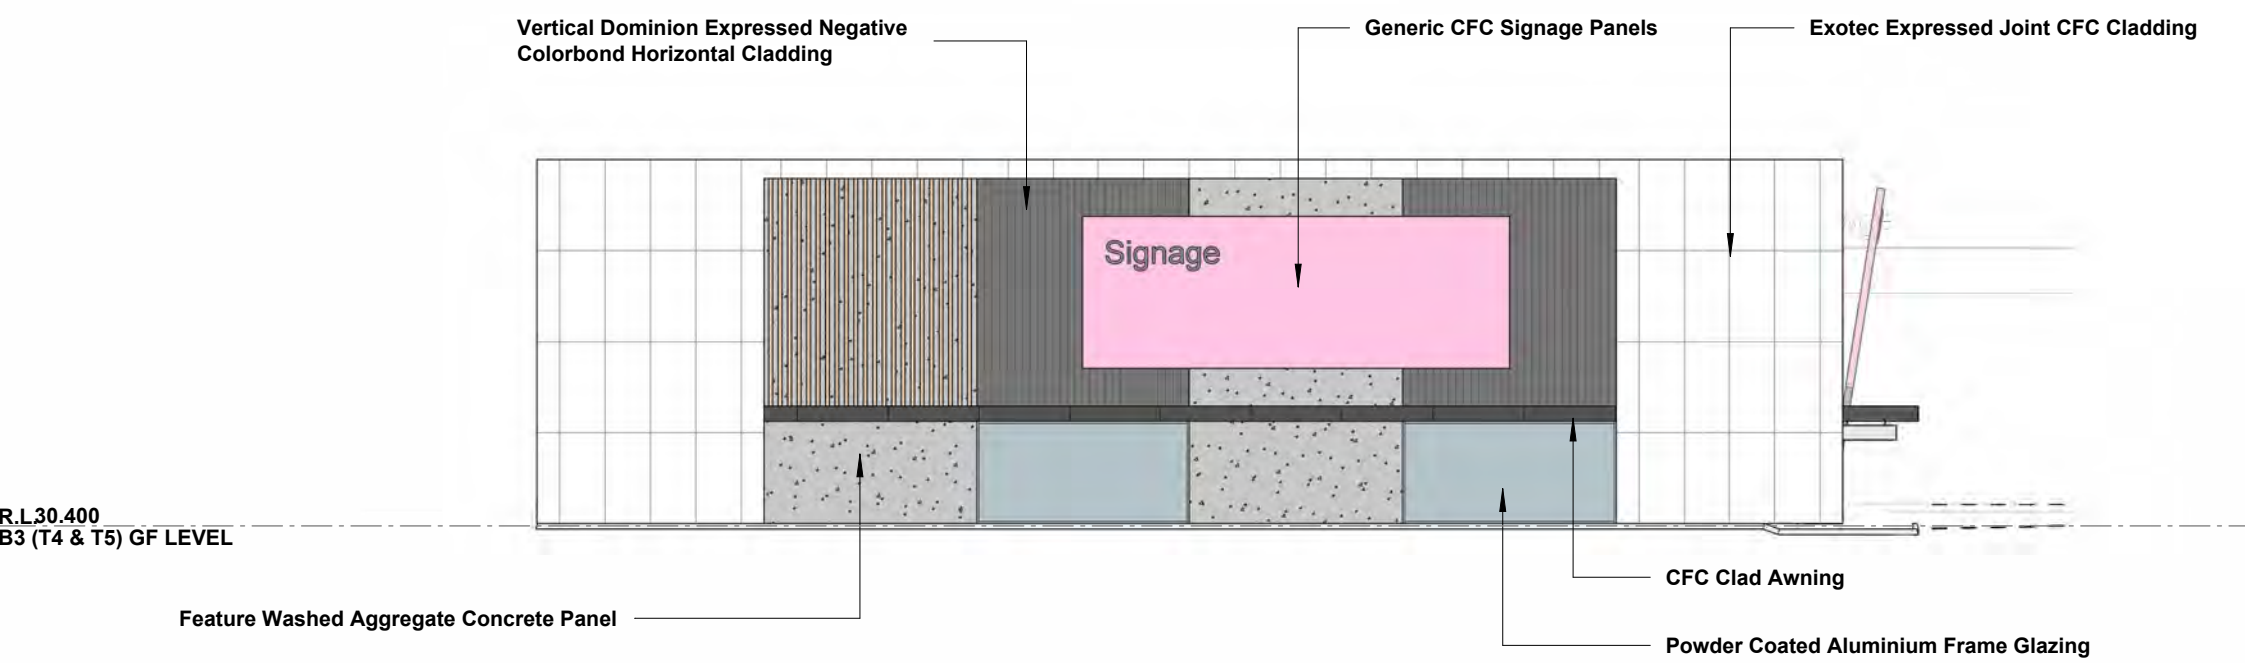

BUILDING 3 SOUTH WEST ELEVATION (ARMADALE ROAD)

SCALE: 1 : 200

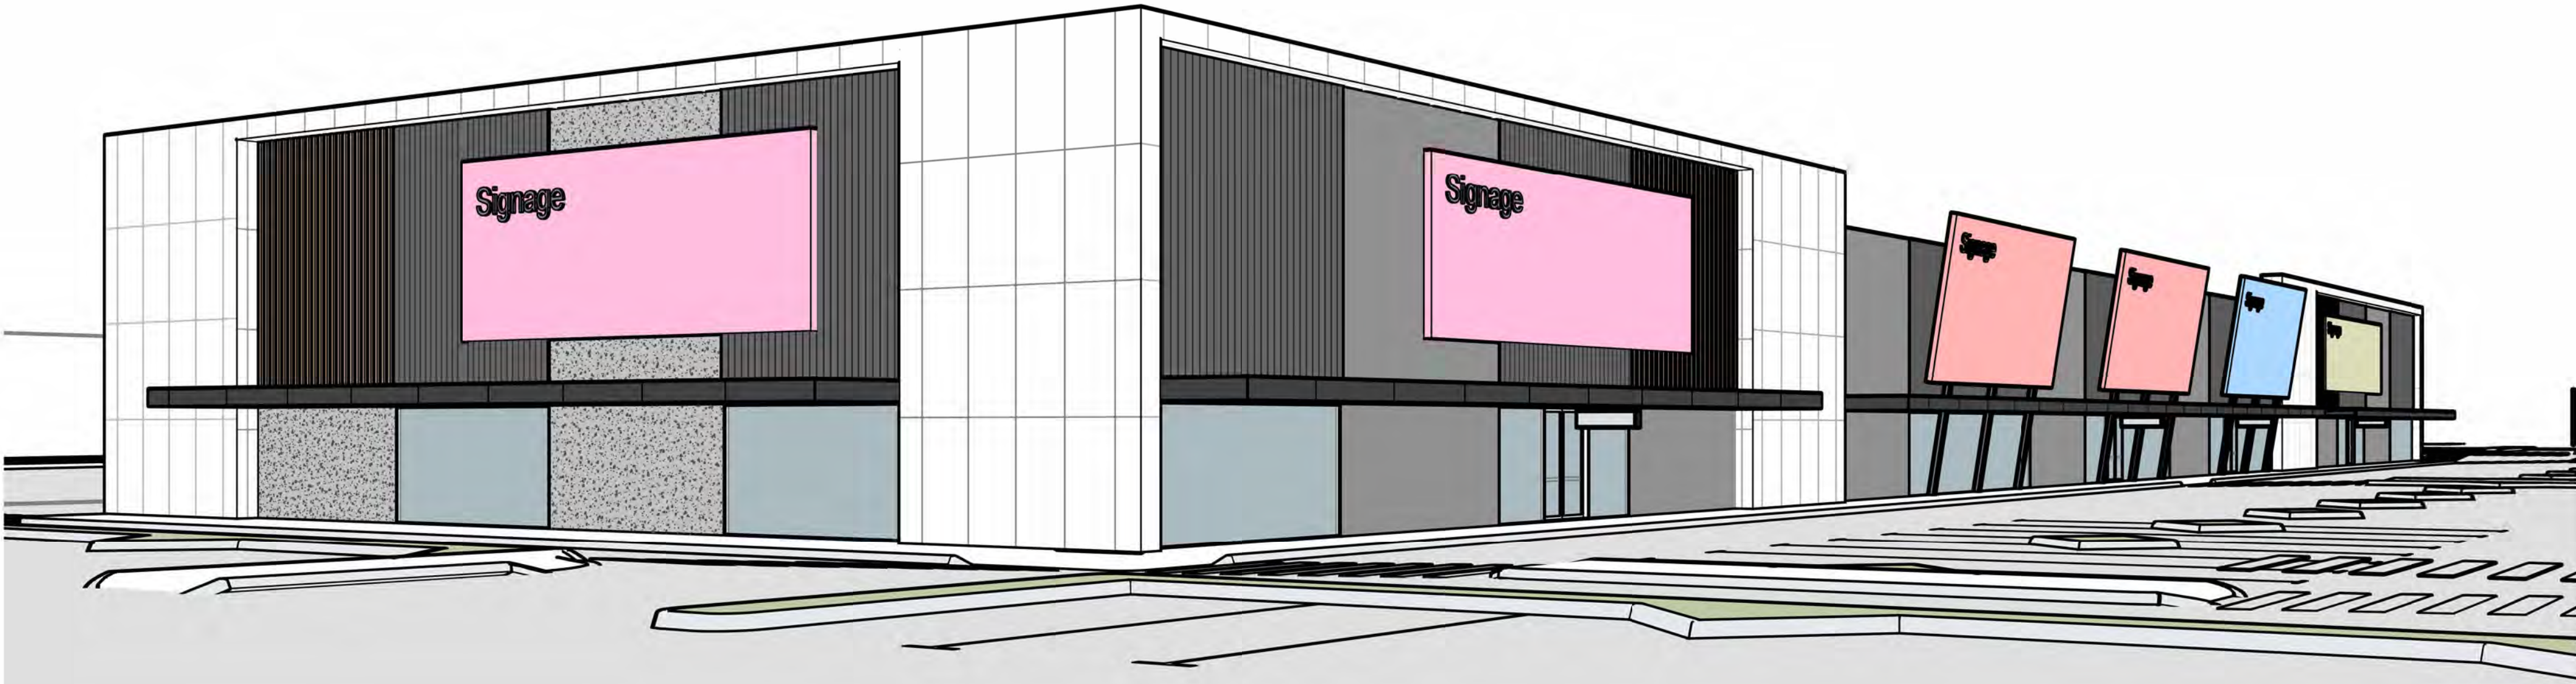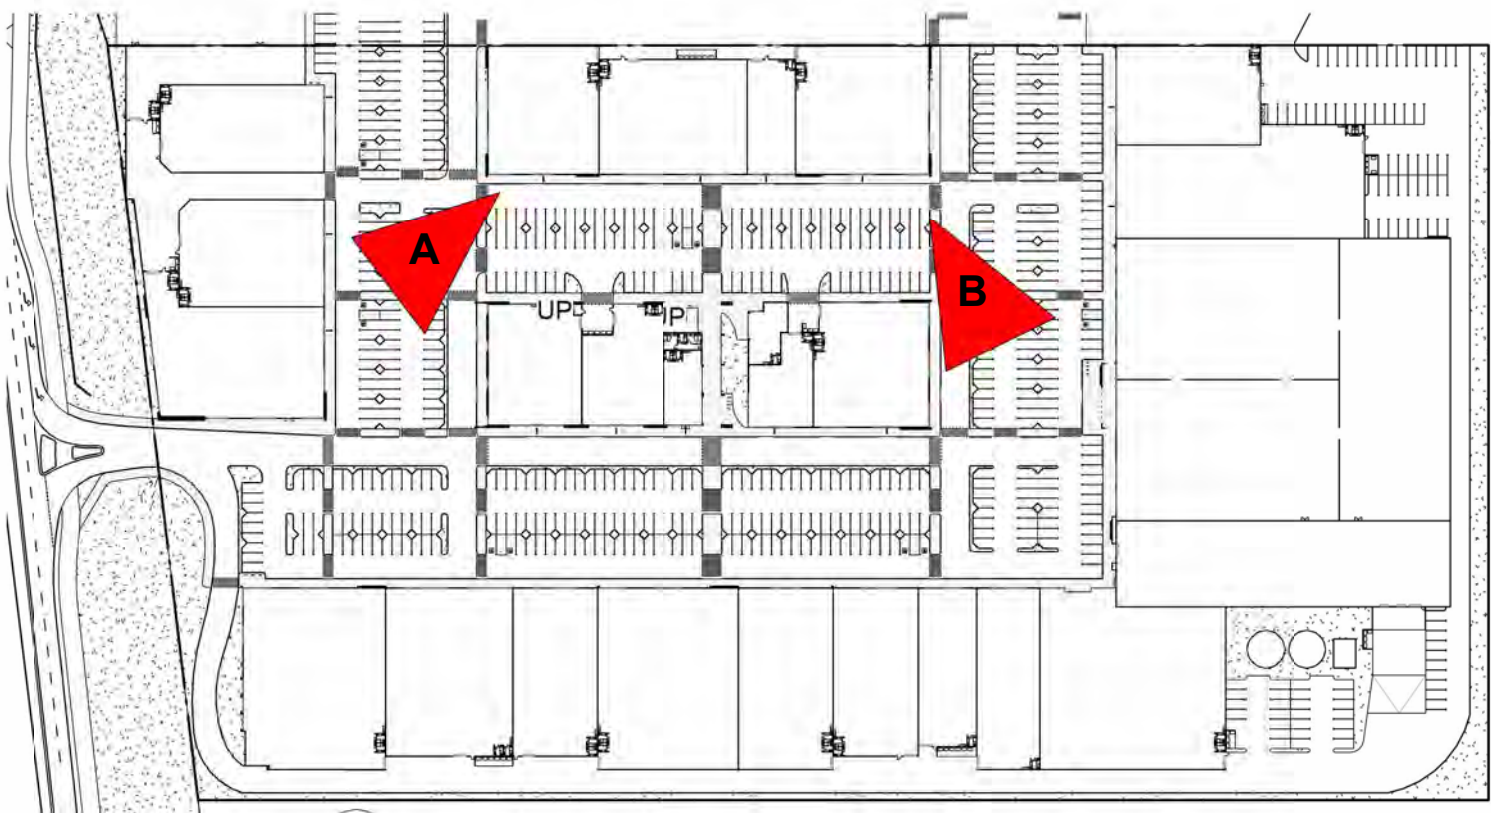

VIEW A

SCALE:



VIEW B

SCALE:

BUILDING 3


meyer
shircore
architects

PROPOSED SOUTH CENTRAL 2 : LARGE FORMAT RETAIL EXPANSION STAGE II


LOCATION : LOT 701 ARMADALE ROAD, TREEBY
FOR: SATTERLEY & CENTURIA JOINT VENTURE BY: VEND PROPERTY

SATTERLEY Centuria

VEND
PROPERTY

 

DATE:	OCT 2025	PROJECT NUMBER
REVISION:	SK014B	9361
SHEET:	As 13	© Meyer Shircore & Associates ACN 115 589 216 Suite 2, Ground Floor 437 Roberts Road, Subiaco WA 6008 PO Box 1294 Subiaco WA 6904 t: 98 9385 8511 e: msa@meyershircore.com.au
SCALE:	indicated@B1	

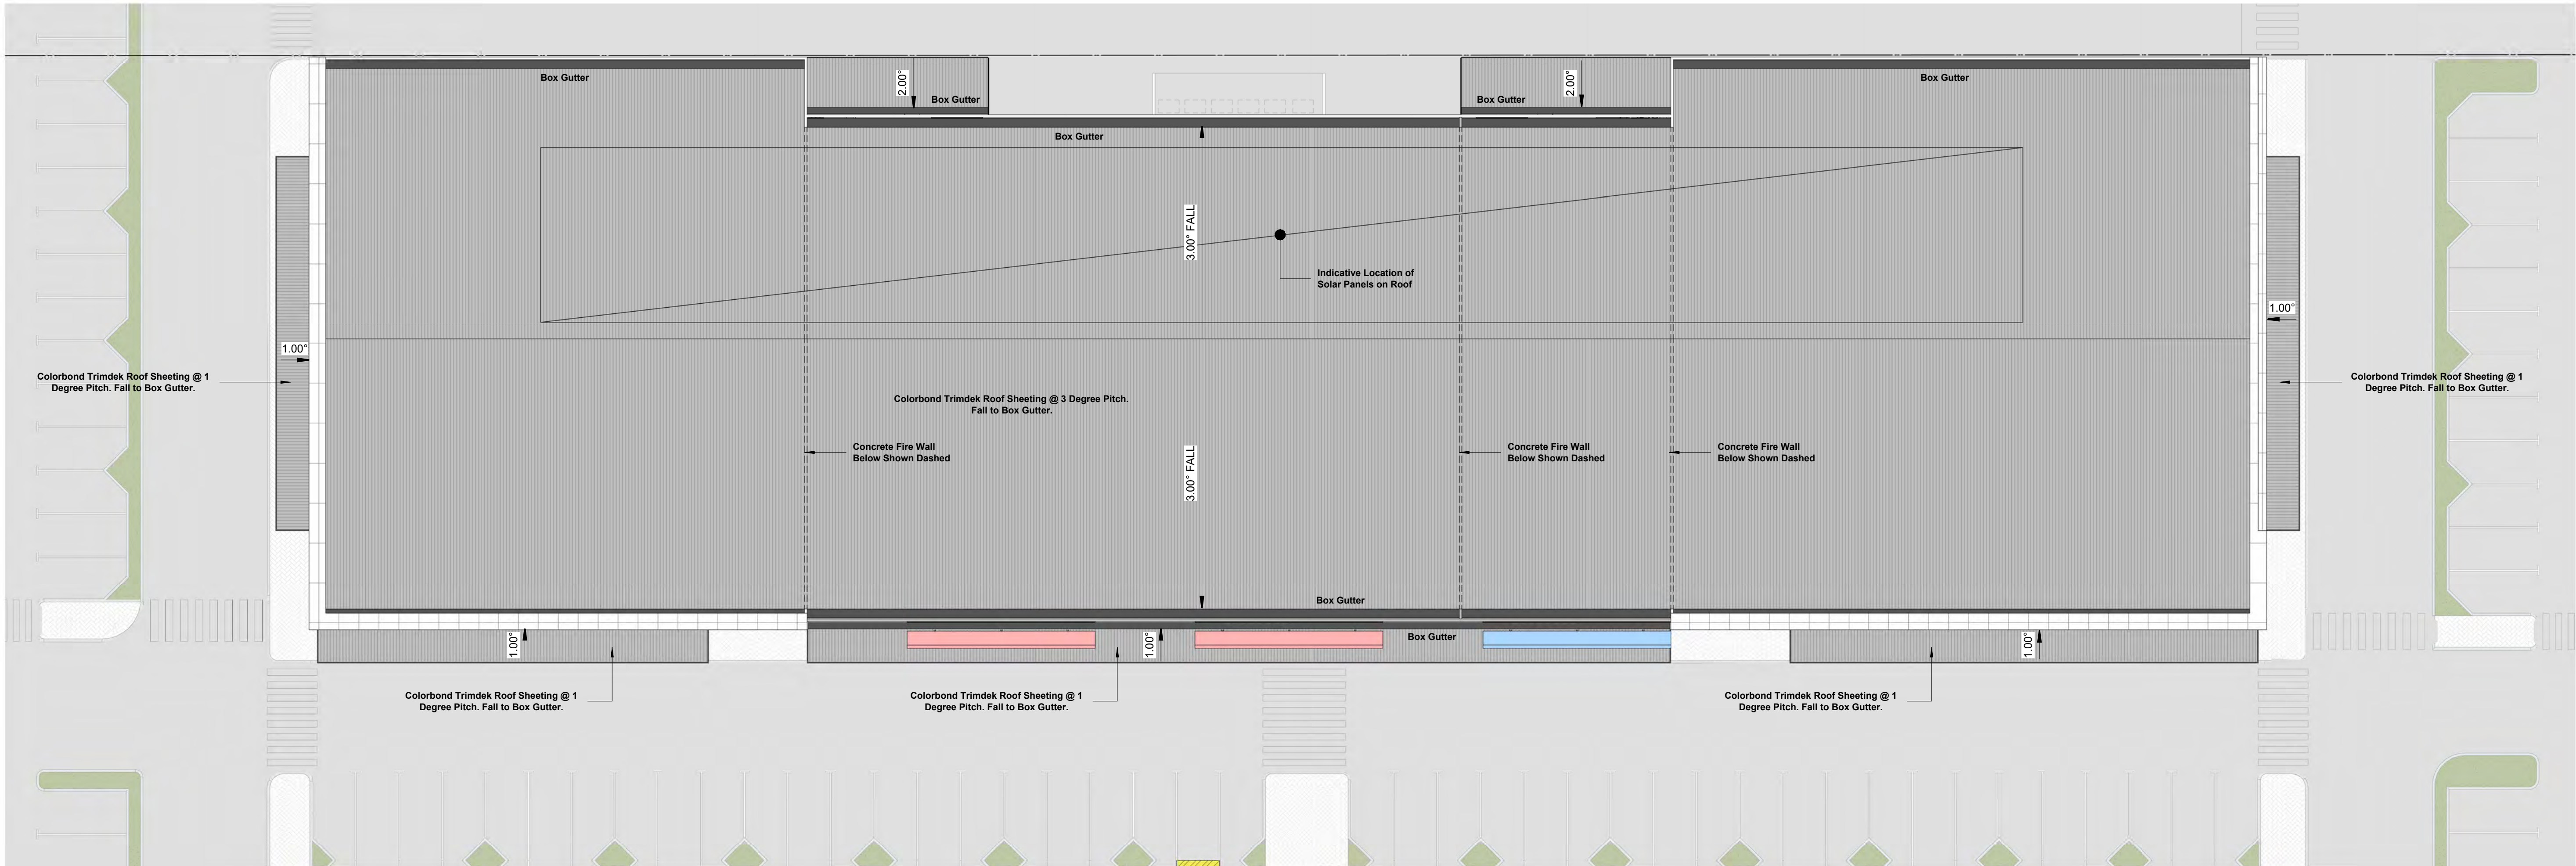


BUILDING 3 ROOF PLAN

SCALE: 1 : 200


BUILDING 3



PROPOSED SOUTH CENTRAL 2 : LARGE FORMAT RETAIL EXPANSION STAGE II
LOCATION : LOT 701 ARMADALE ROAD, TREEBY
FOR: SATTERLEY & CENTURIA JOINT VENTURE BY: VEND PROPERTY

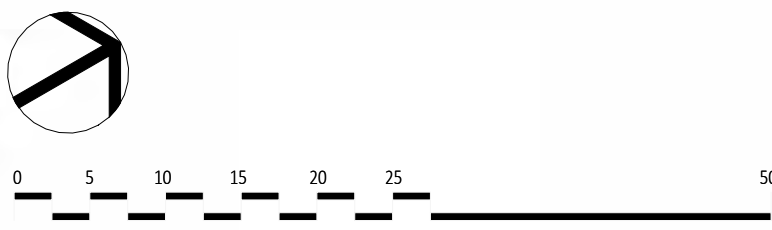

DATE:	OCT 2025	PROJECT NUMBER
REVISION:	SK014B	9361
SHEET:	14	© Meyer Shircore & Associates ACN 115 589 216 Suite 2, Ground Floor 417 Roberts Road, Subiaco WA 6008 PO Box 1294 Subiaco WA 6904 t: 98 9361 8511 e: msa@meyershircore.com.au
SCALE:	1 : 200 @B1	

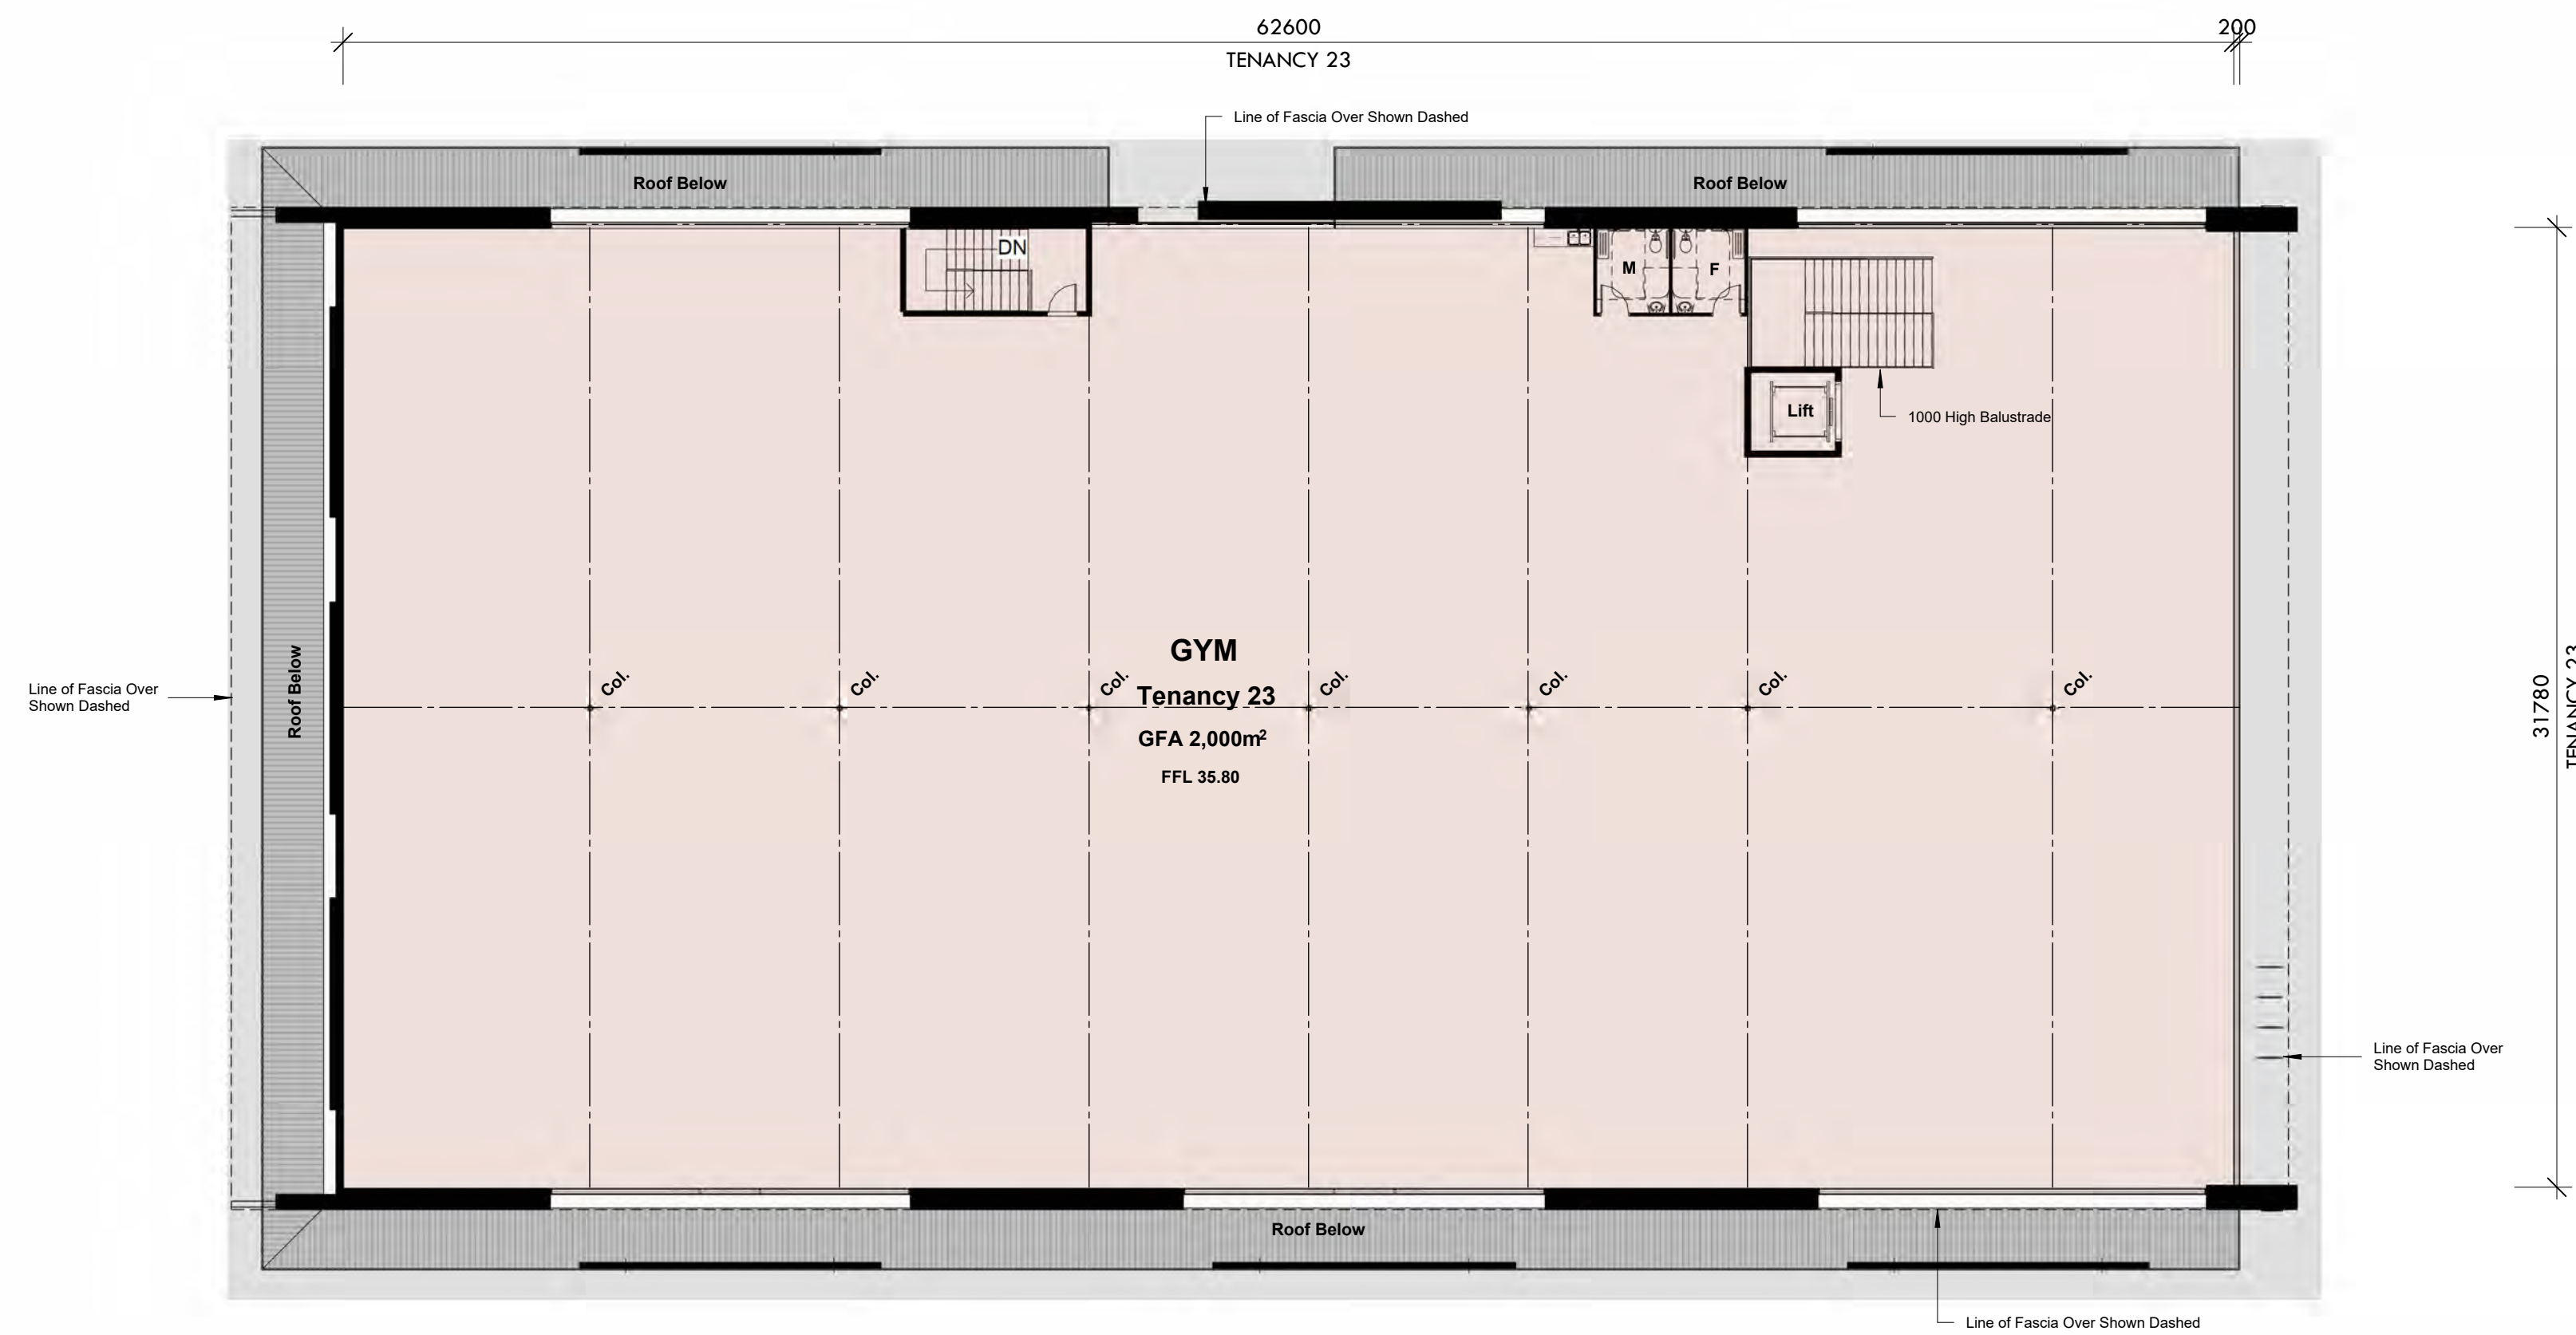

BUILDING 5 FIRST FLOOR PLAN


SCALE: 1 : 200



BUILDING 4 & 5 FLOOR PLAN


SCALE: 1 : 200

BUILDING 4 & 5

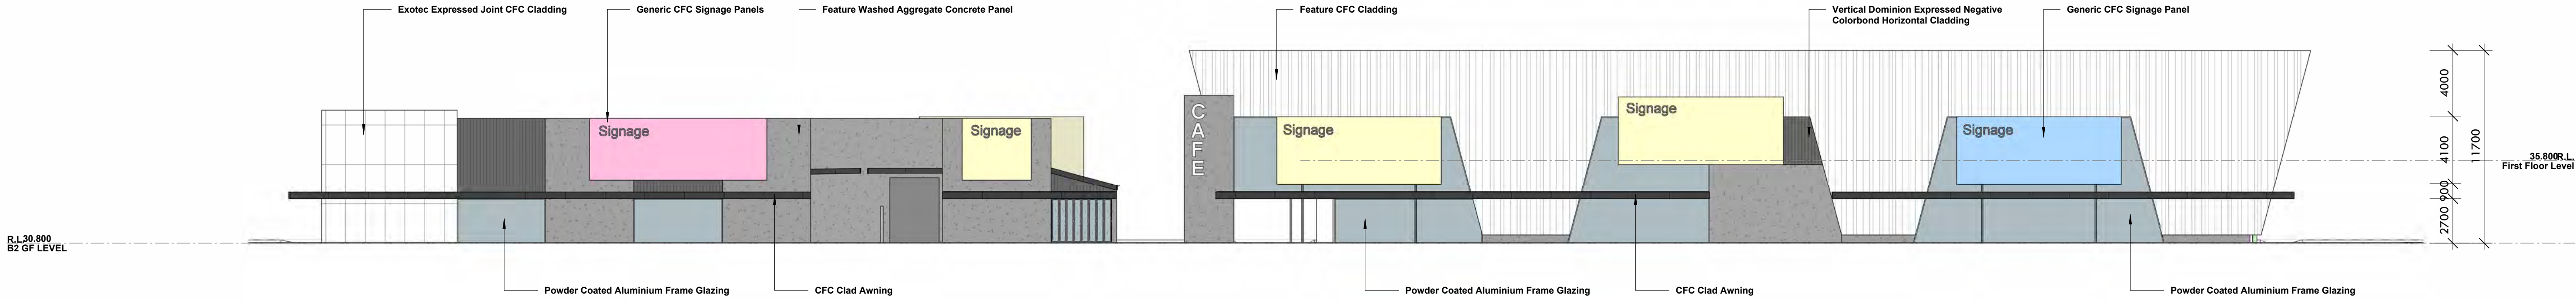


BUILDING 4 & 5 NORTH WEST

SCALE: 1:200

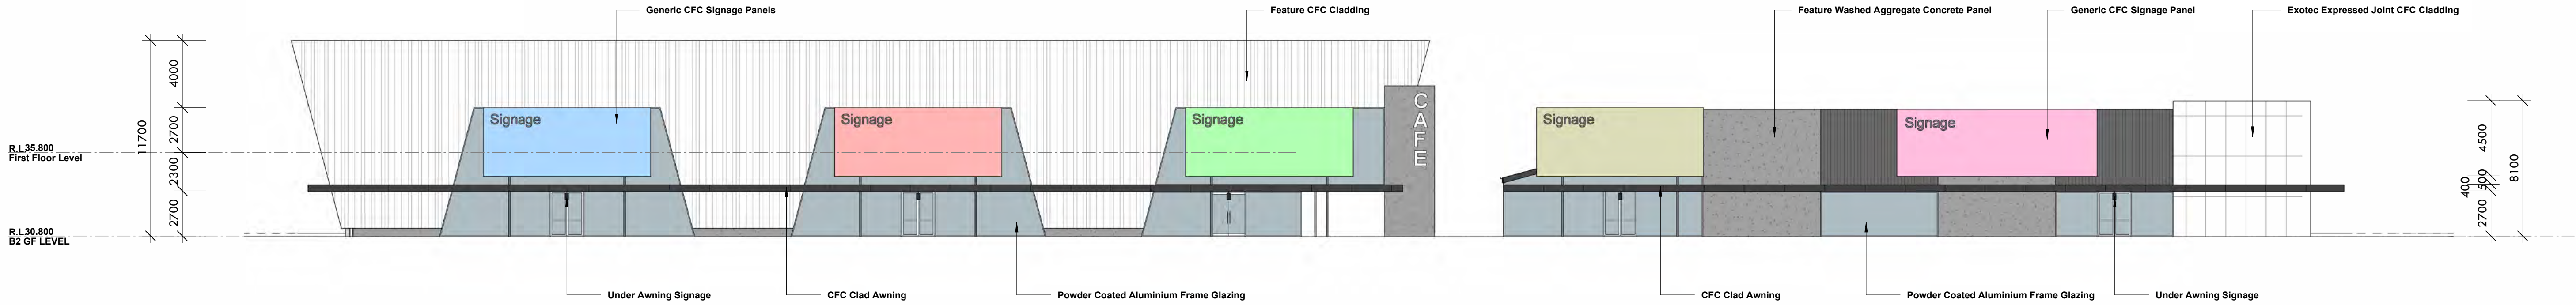


BUILDING 4 & 5 SOUTH EAST

SCALE: 1:200

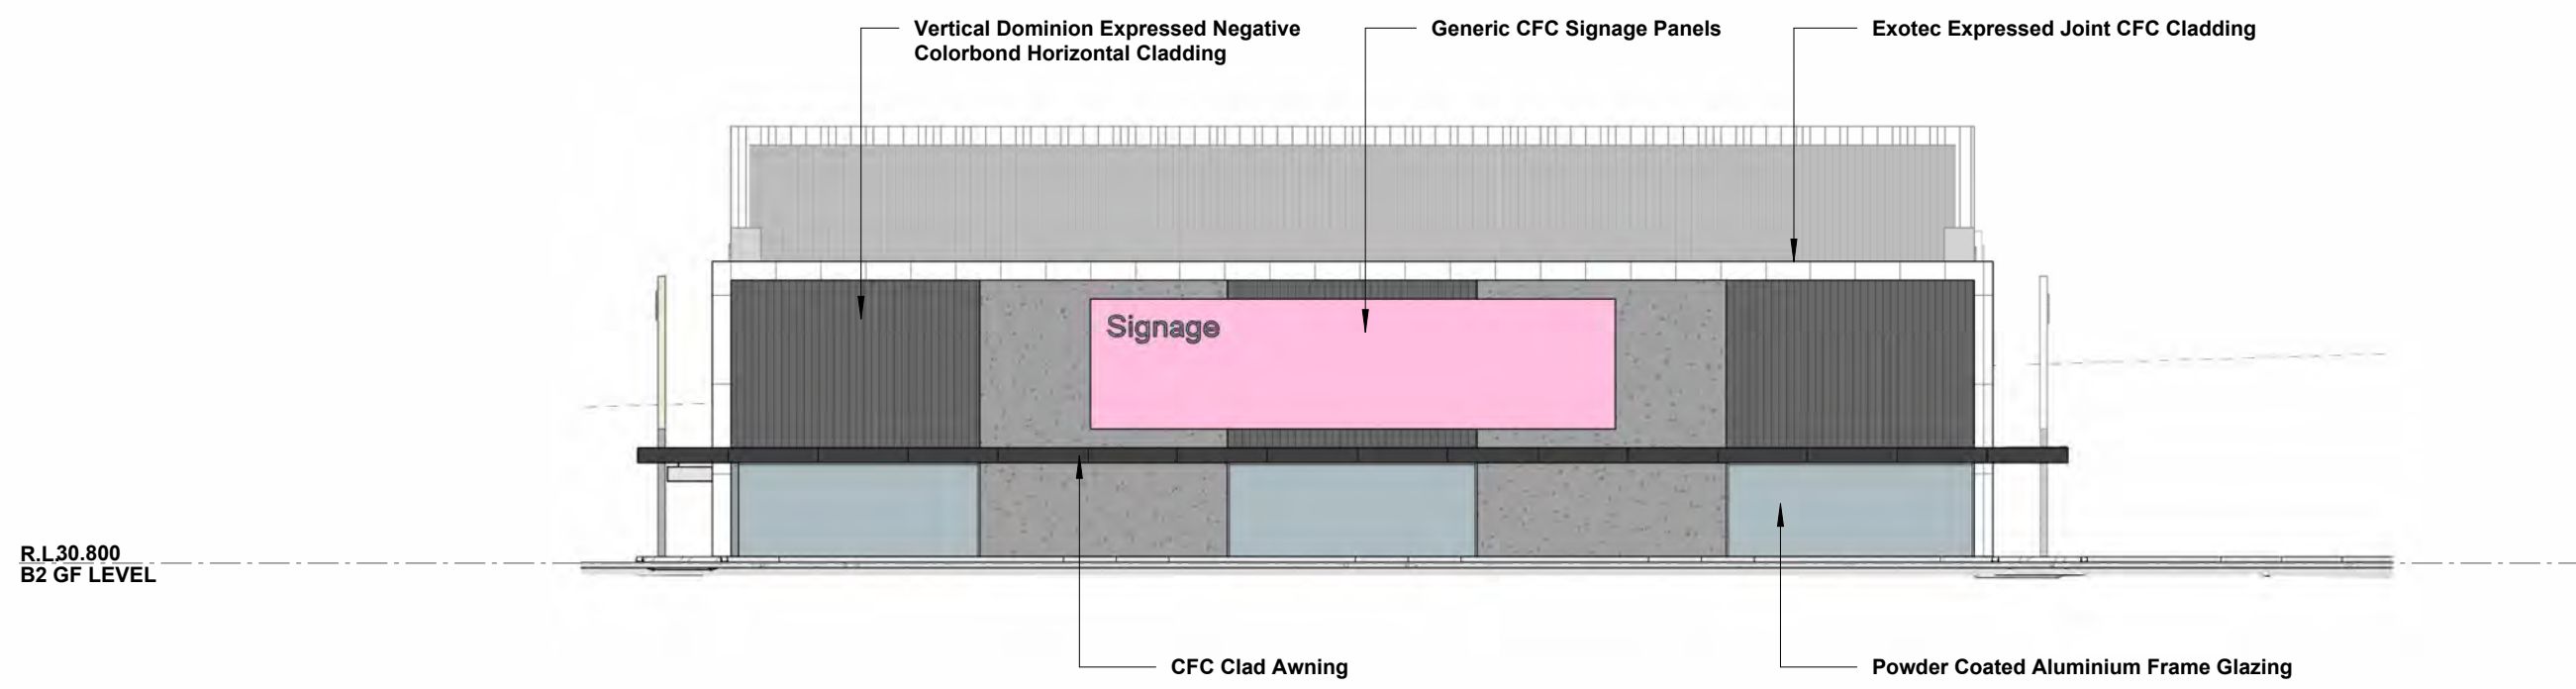


BUILDING 4 & 5 NORTH EAST ELEVATION

SCALE: 1:200

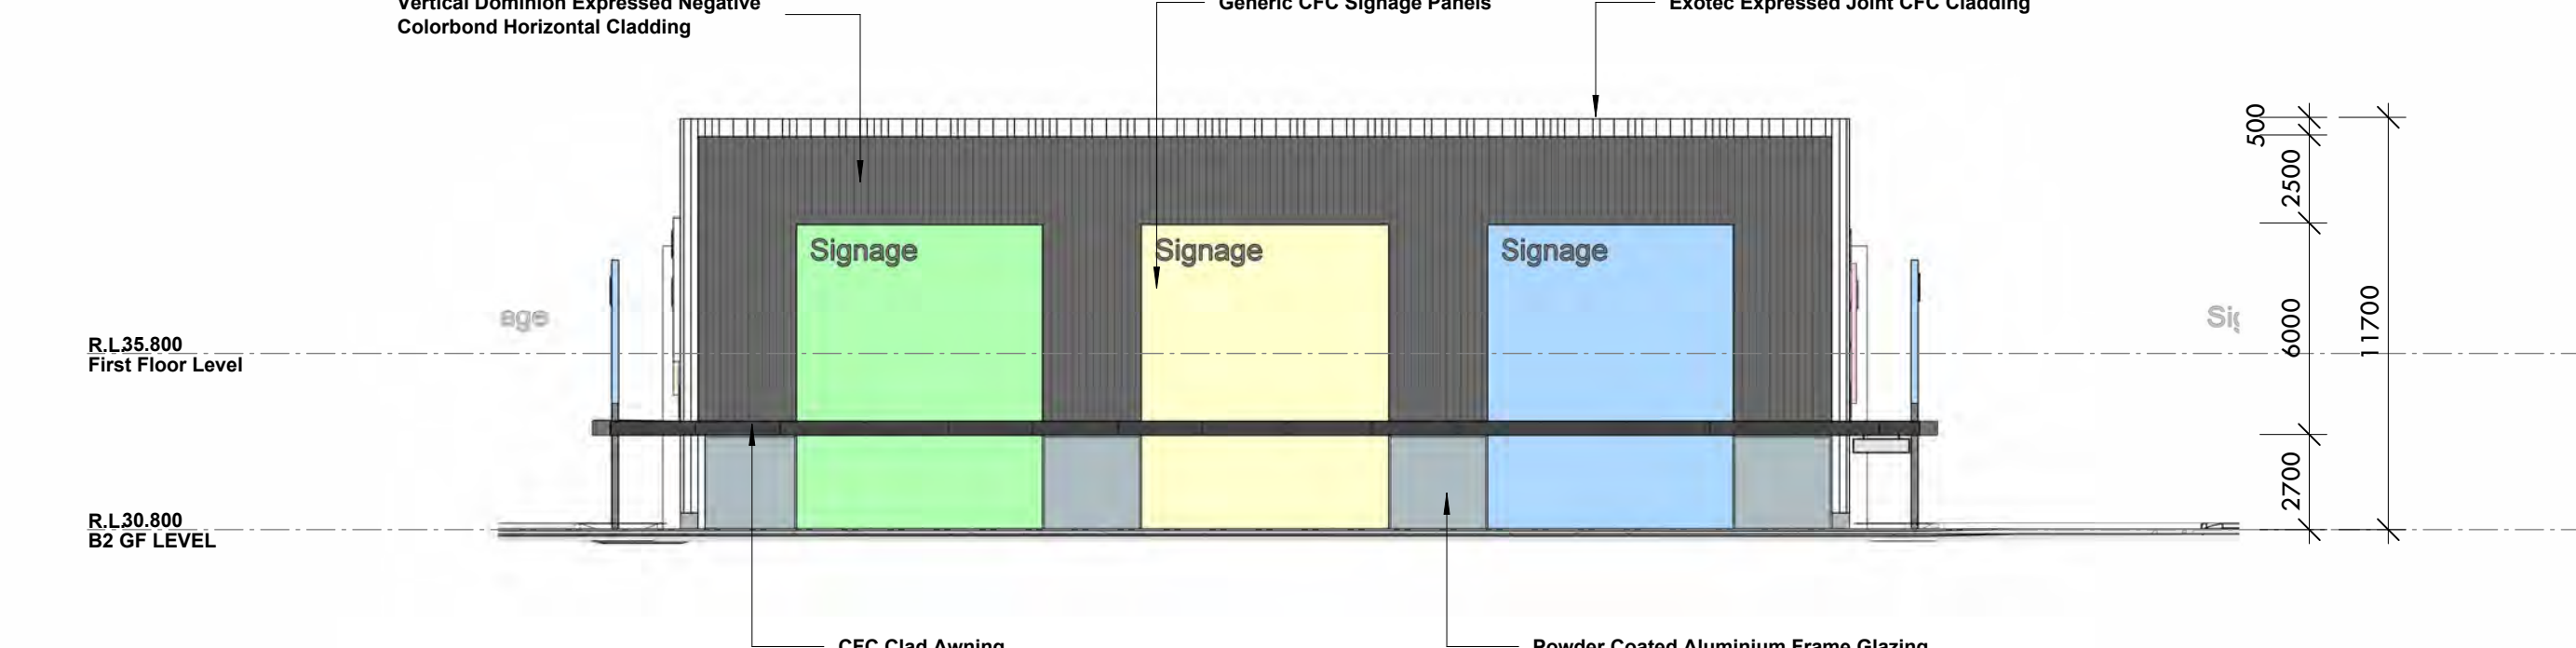


BUILDING 4 & 5 SOUTH WEST ELEVATION (ARMADALE ROAD)

SCALE: 1:200

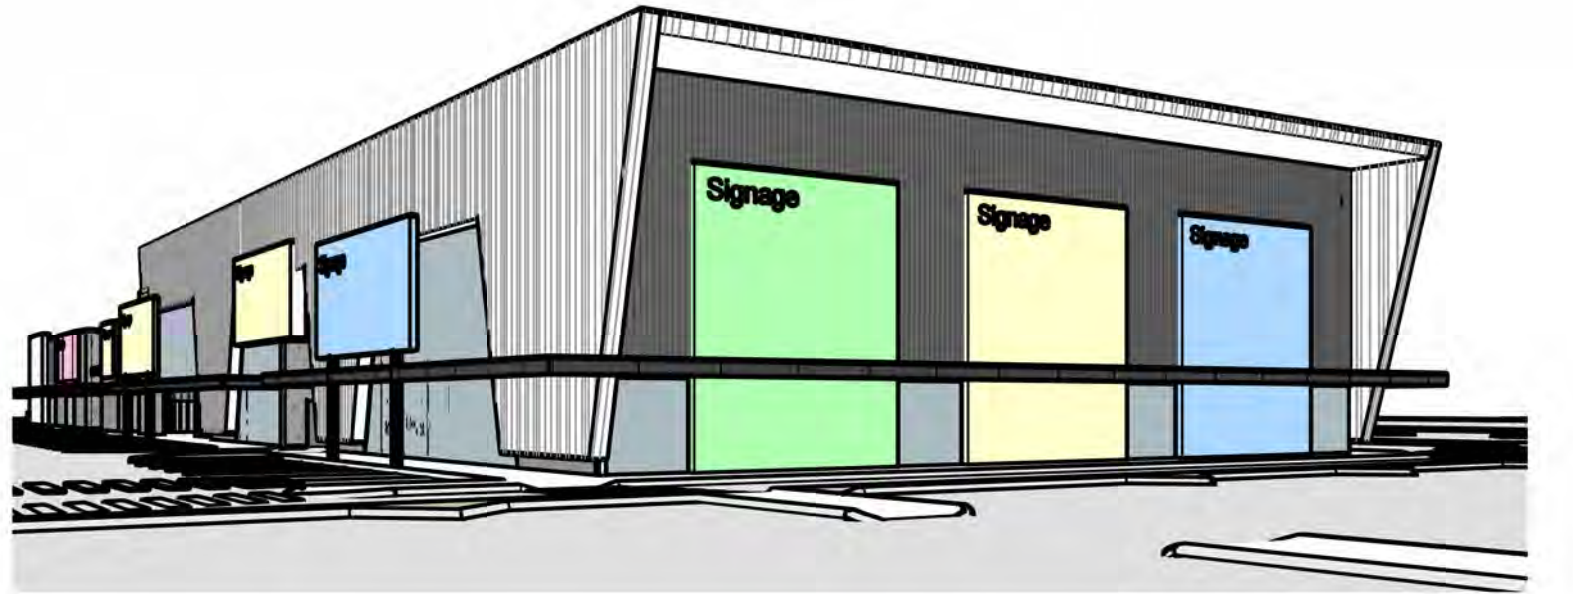


VIEW 1

SCALE:

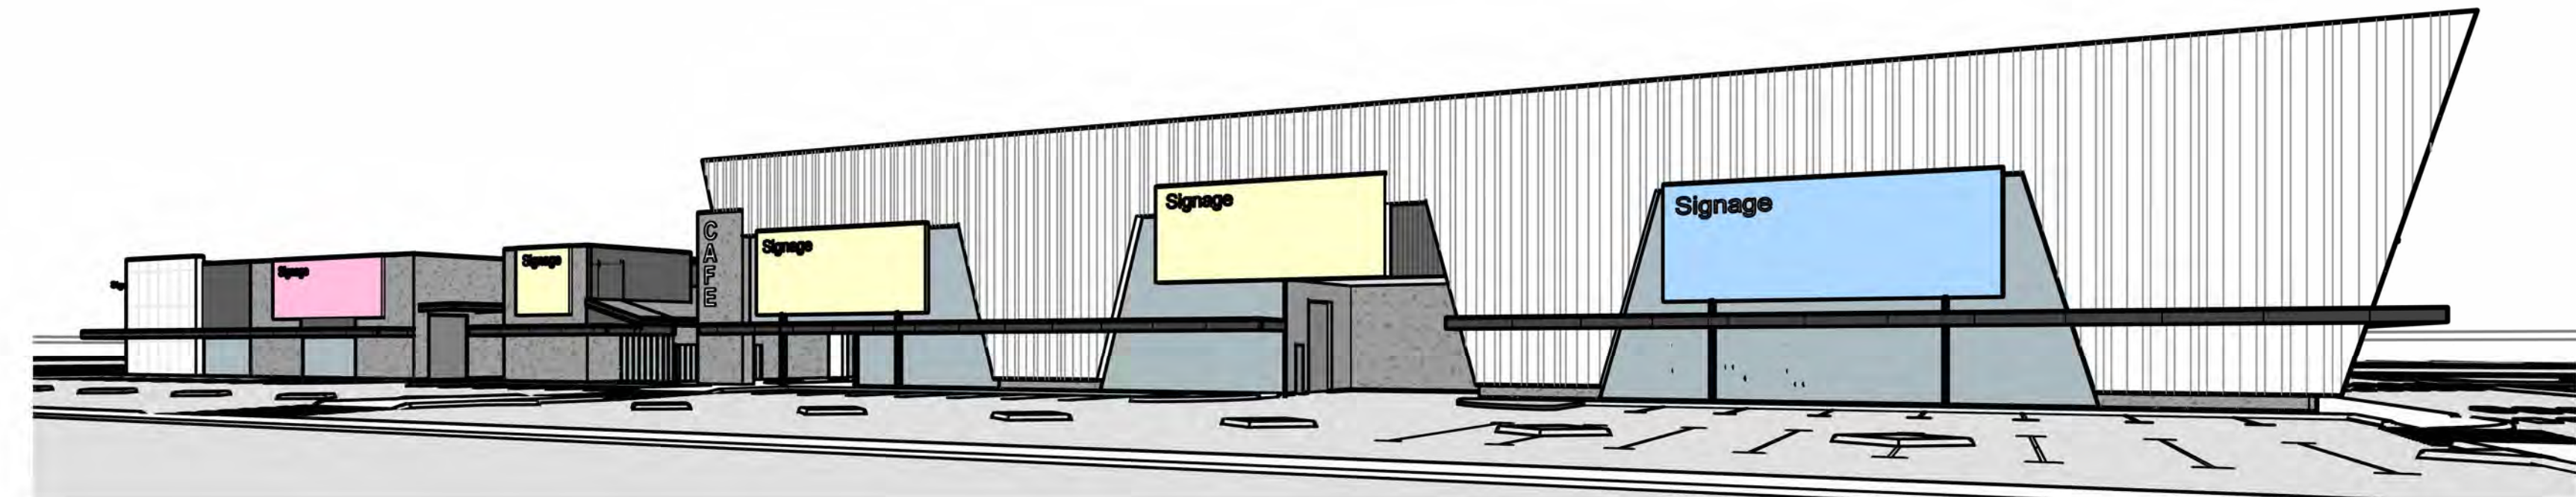

VIEW 2


SCALE:

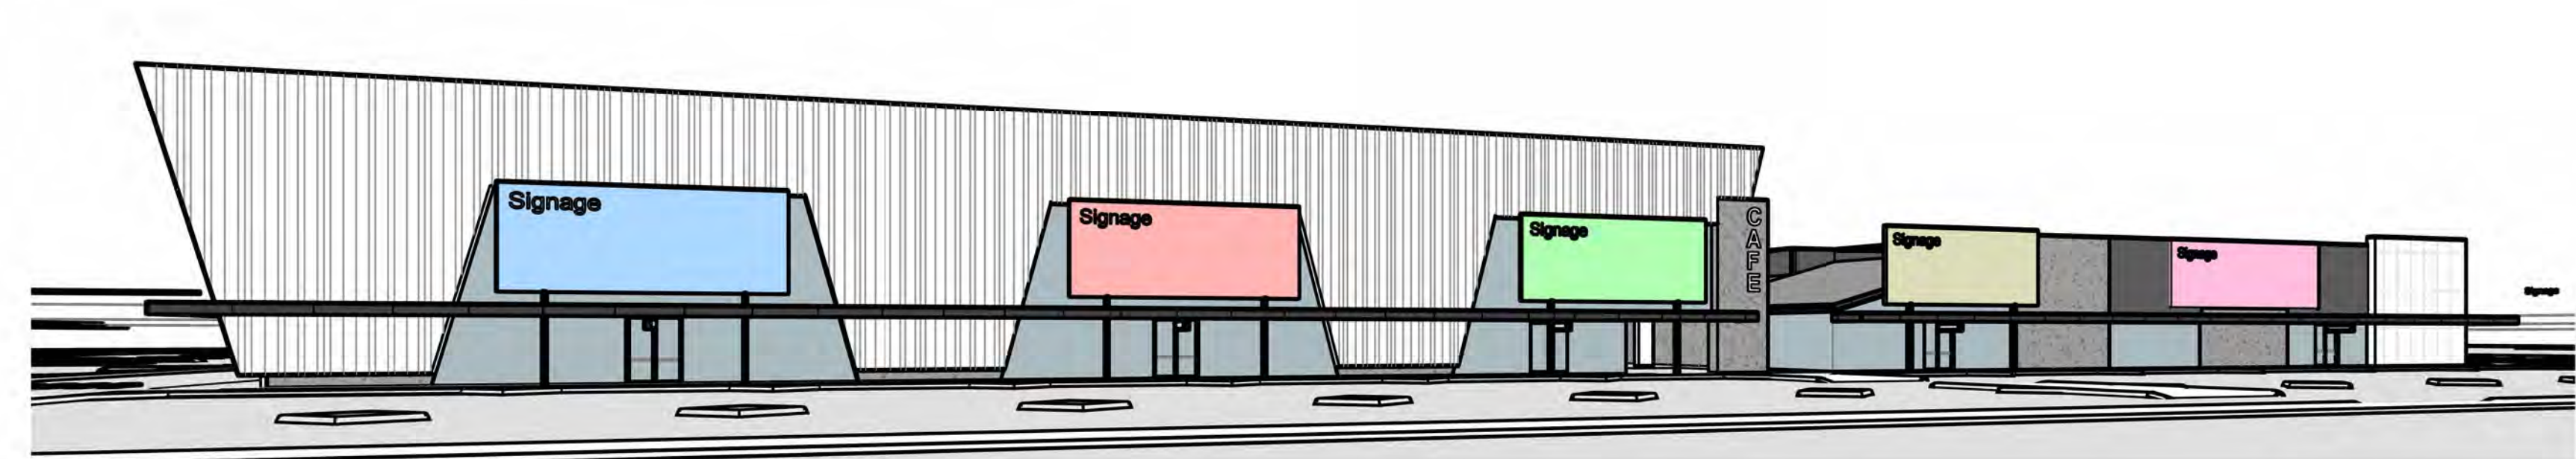

VIEW 3


SCALE:


BUILDING 4 & 5

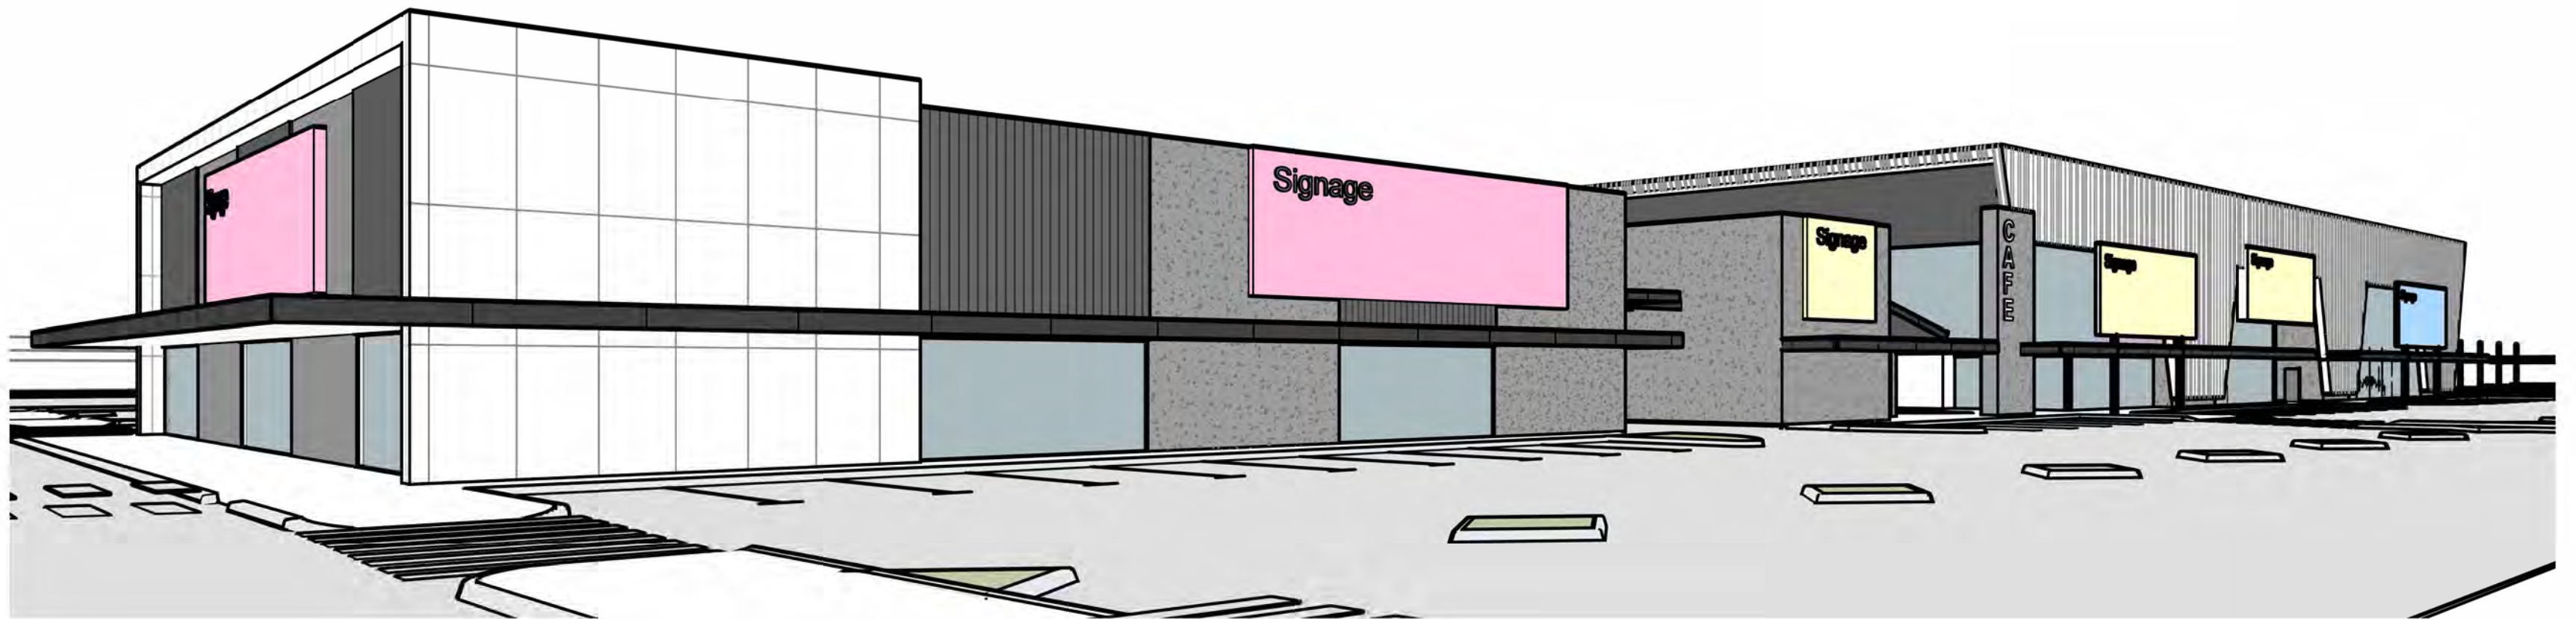

VIEW 4


SCALE:

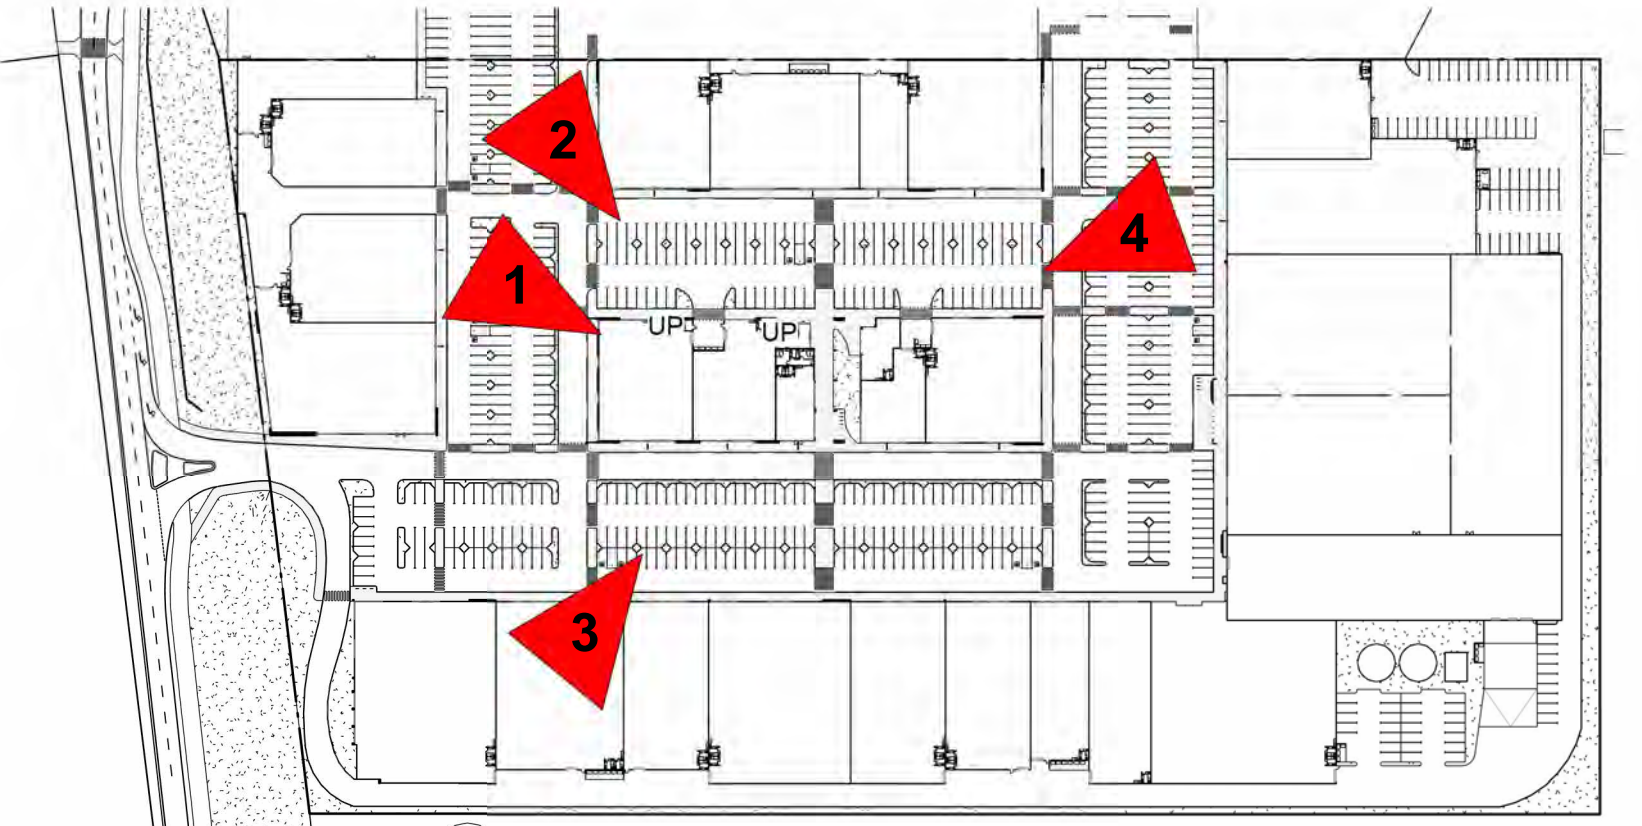

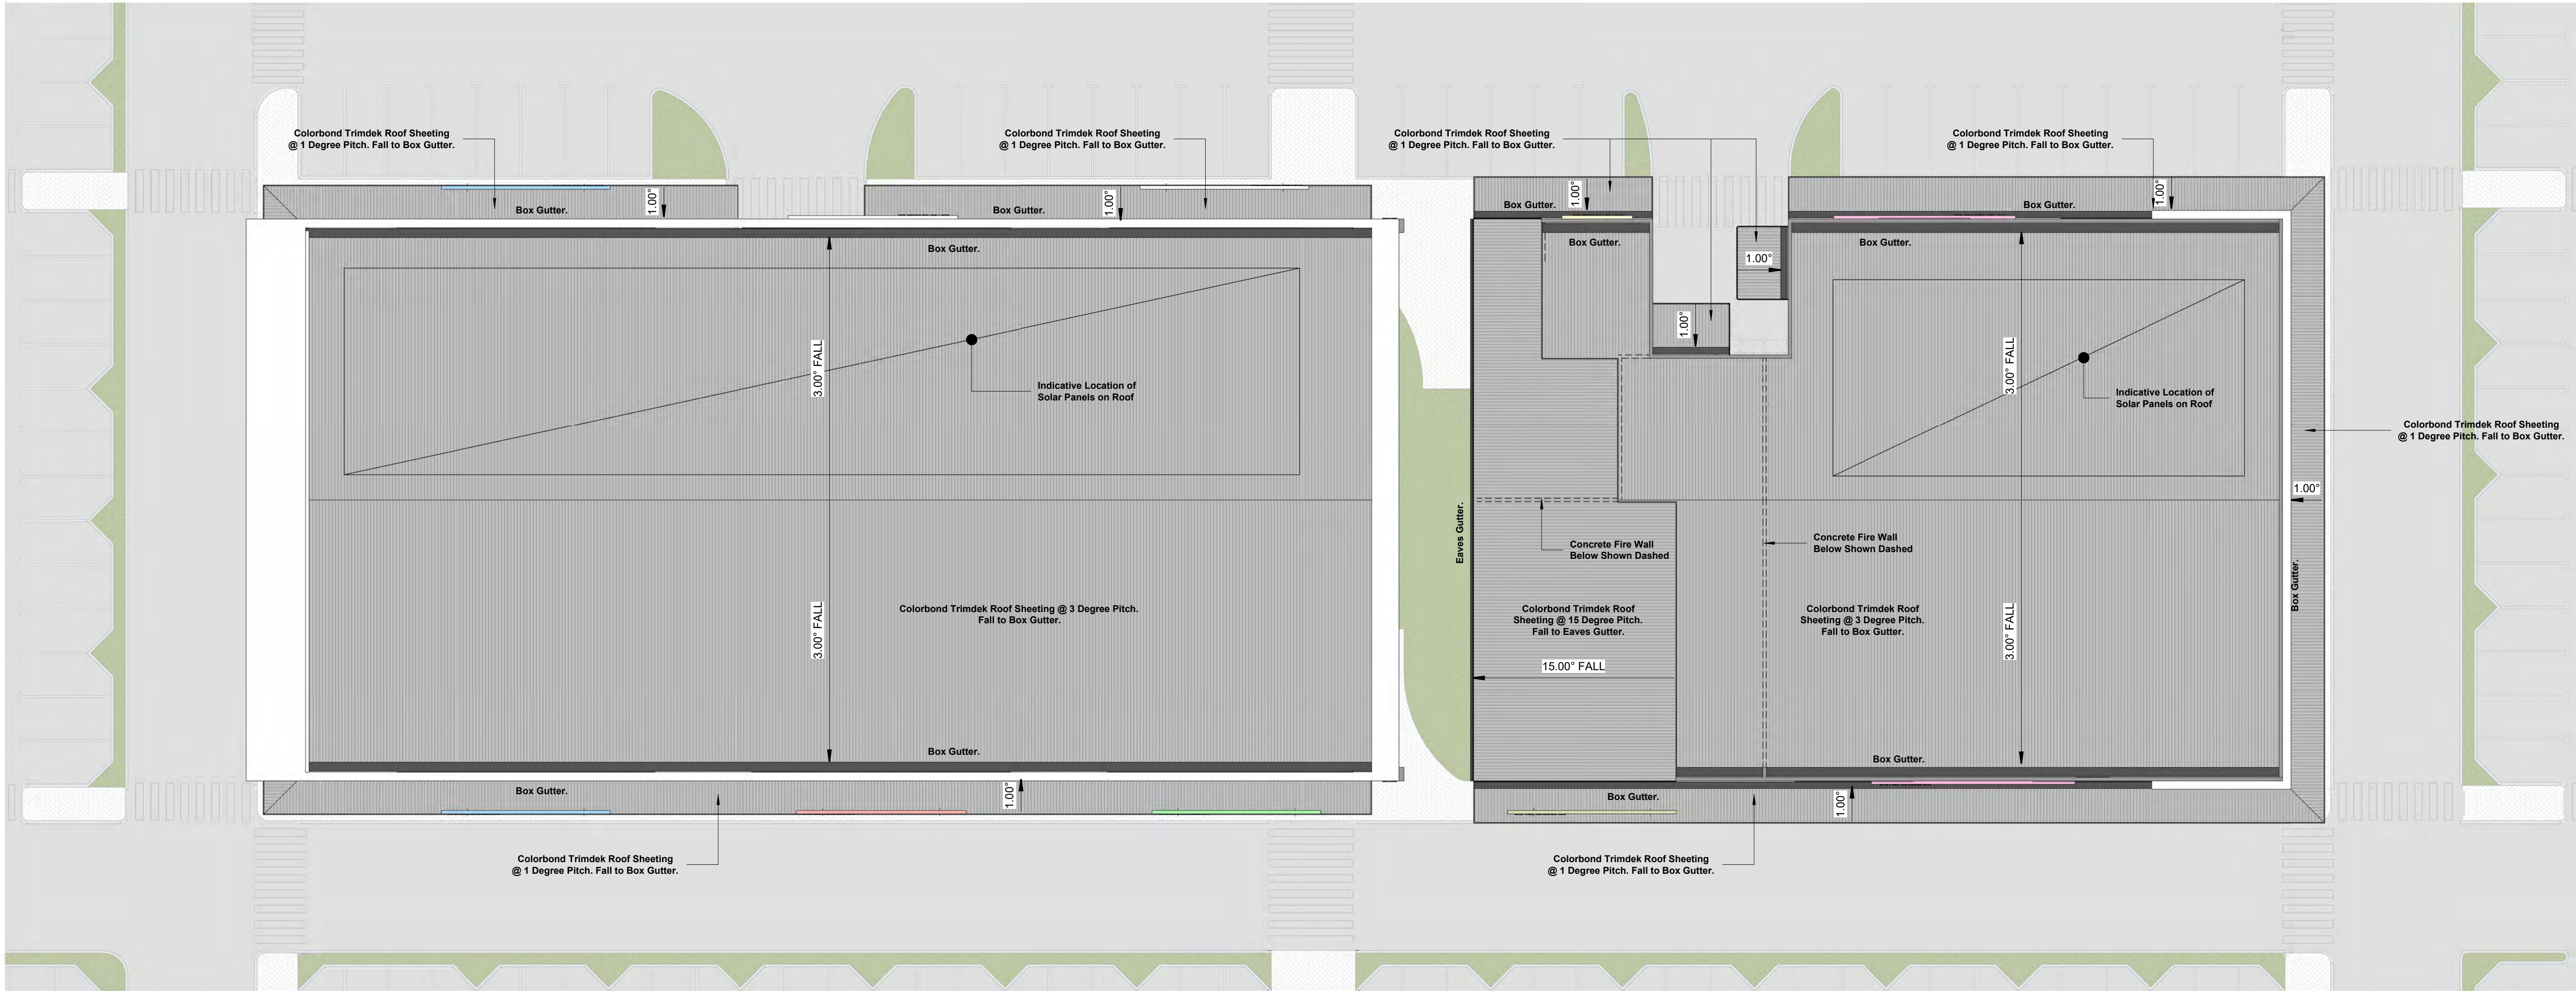

BUILDING 4 & 5 ROOF PLAN
SCALE: 1 : 200


BUILDING 4 & 5

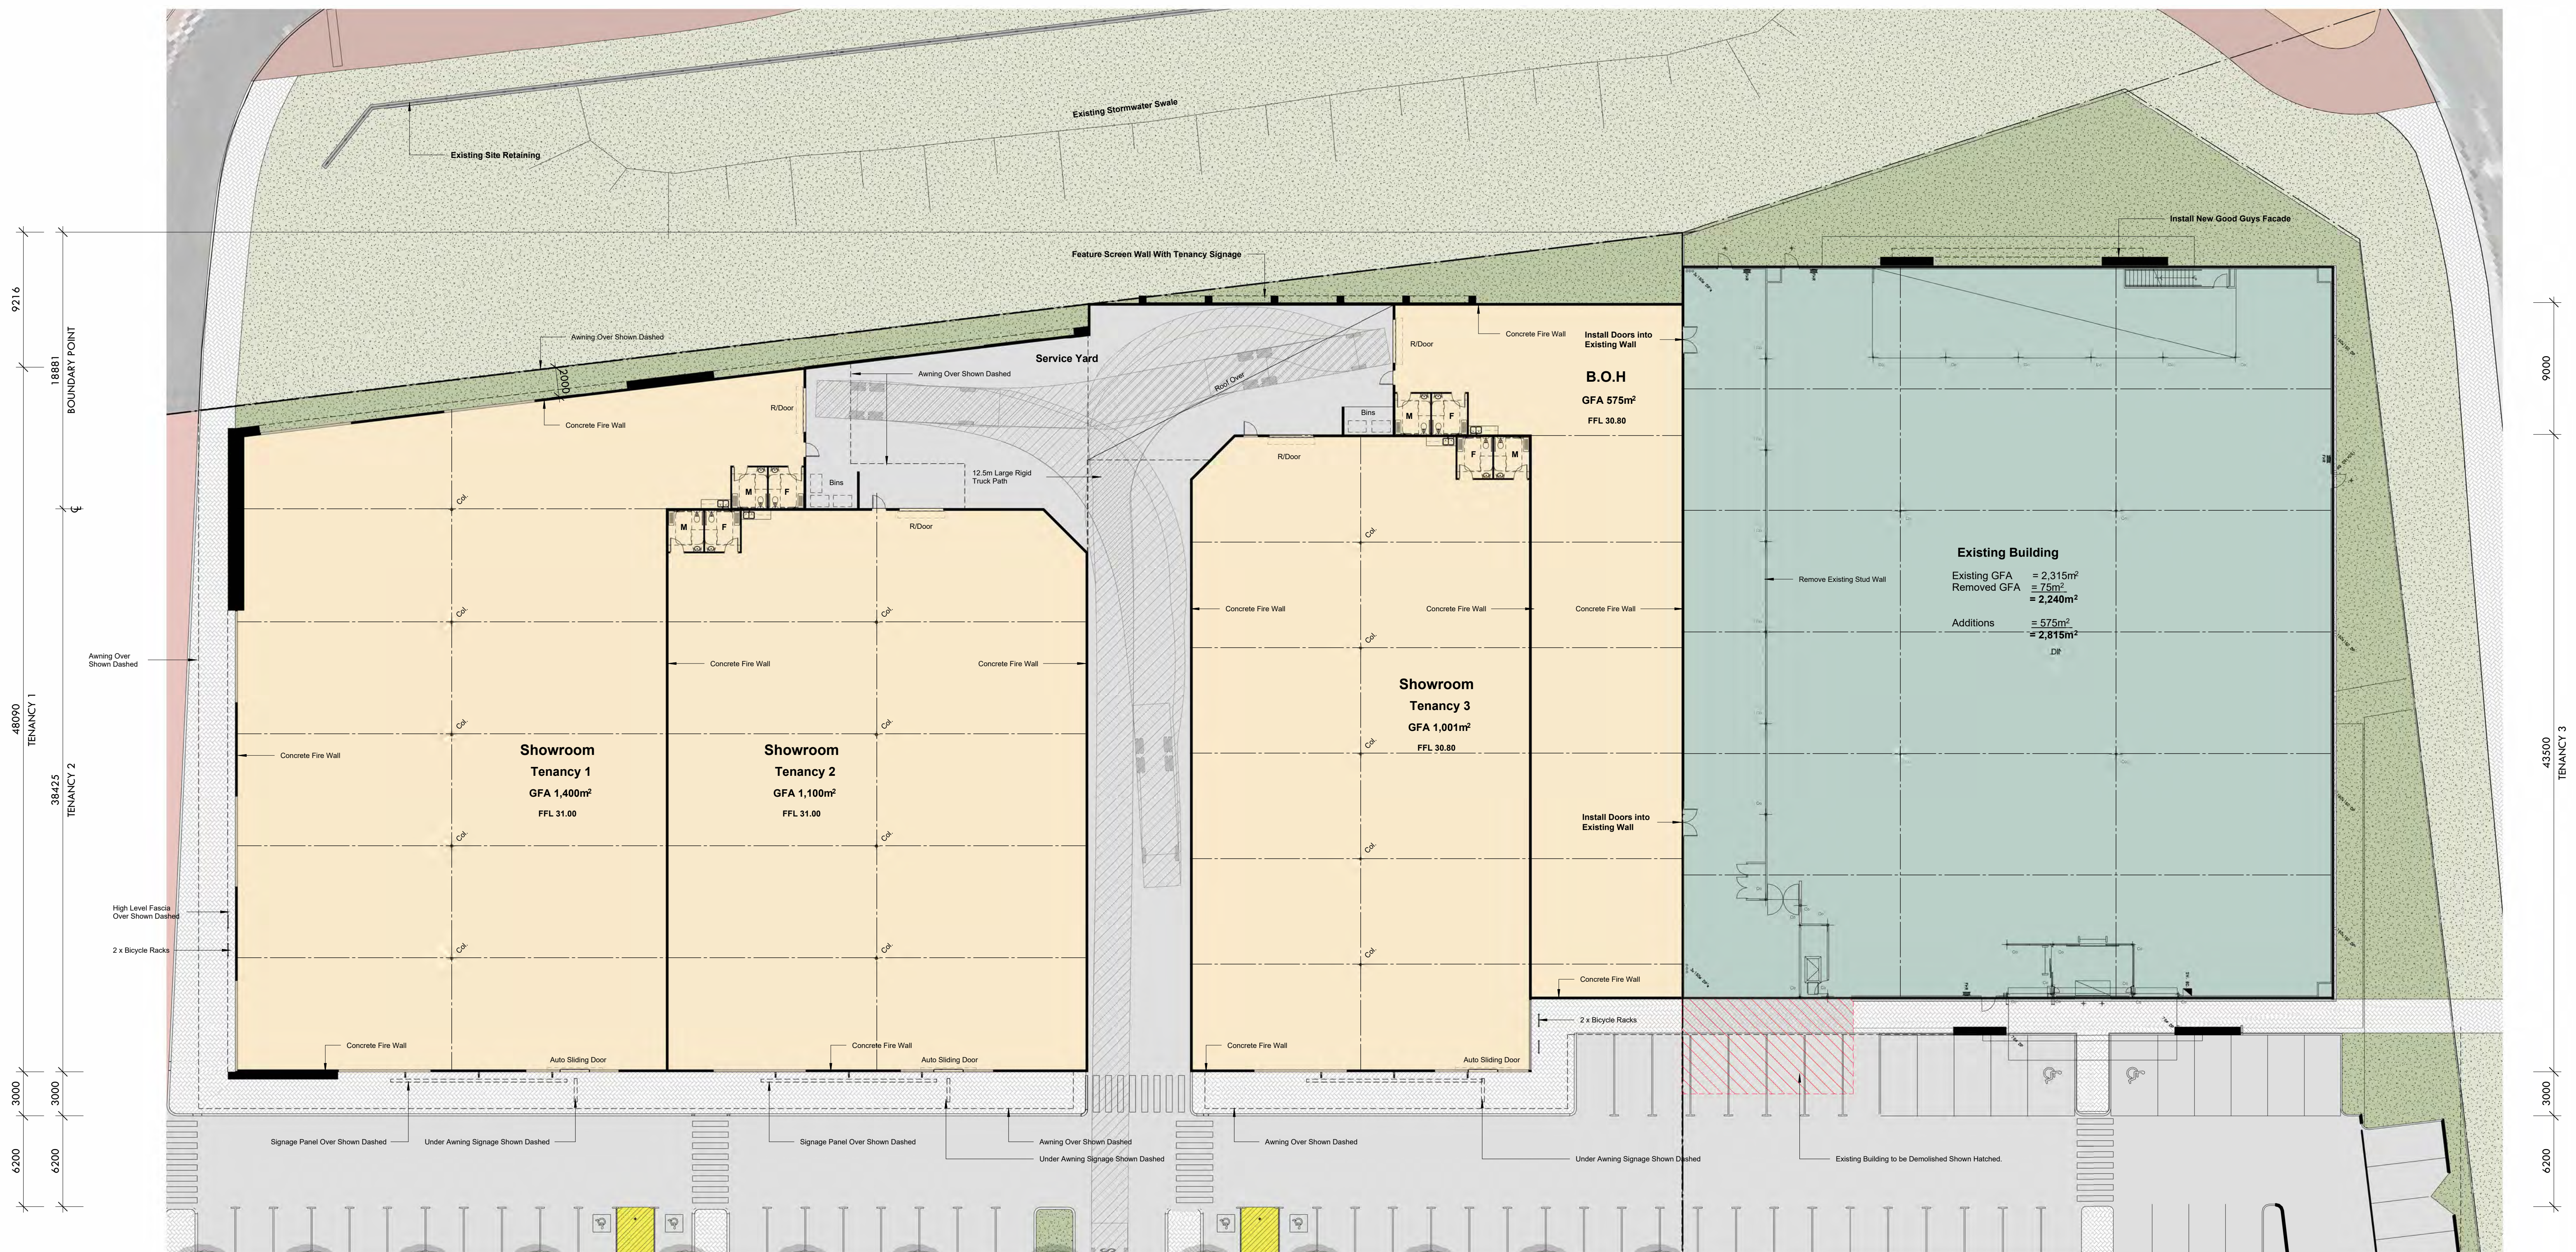


BUILDING 6 & 7 FLOOR PLAN

SCALE: 1 : 200


BUILDING 6 & 7

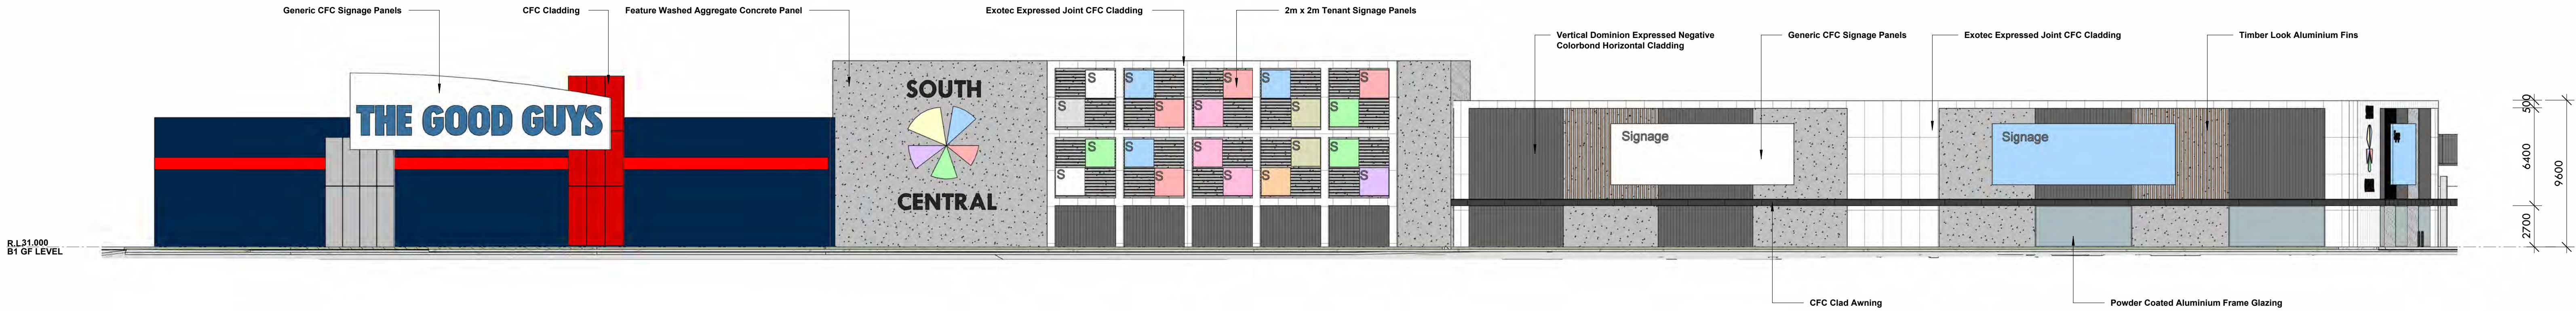


BUILDING 6 & 7 SOUTH WEST ELEVATION (ARMADALE ROAD)
SCALE: 1 : 200

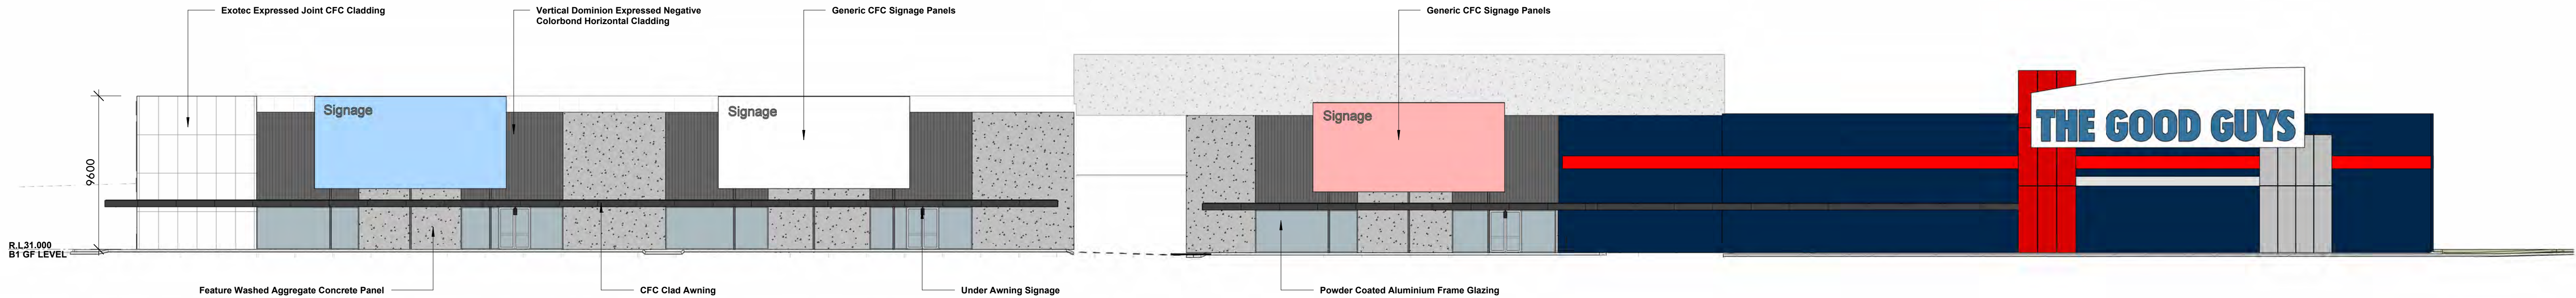



BUILDING 6 & 7 NORTH EAST ELEVATION
SCALE: 1 : 200

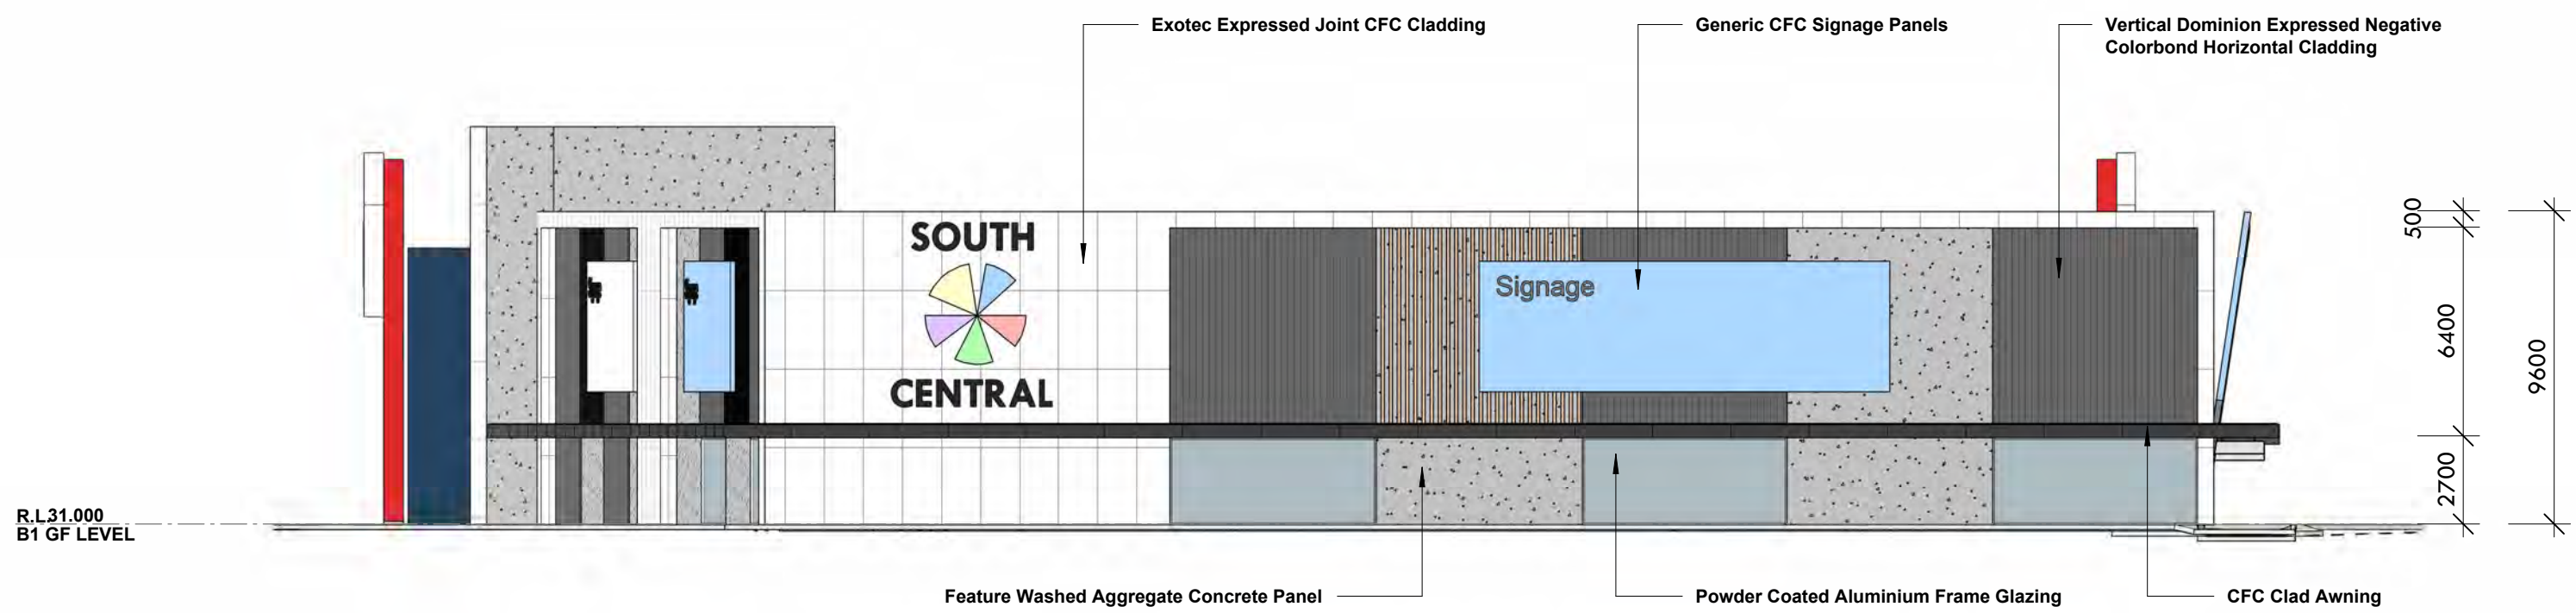


BUILDING 6 & 7 SOUTH EAST ELEVATION
SCALE: 1 : 200

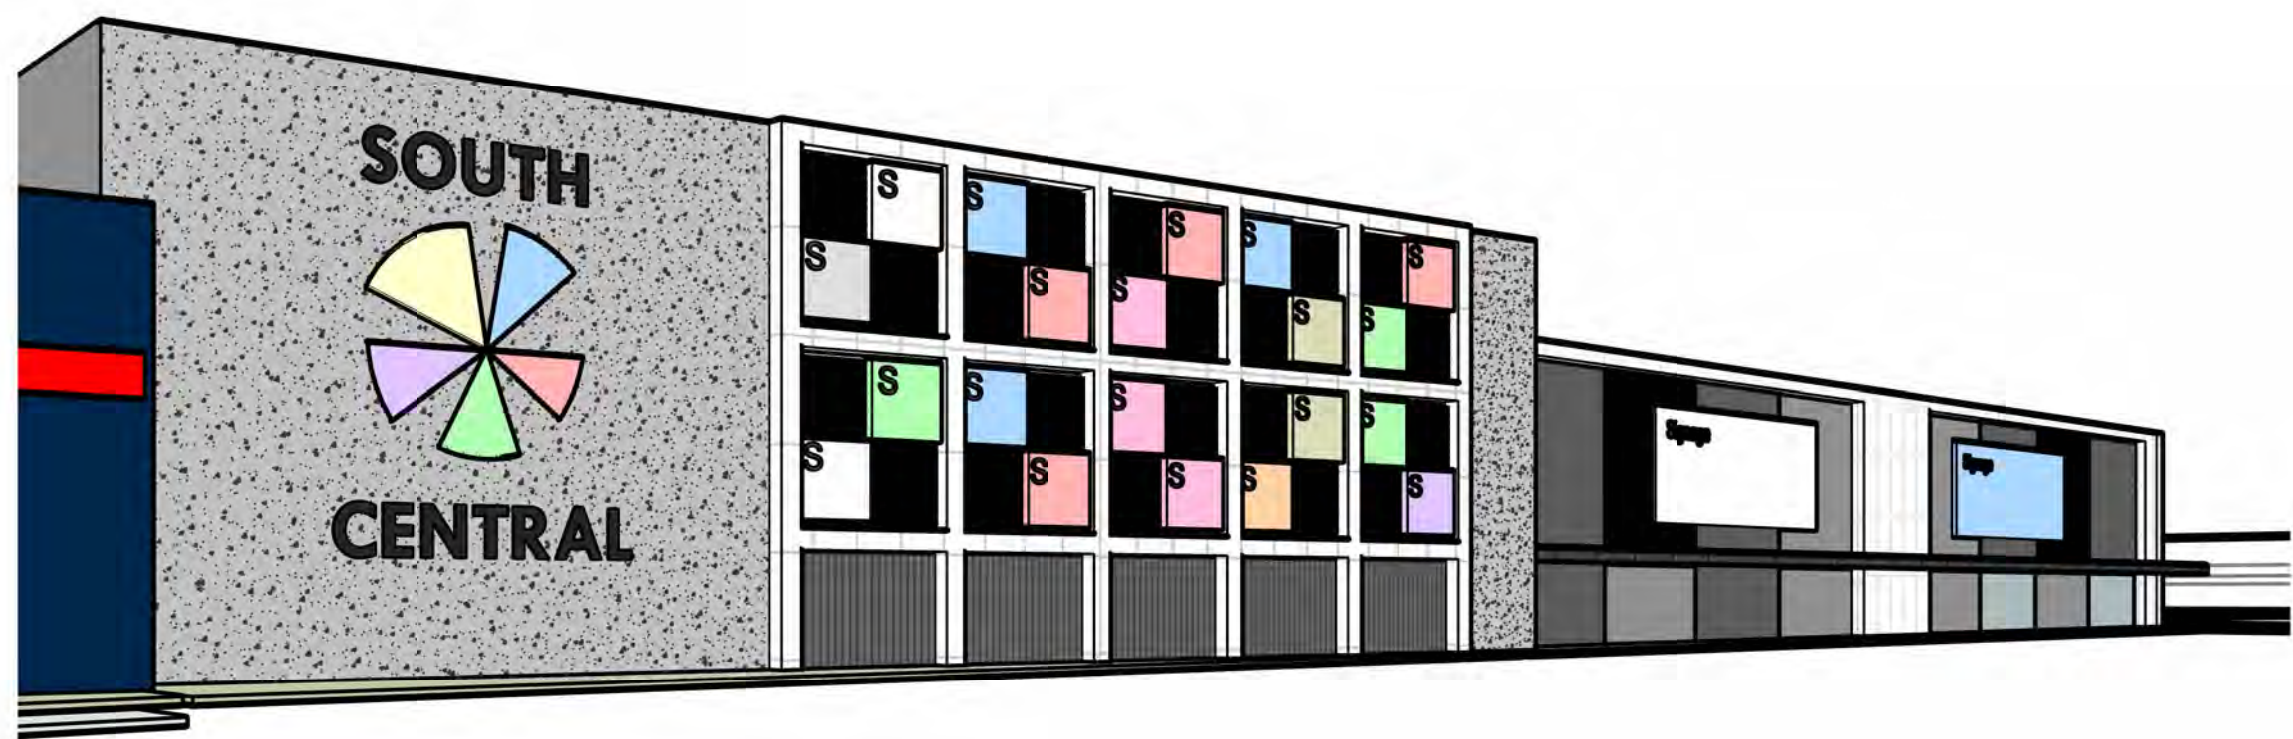

VIEW C
SCALE:

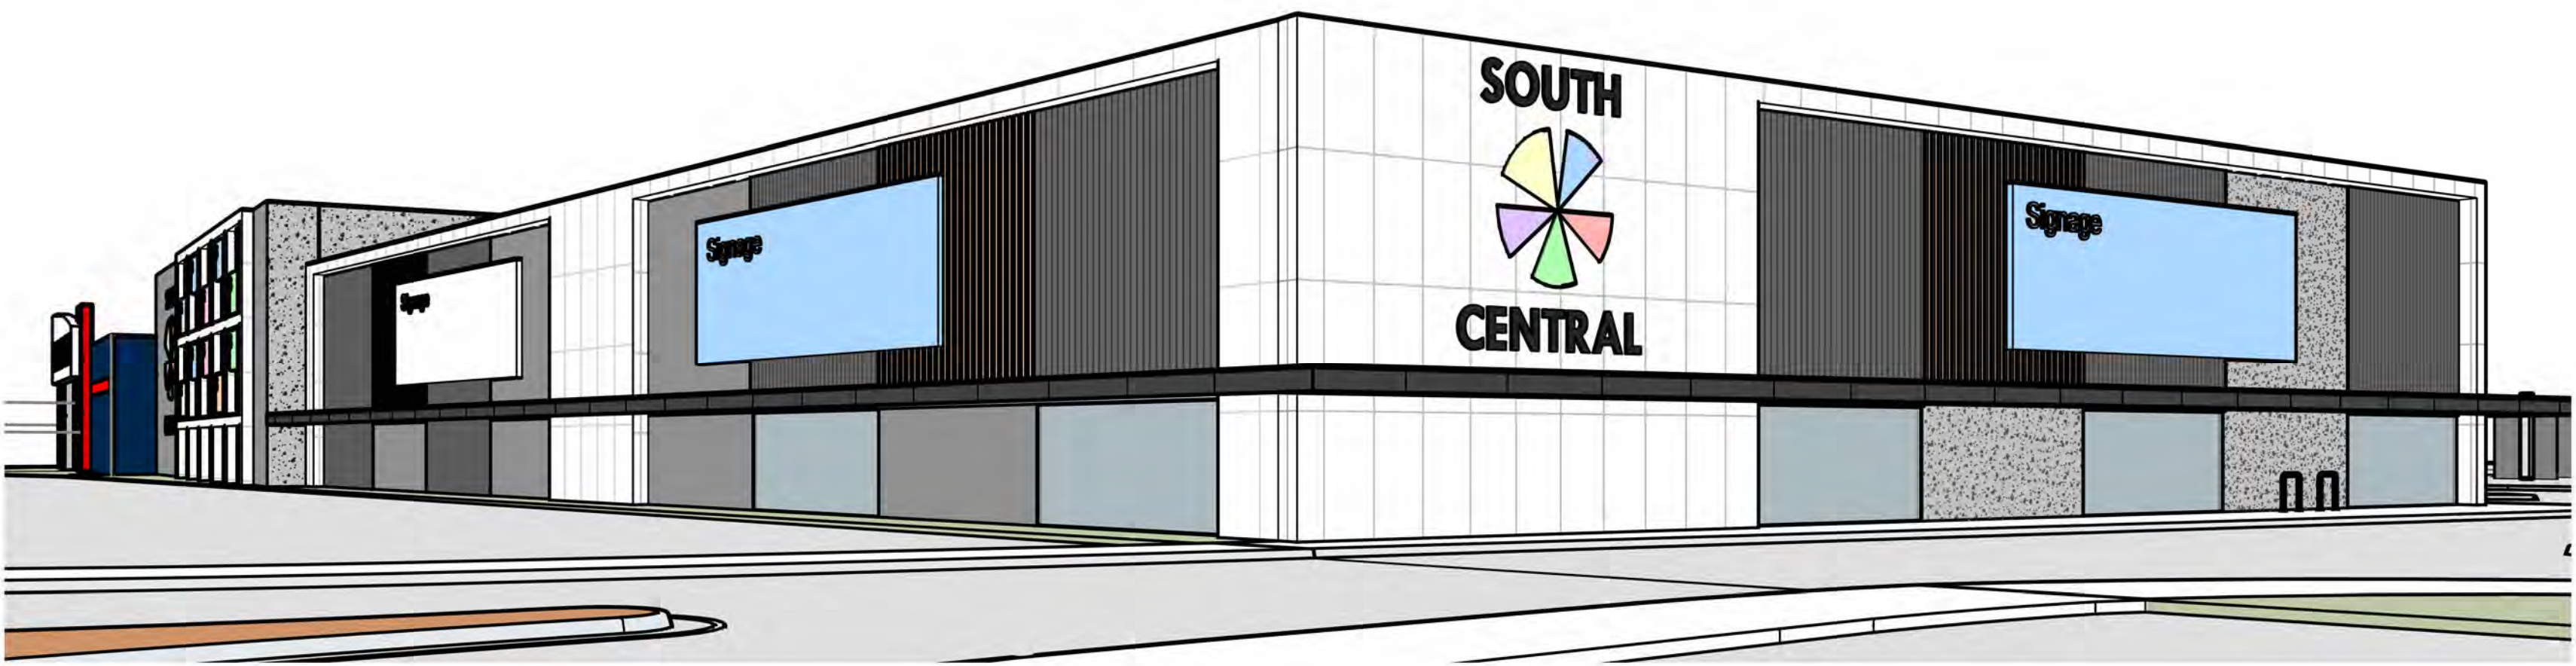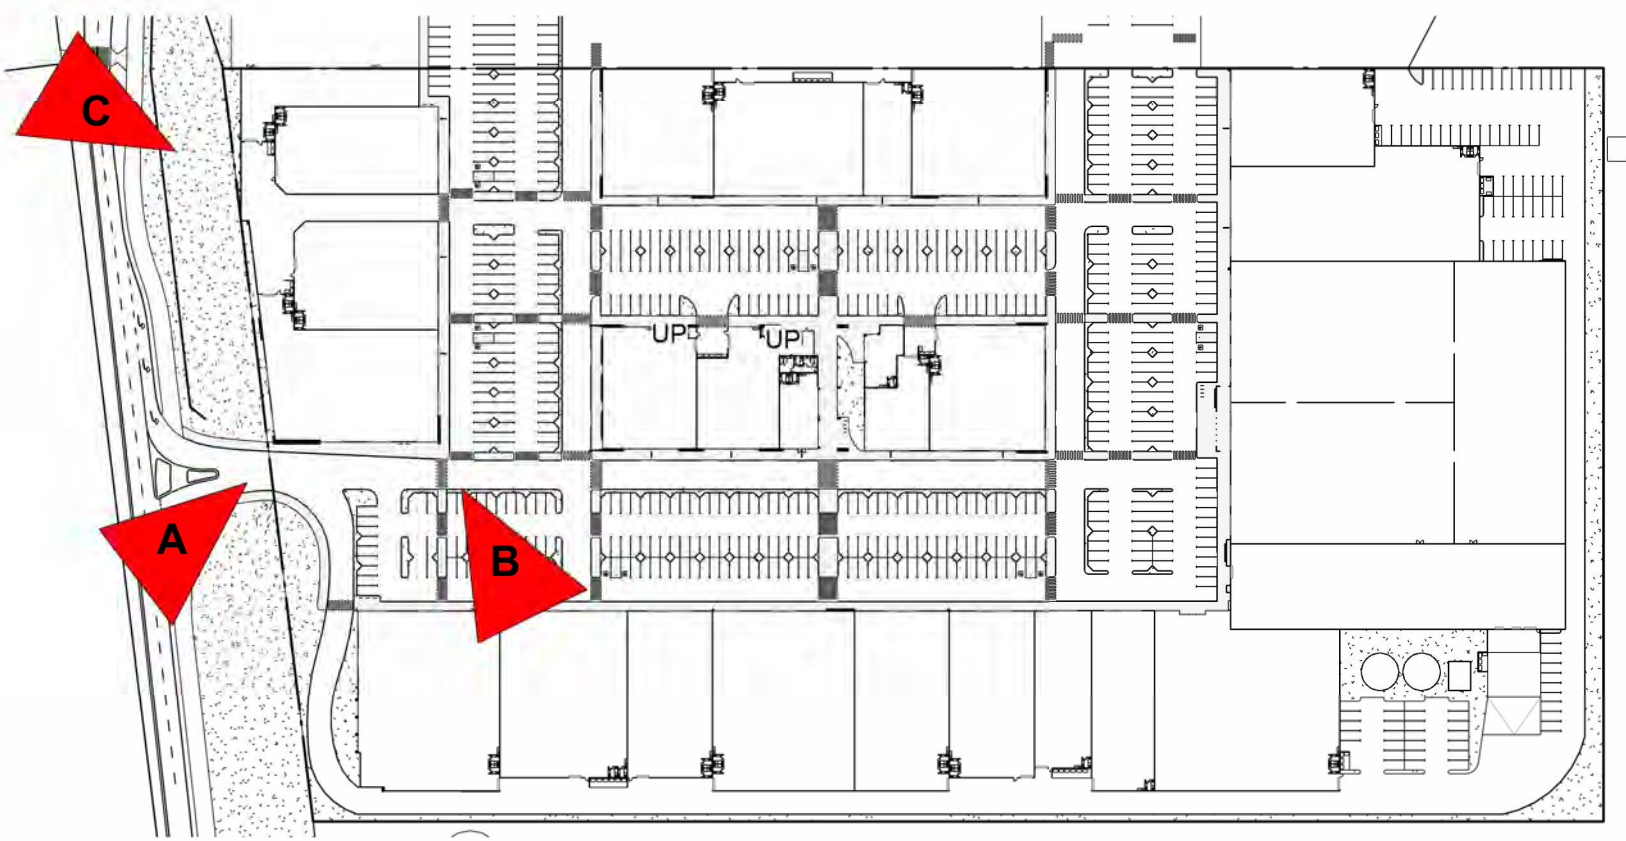

VIEW A
SCALE:

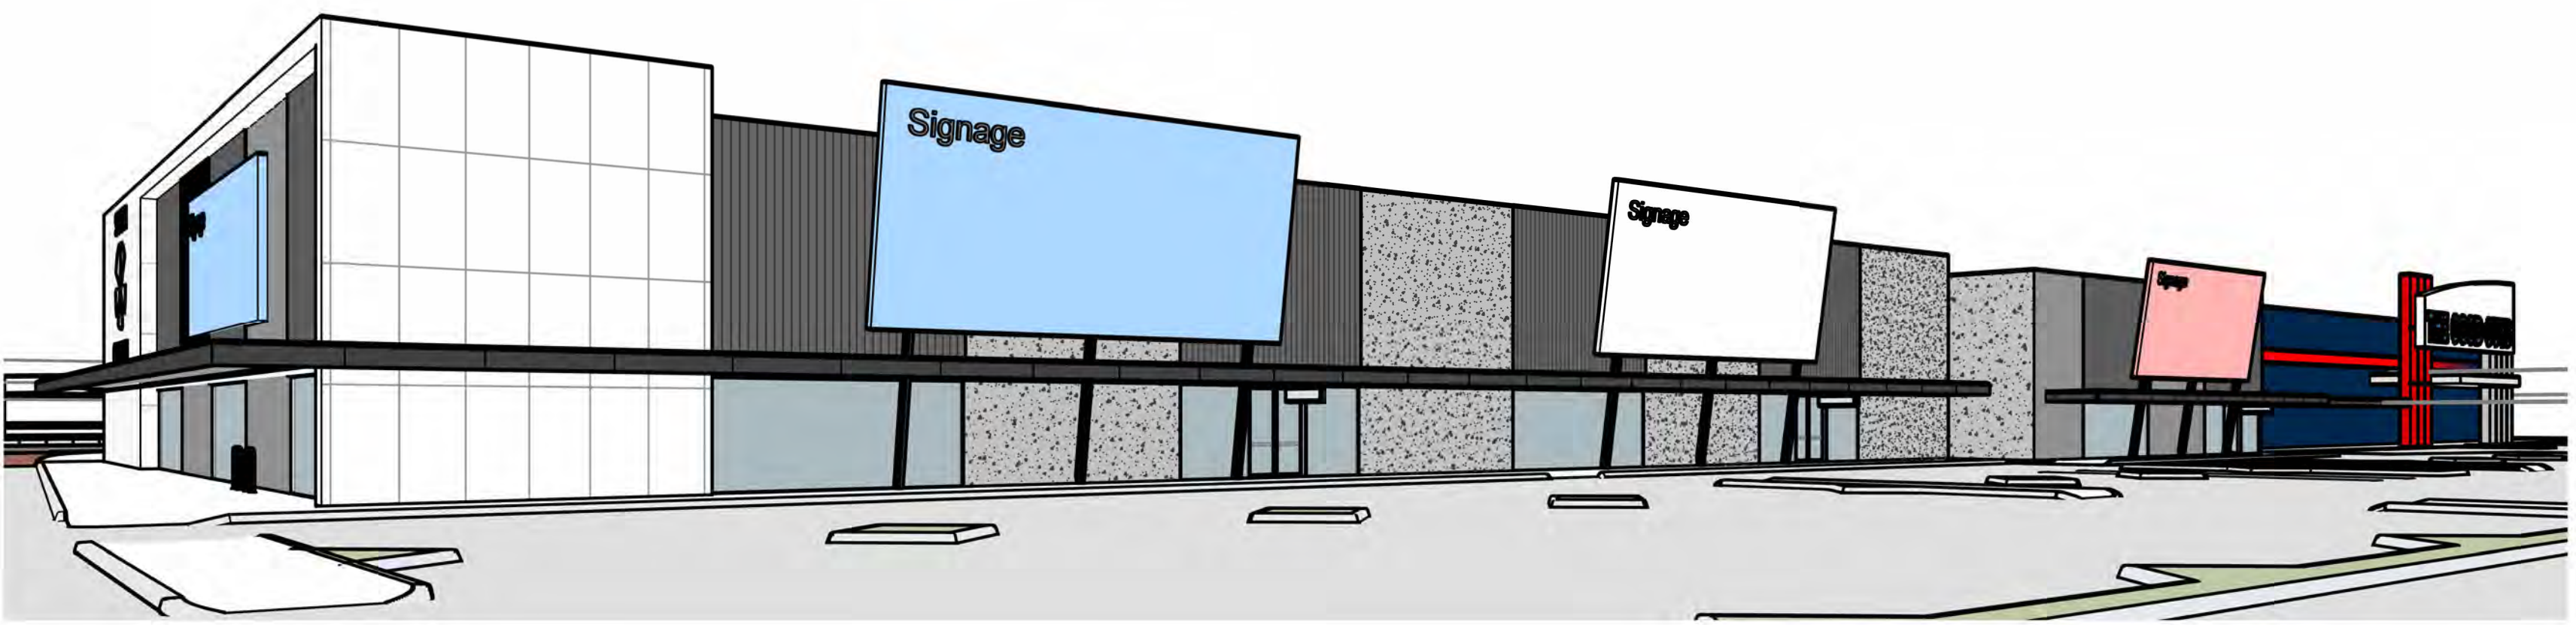

VIEW B
SCALE:

BUILDING 6 & 7



BUILDING 6 & 7 ROOF PLAN



SCALE: 1 : 200

BUILDING 6 & 7





SHADOW DIAGRAM - 12PM 21ST JUNE

SCALE: 1 : 1000

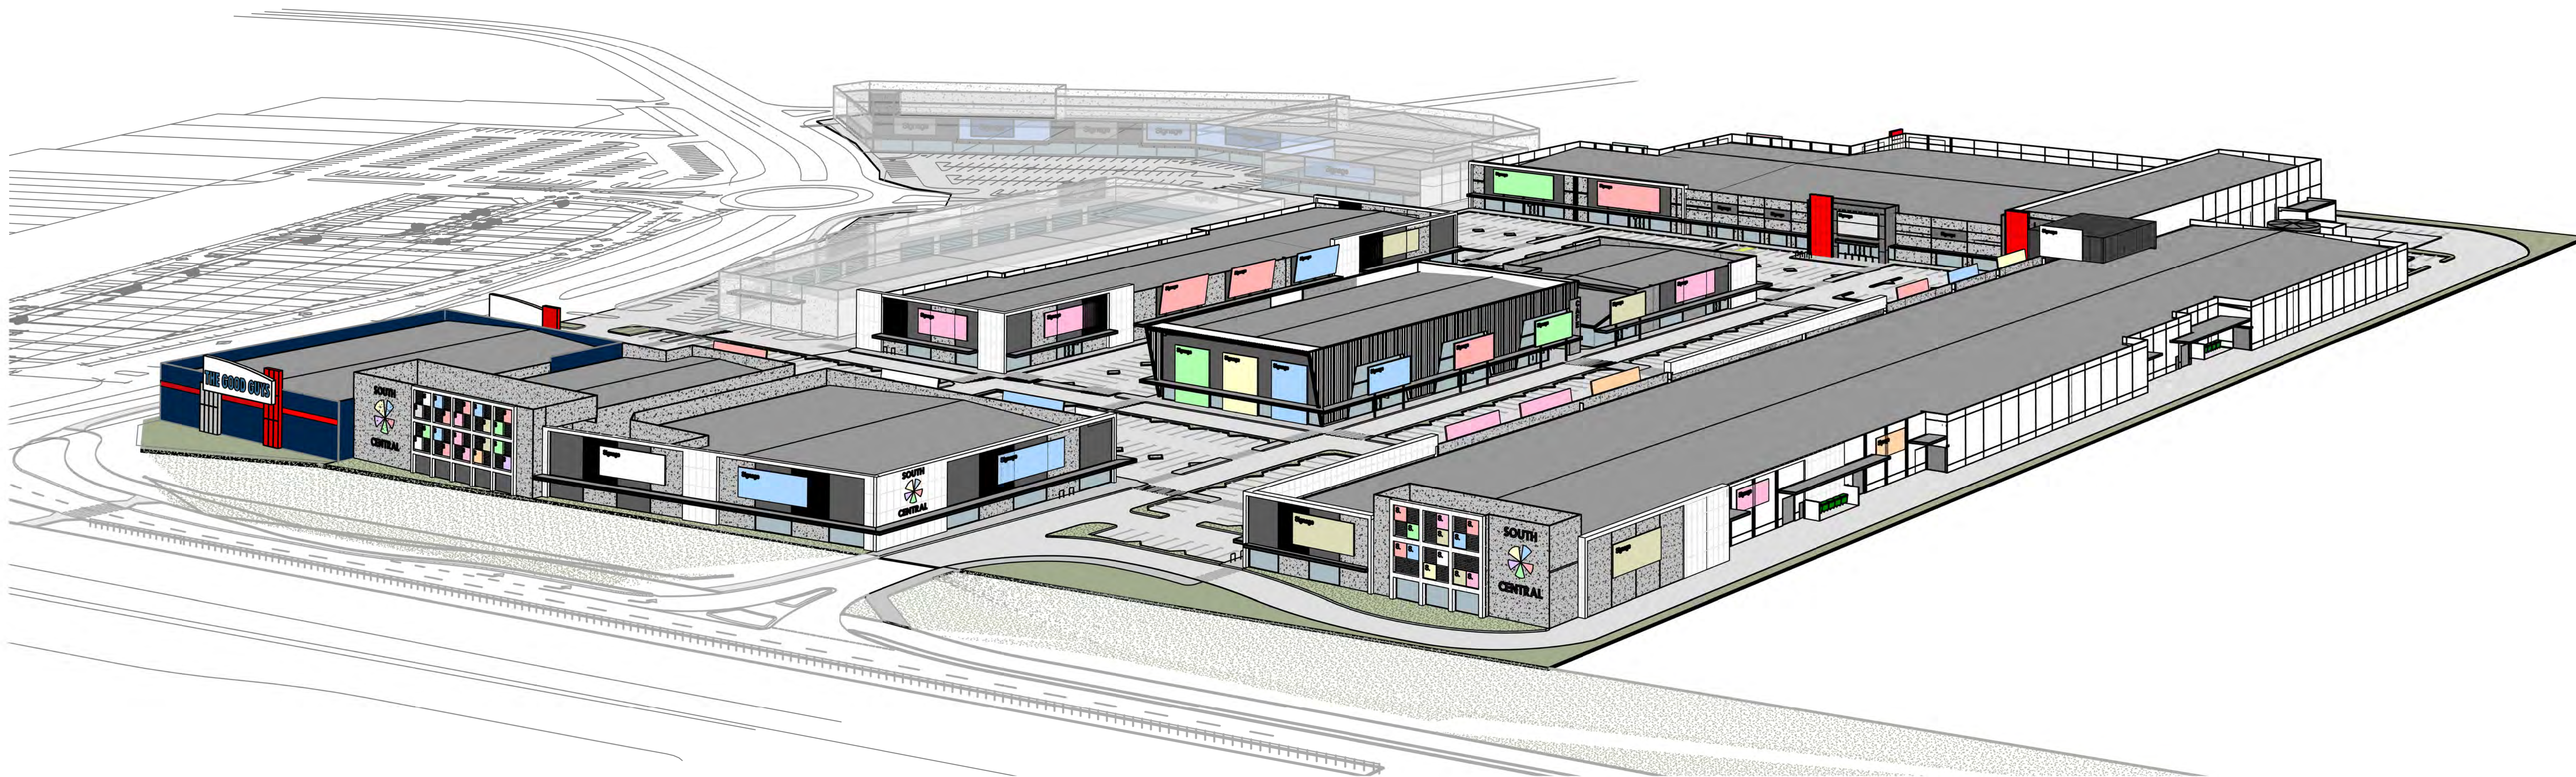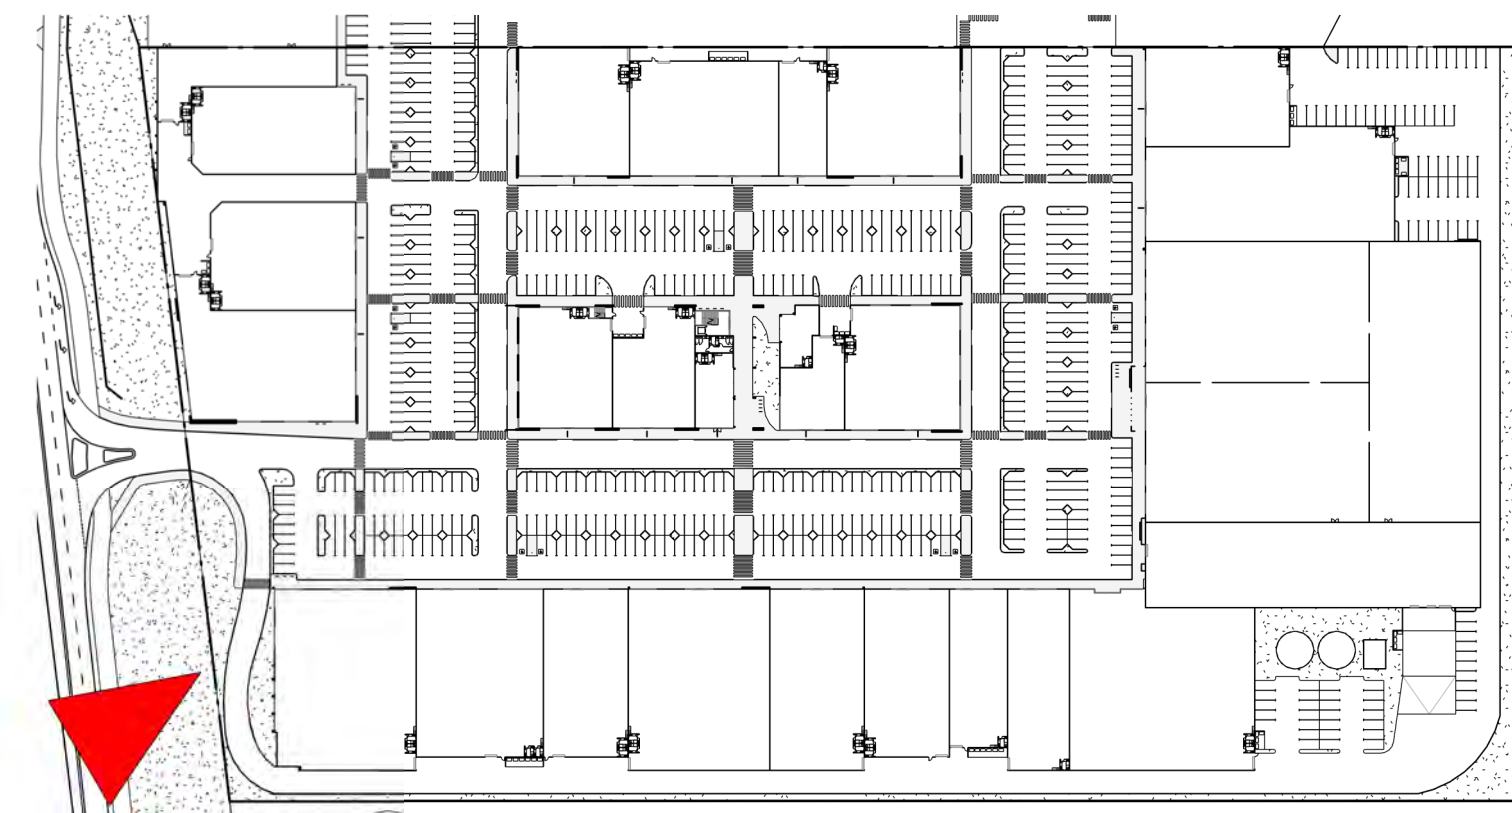



OVERALL PERSPECTIVE VIEW

SCALE:

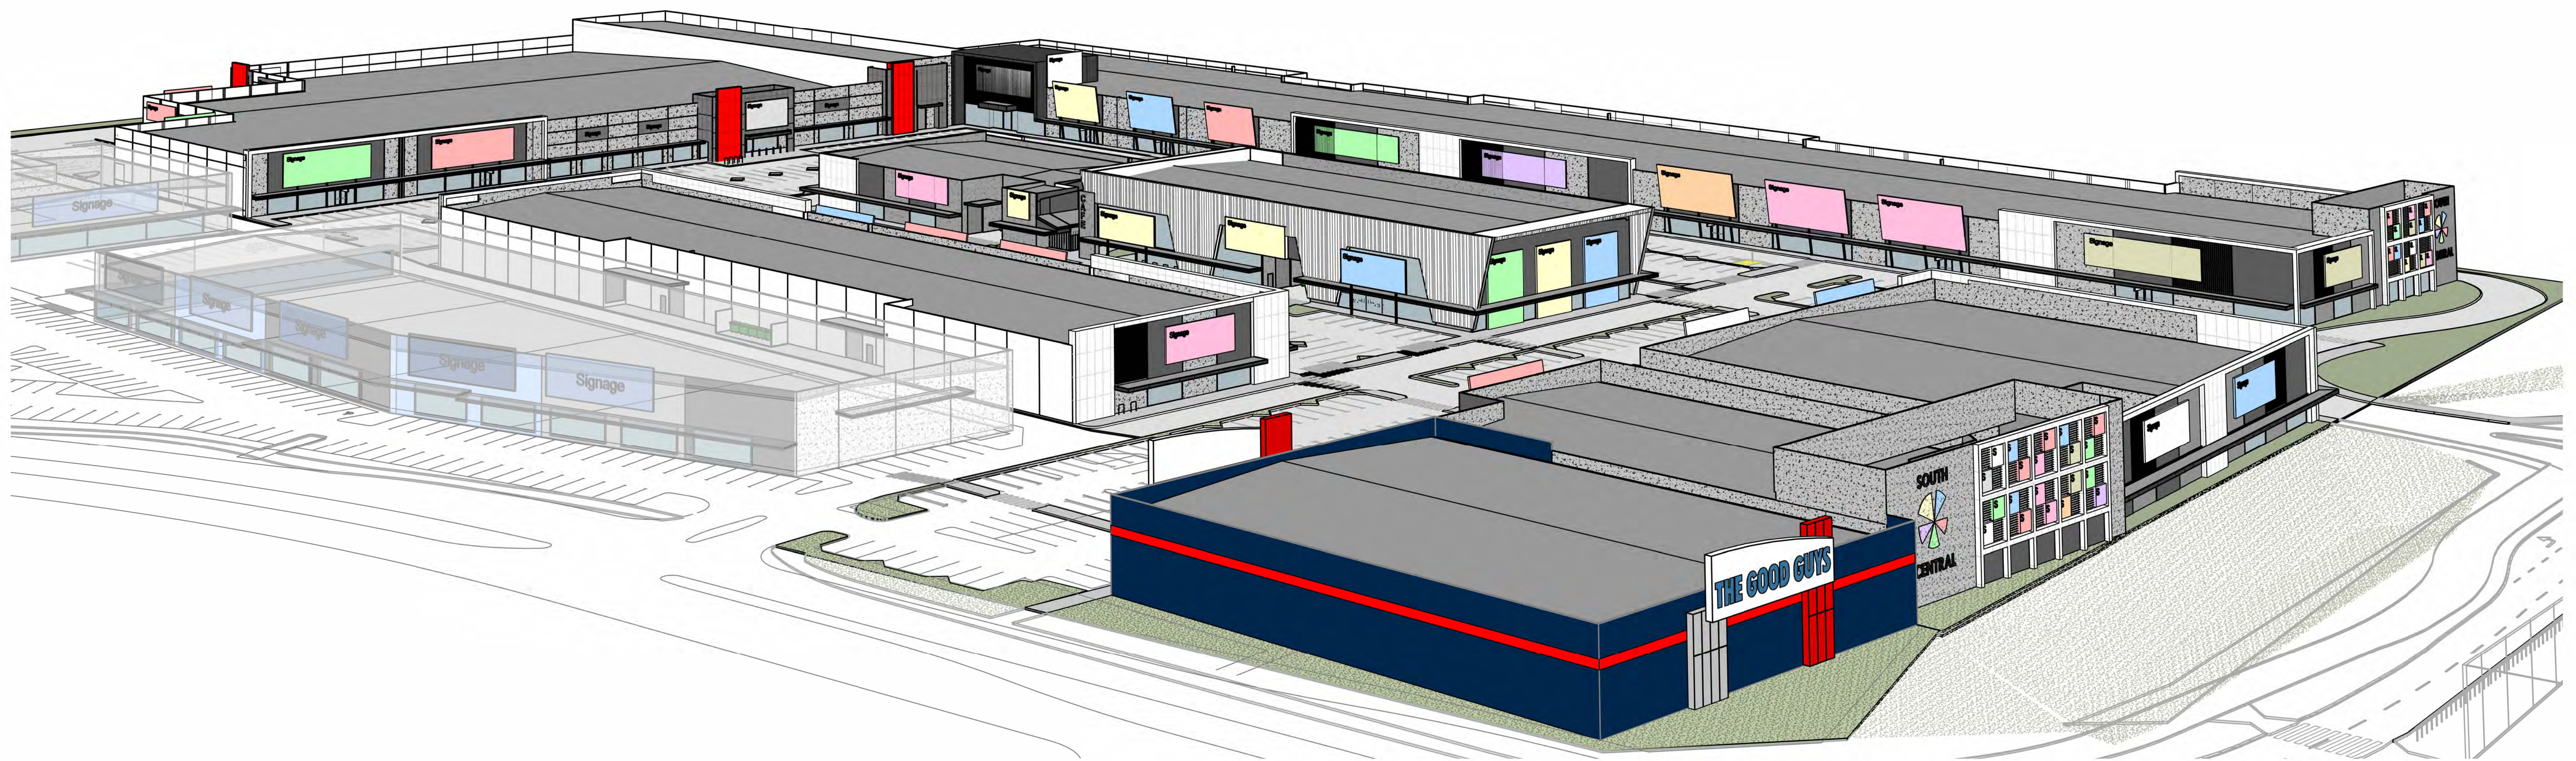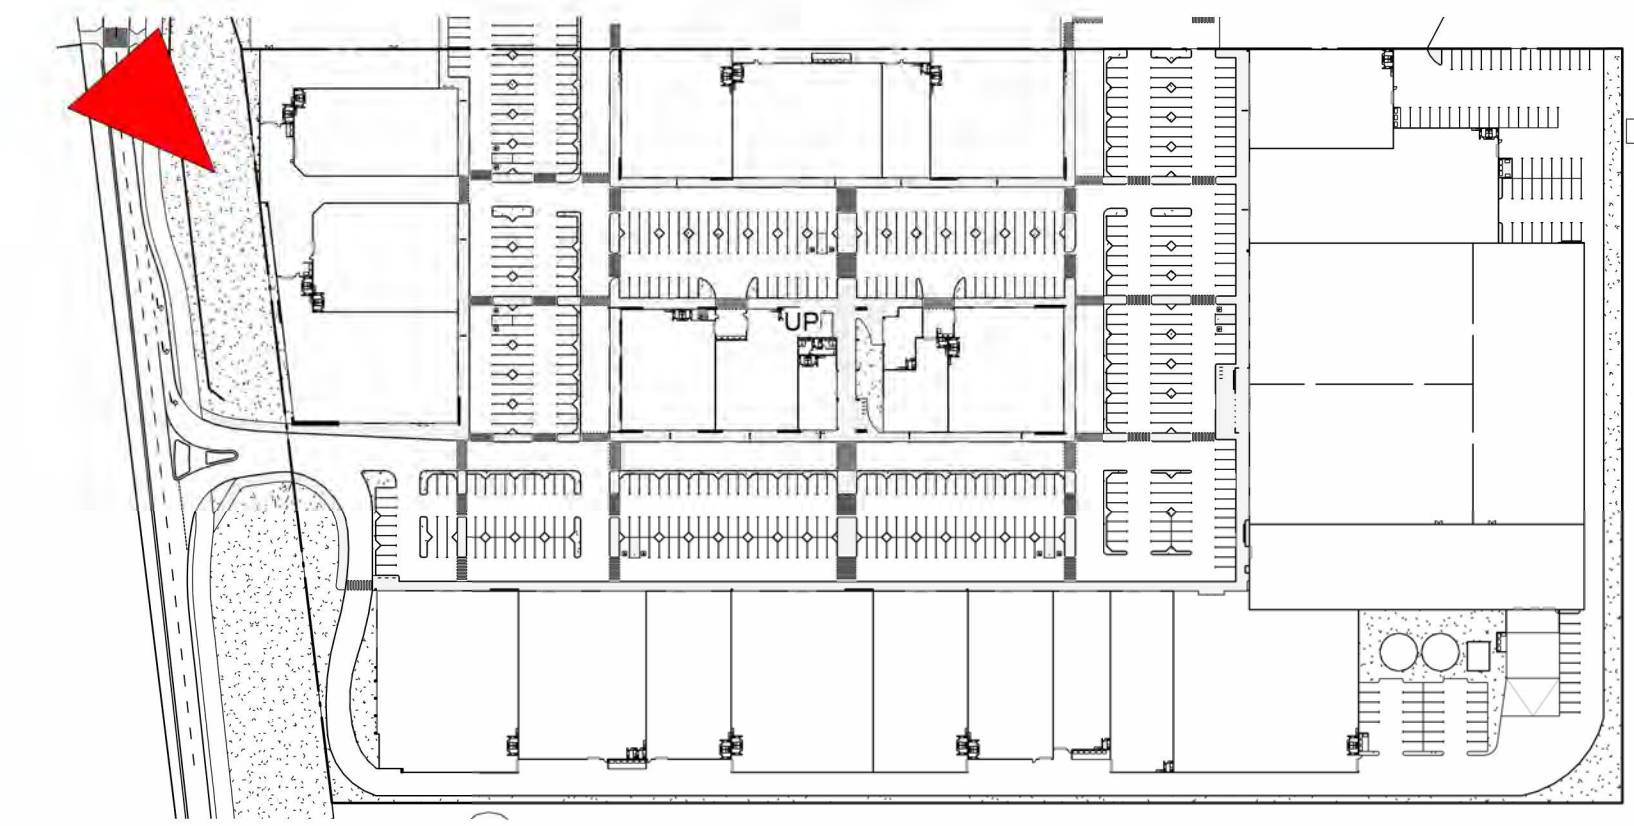

OVERALL PERSPECTIVE VIEW

SCALE:

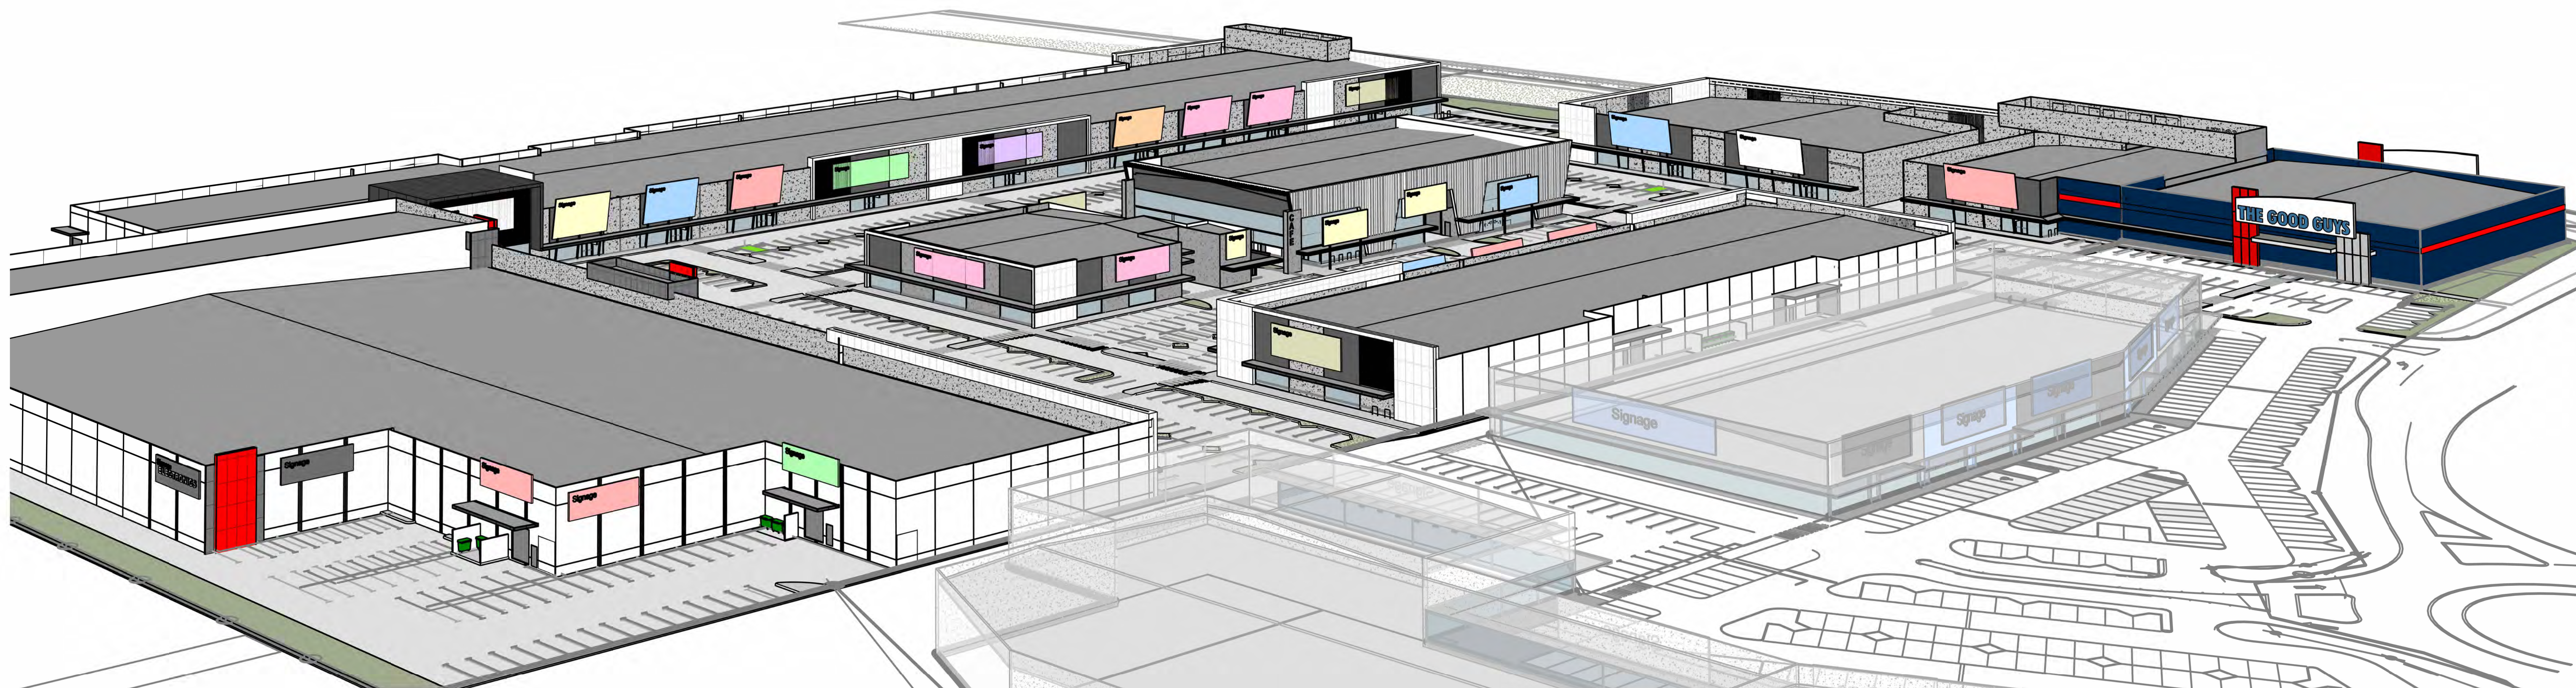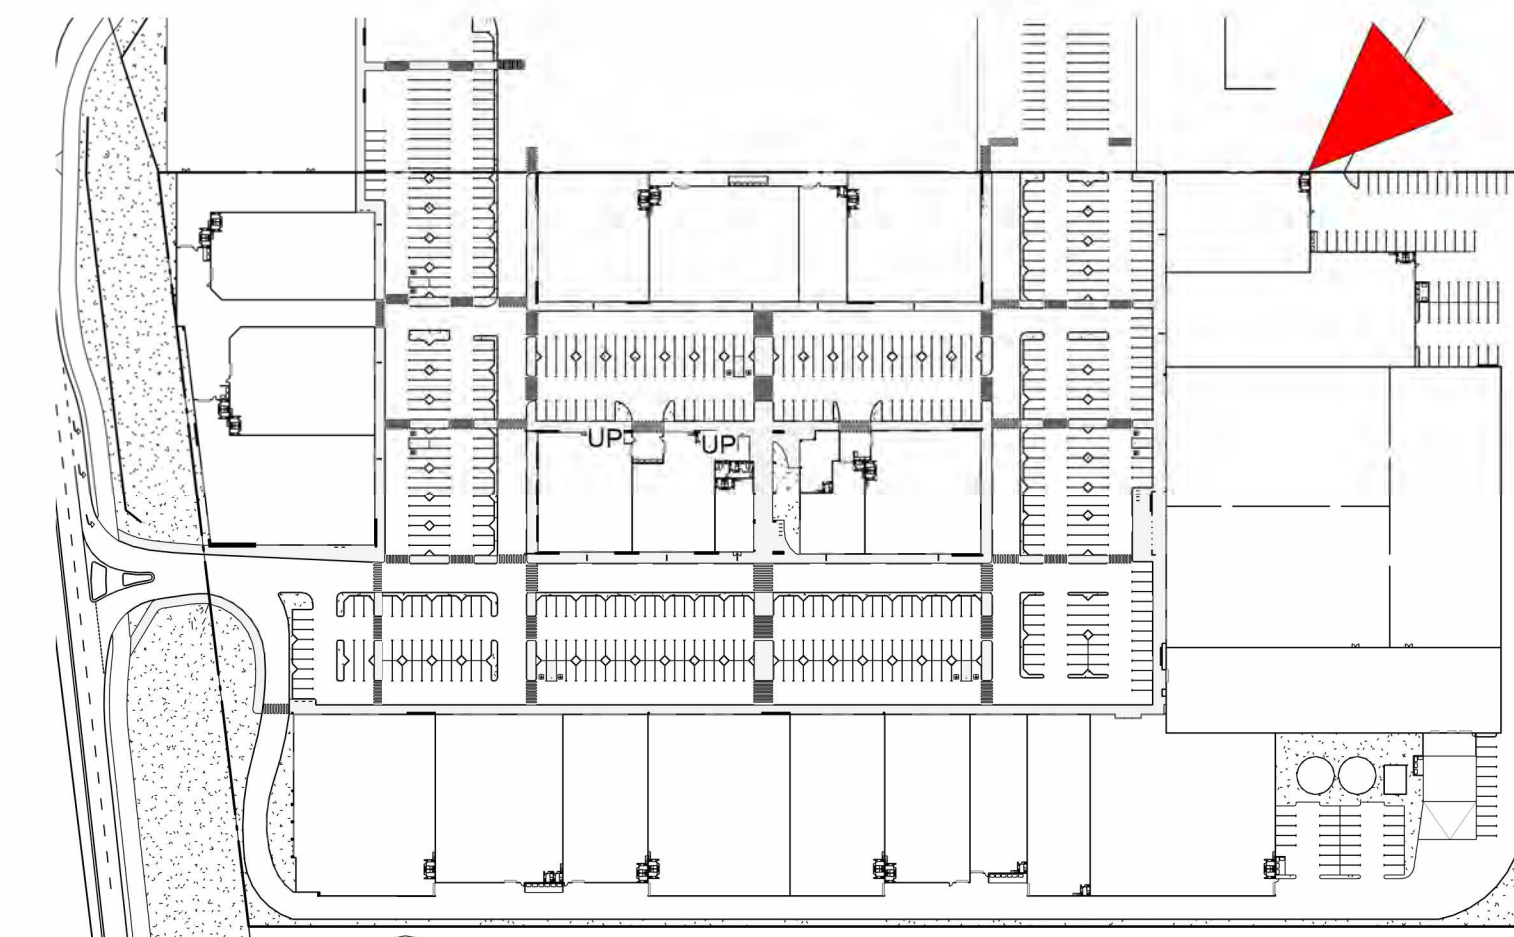

OVERALL PERSPECTIVE VIEW

SCALE:

