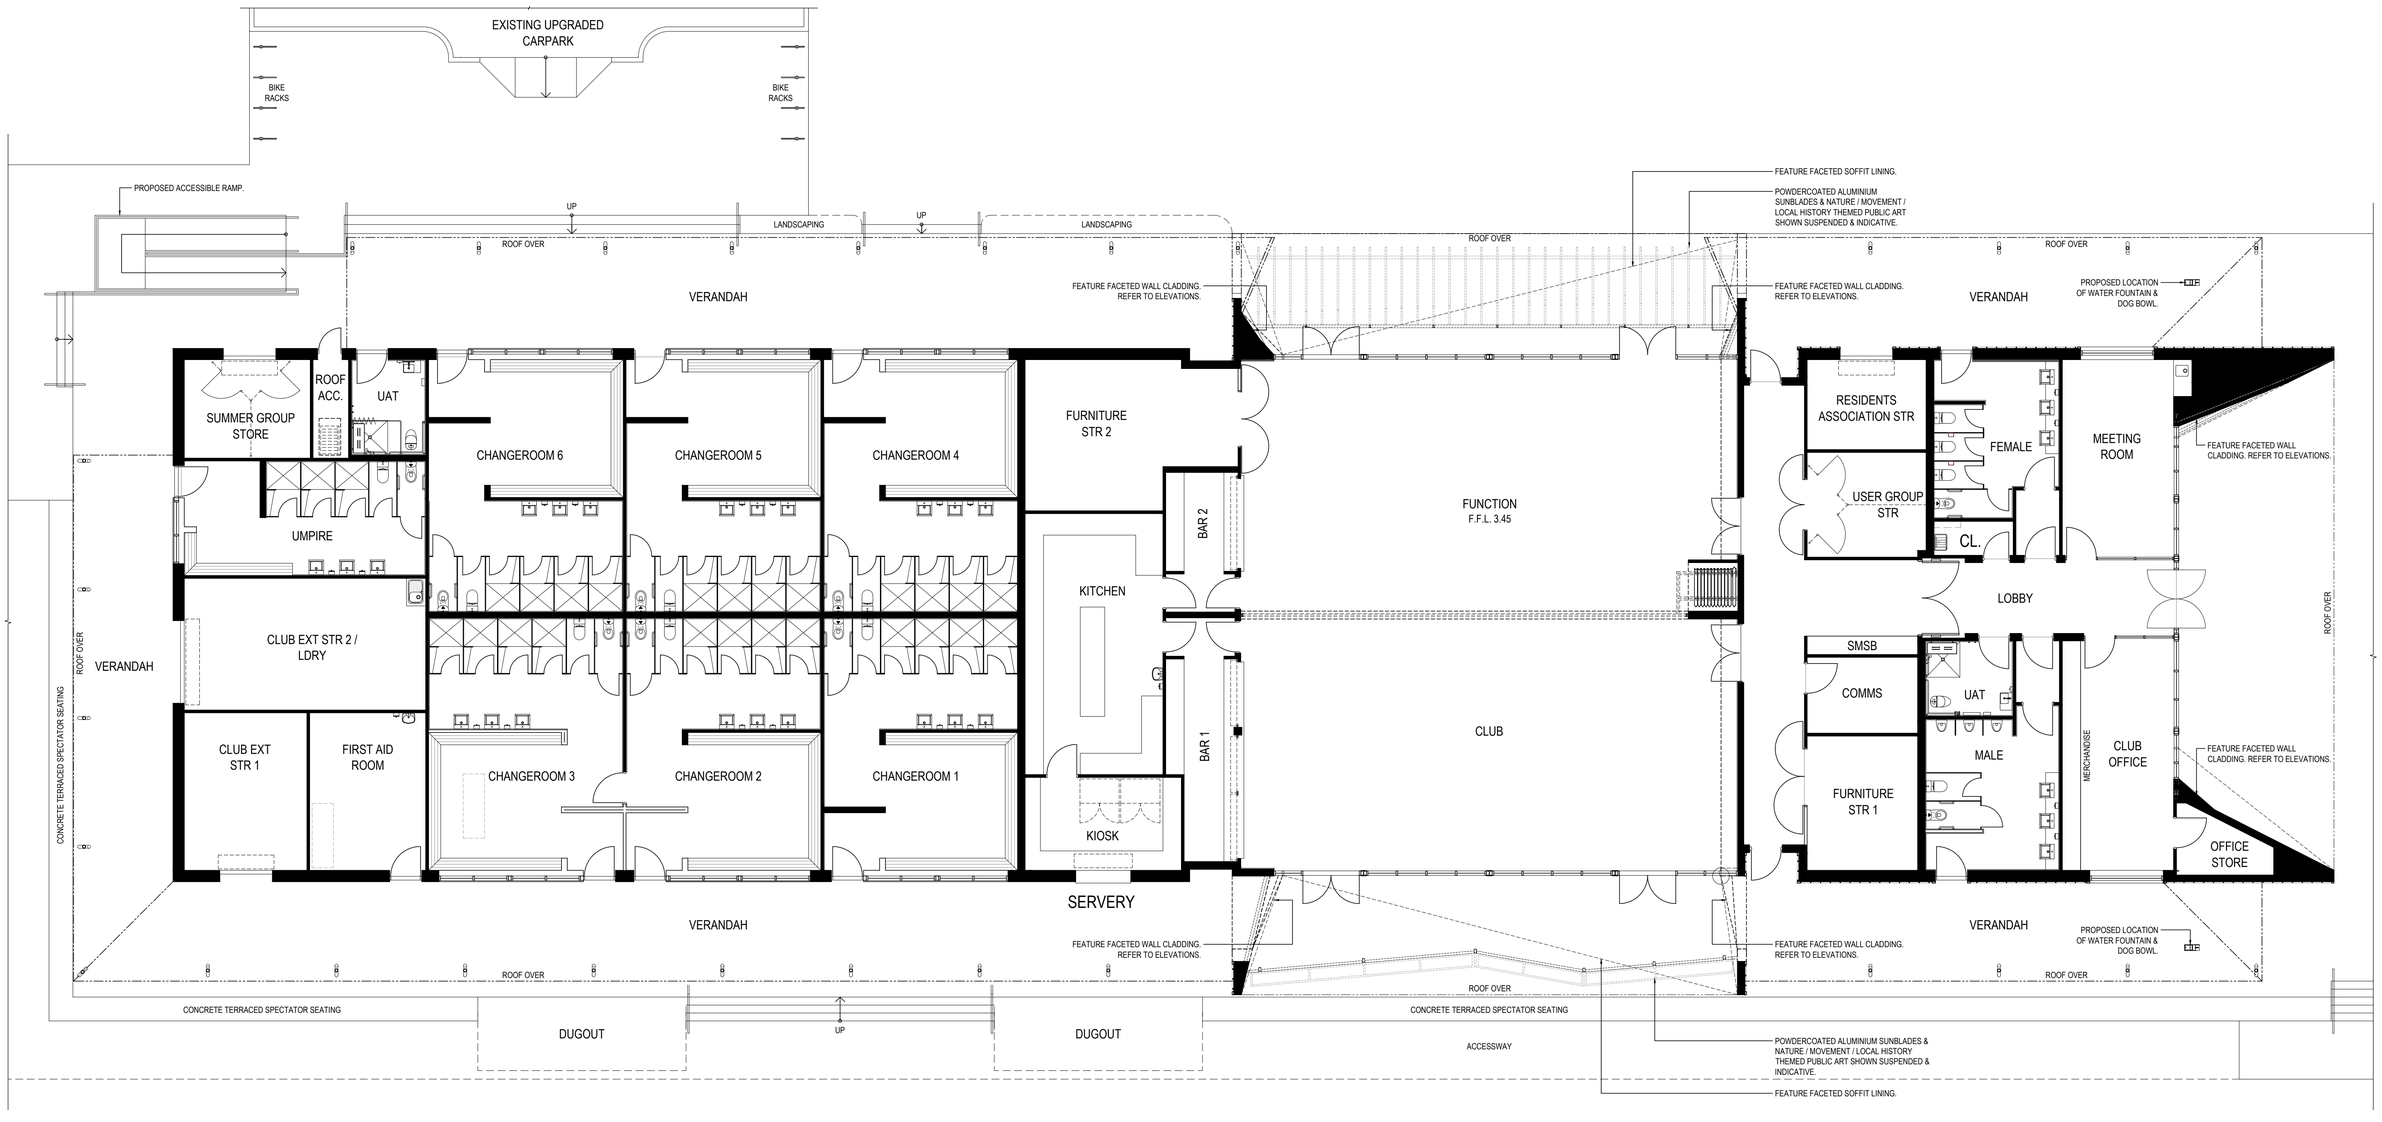


- PROPOSED GROUND FLOOR PLAN

SK01 REV B

BEALE PARK SPORTING & COMMUNITY FACILITY

PROPOSED CLUBHOUSE FLOOR PLAN

NOV. 2021 SCALE 1 : 100 @ A1 JOB NO. BDG 2054

N

PRELIMINARY

Bollig Design Group
Architecture
Urban Design
Master Planning
Interior Design
T. 61 8 9321 4402
Level 1, 1260 Hay Street, West Perth 6005
PO Box 1224, West Perth 6872
E. bdg@bollig.com.au W. bollig.com.au