
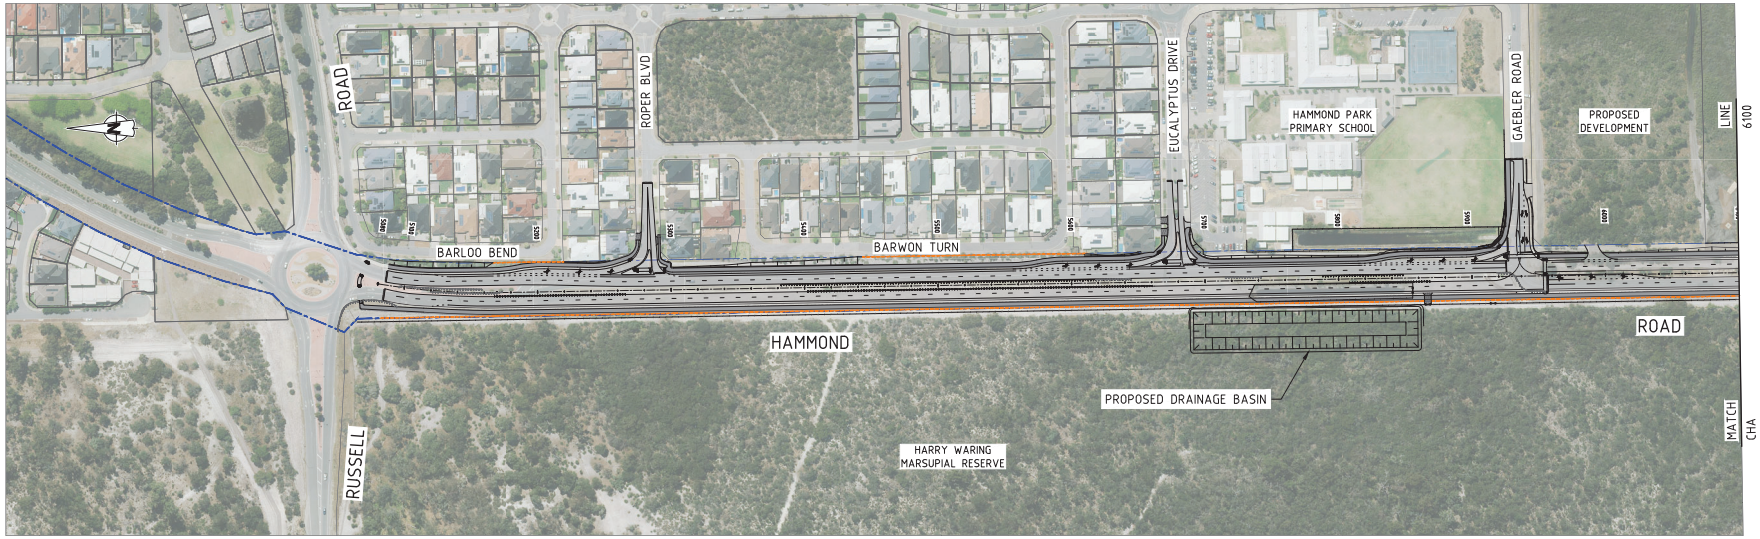


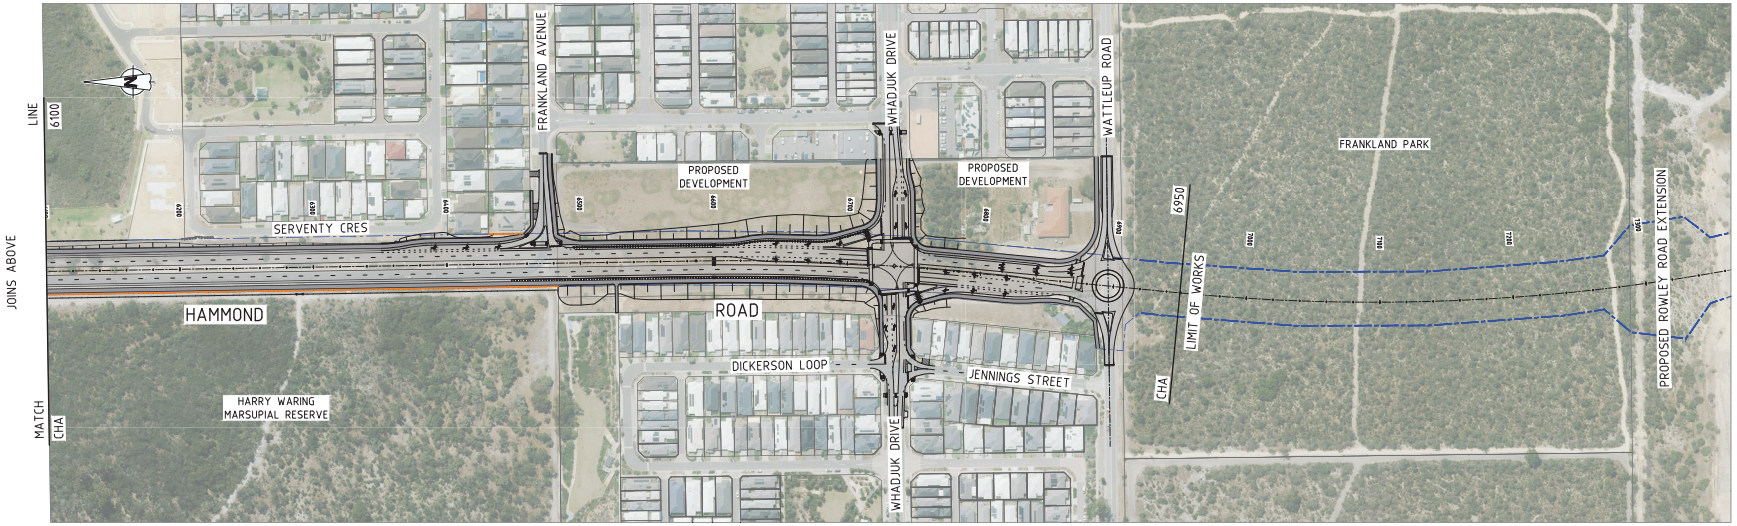

SCALE (m) 1:2000 0 20m 40 60 80 100 120 140 160 180 200 220 240 260 280 300

A1

REV	DESCRIPTION	DRAWN	DATE	CHECKED
B	ISSUED FOR USE	SM	28/05/25	DH
A	ISSUED FOR REVIEW	SM	28/04/25	SM

CITY OF COCKBURN
9 COLEVILLE CRESCENT, SPEARWOOD WA 6163
PHONE: (08) 9411 3444 FAX: (08) 9347 3333

TITLE **PROPOSED DUPLICATION FOR HAMMOND ROAD**
FROM RUSSELL ROAD TO WATTLEUP ROAD
SITE PLAN

DESIGNED	TM	APPROVED	
DRAWN	JW		
CHECKED		DESIGN MANAGER	

SCALE	1:500	JOB No.	3006481-617
DWG No.	3006481-617-SP01	SHEET No.	REV B