




St MICHAEL & ALL ANGELS CHURCH

ALTERATIONS & ADDITIONS

DA00	COVER SHEET
DA01	SITE ANALYSIS 1:250
DA 02	SITE PLAN 1:200
DA03	FLOOR PLAN 1:100
DA04	BUILDING ELEVATIONS 1:100
DA05	BUILDING ELEVATIONS 1:100
DA06	STREET VIEW RENDER (no scale)
DA07	MATERIALS
DA08	LANDSCAPE PLAN

LOCATION

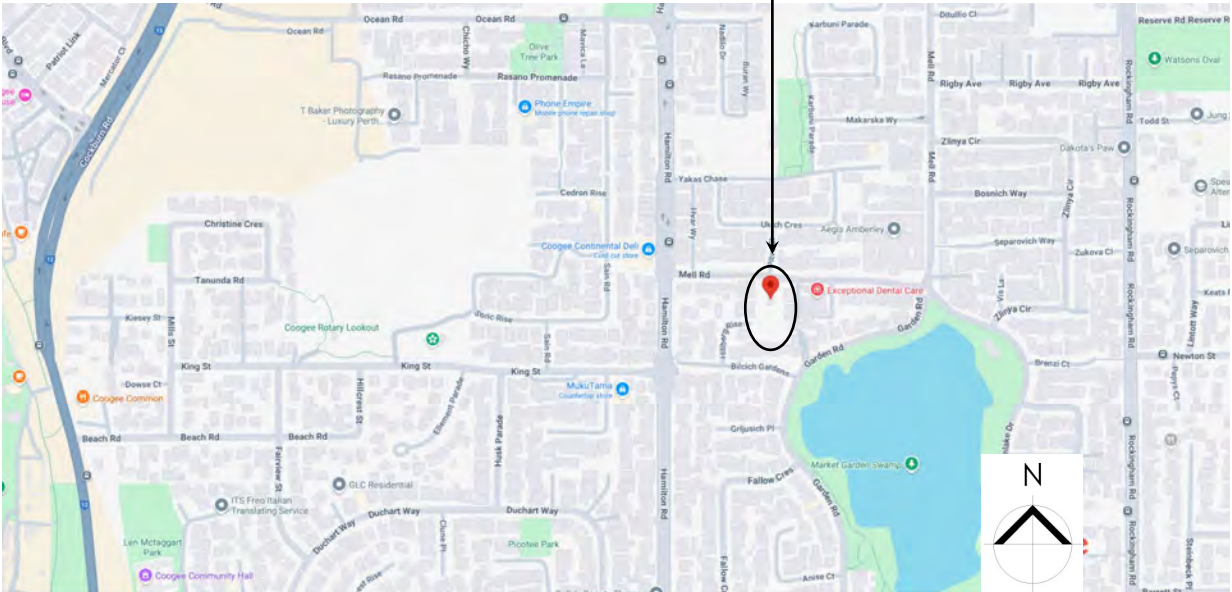

Andrew MacIver
Architect

Ste 6, 1-5 Point Street
Fremantle WA 6160
ABN 67 250 667 116


Anglican
Church
Diocese of Perth




St MICHAEL & ALL ANGELS CHURCH
MELL ROAD, SPEARWOOD

COVER SHEET
NO SCALE@A3 1176 MAR '25

DA 00

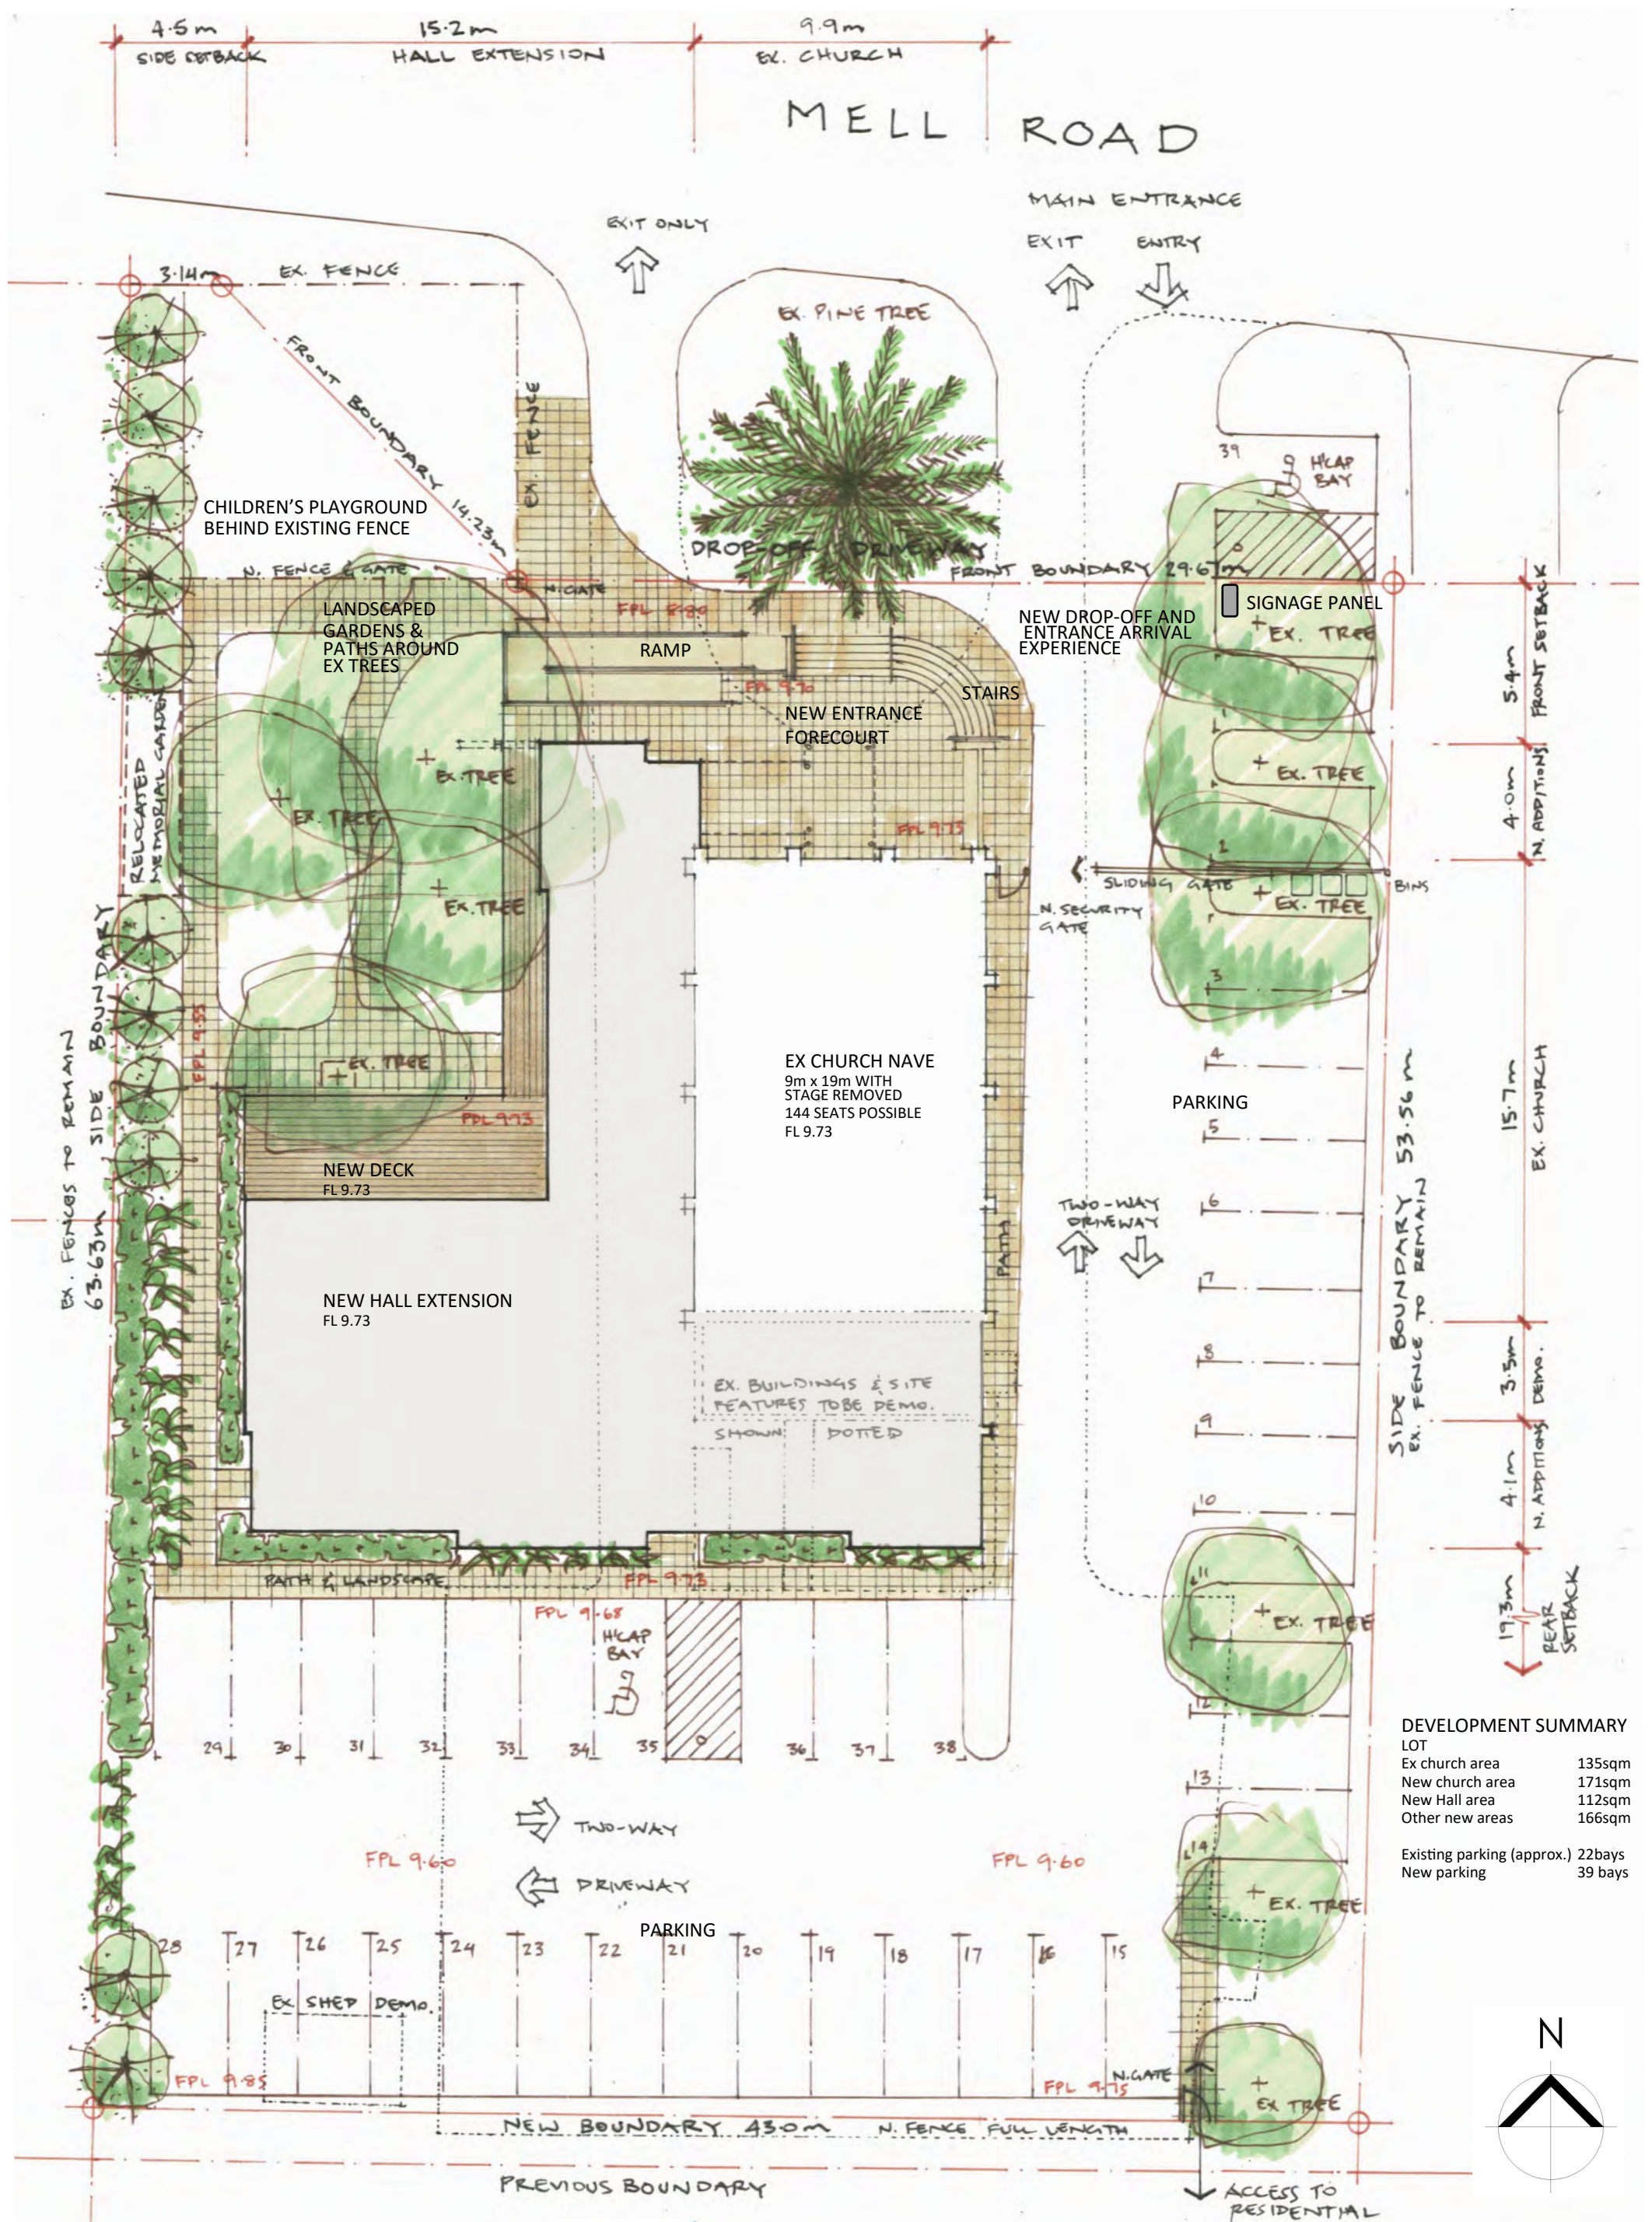

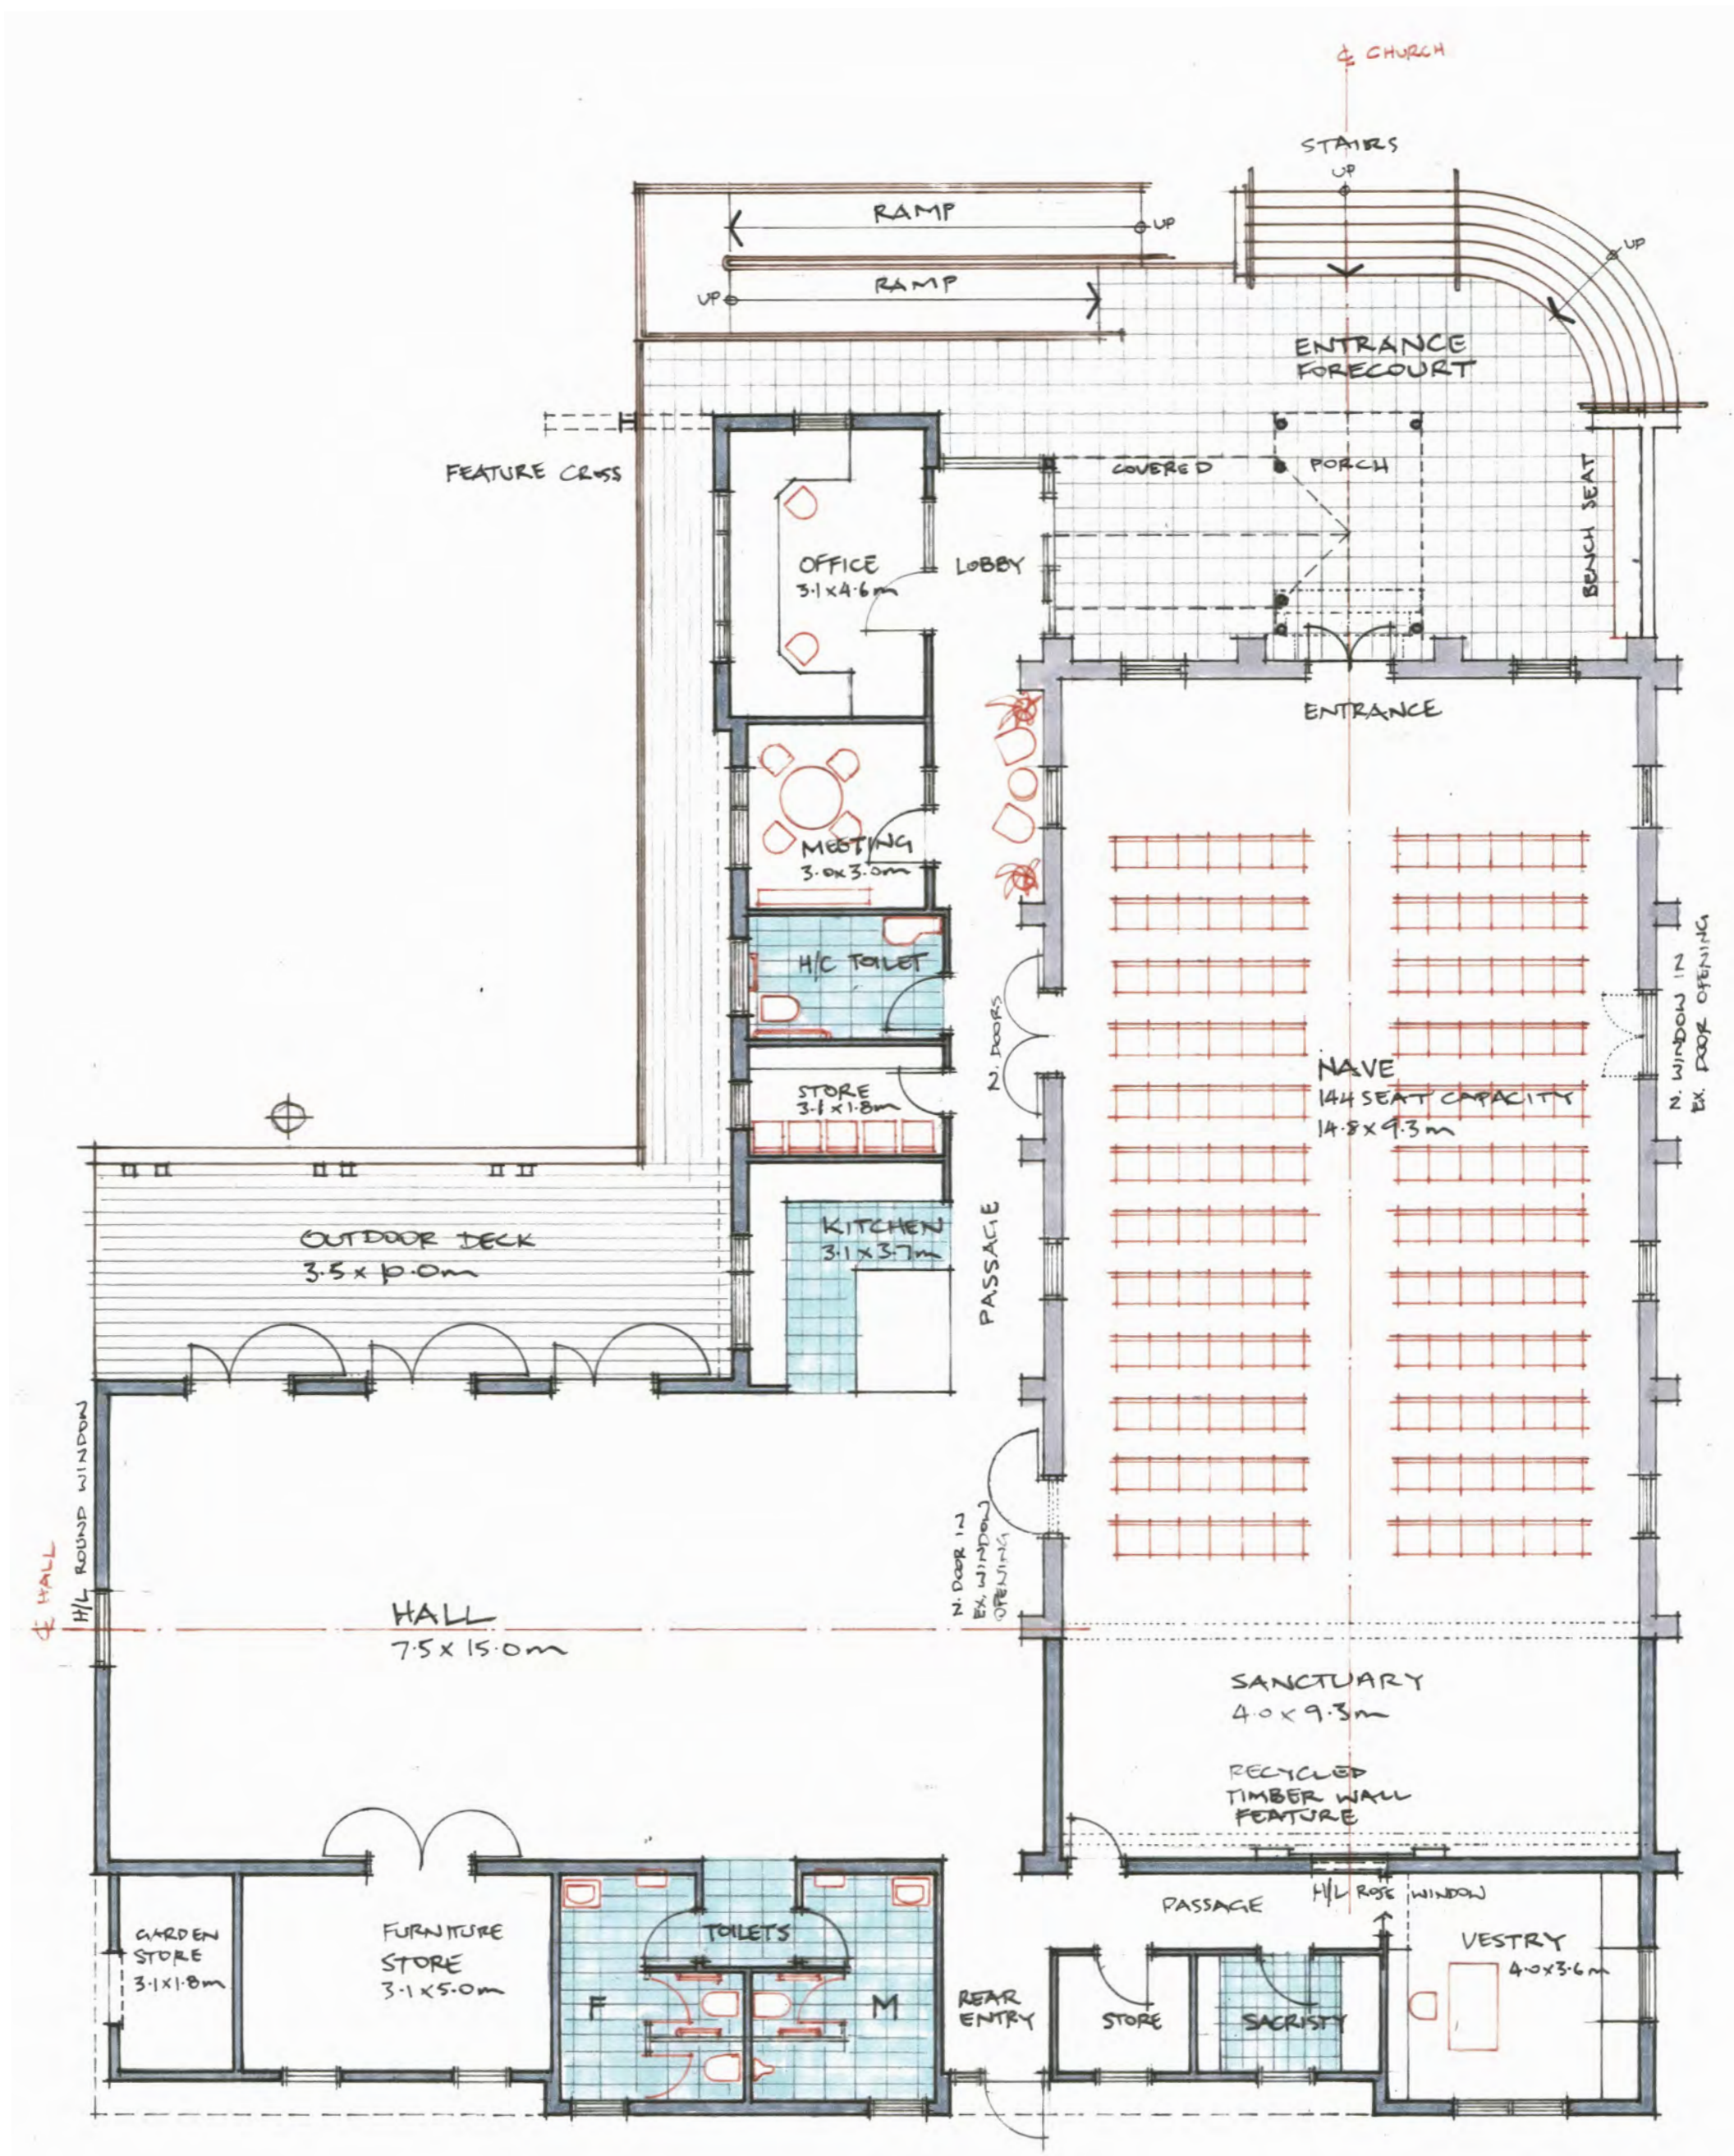

FLOOR PLAN



Andrew MacIver
Architect

Ste 6, 1-5 Point Street
Fremantle WA 6160
ABN 67 250 667 116

Anglican
Church
Diocese of Perth



St MICHAEL & ALL ANGELS CHURCH
MELL ROAD, SPEARWOOD

FLOOR PLAN

1:100@A3 1176 MAR '25

DA 03



Andrew MacIver
Architect

Ste 6, 1-5 Point Street
Fremantle WA 6160
ABN 67 250 667 116

Anglican
Church
Diocese of Perth



St MICHAEL & ALL ANGELS CHURCH
MELL ROAD, SPEARWOOD

ELEVATIONS
1:100@A3 1176 MAR '25

DA 04

NEW ENTRANCE FORECOURT
AND PORCH, STAIRS AND RAMP

EXISTING CHURCH WITH NEW ROOF

NEW CHURCH ADDITION TO
NAVE AND SANCTUARY

NEW VESTRY

TOP OF EX.
ROOF
RL 17.17

EX. GROUND
FLOOR LEVEL
RL 9.73

EAST ELEVATION

EXISTING CHURCH WITH NEW
ENTRANCE FORECOURT AND
PORCH, STAIRS AND RAMP

NEW ENTRANCE ADDITION TO
OFFICES IN BRICK AND GLASS,
WITH NEW CROSS ELEMENT

EX. MATURE PINE TREES TO
REMAIN

NEW HALL BEYOND

NORTH ELEVATION



Andrew MacIver
Architect

Ste 6, 1-5 Point Street
Fremantle WA 6160
ABN 67 250 667 116

Anglican
Church
Diocese of Perth



St MICHAEL & ALL ANGELS CHURCH
MELL ROAD, SPEARWOOD

ELEVATIONS

1:100@A3 1176 MAR '25

DA 05

NEW OFFICES, MEETING
ROOMS, KITCHEN ALONG
WEST WALL

EXISTING TREES TO
REMAIN

EXISTING CHURCH WITH
NEW ROOF

NEW HALL WITH BRICK GABLE
END, AND CIRCULAR WINDOW

NEW CHURCH ADDITION TO
NAVE AND SANCTUARY

NEW VESTRY AND
TOILETS, STORES

TOP OF EX. ROOF
RL 17.17

X. & N. GROUND
LEVEL
RL 7.73

TOP OF N. WALL

7.7m

3.69m


WEST ELEVATION

SIDE BOUNDARY


SOUTH ELEVATION



PREDOMINANT BRICKS:
BOWRAL BRICKS SIMMENTAL
SILVER

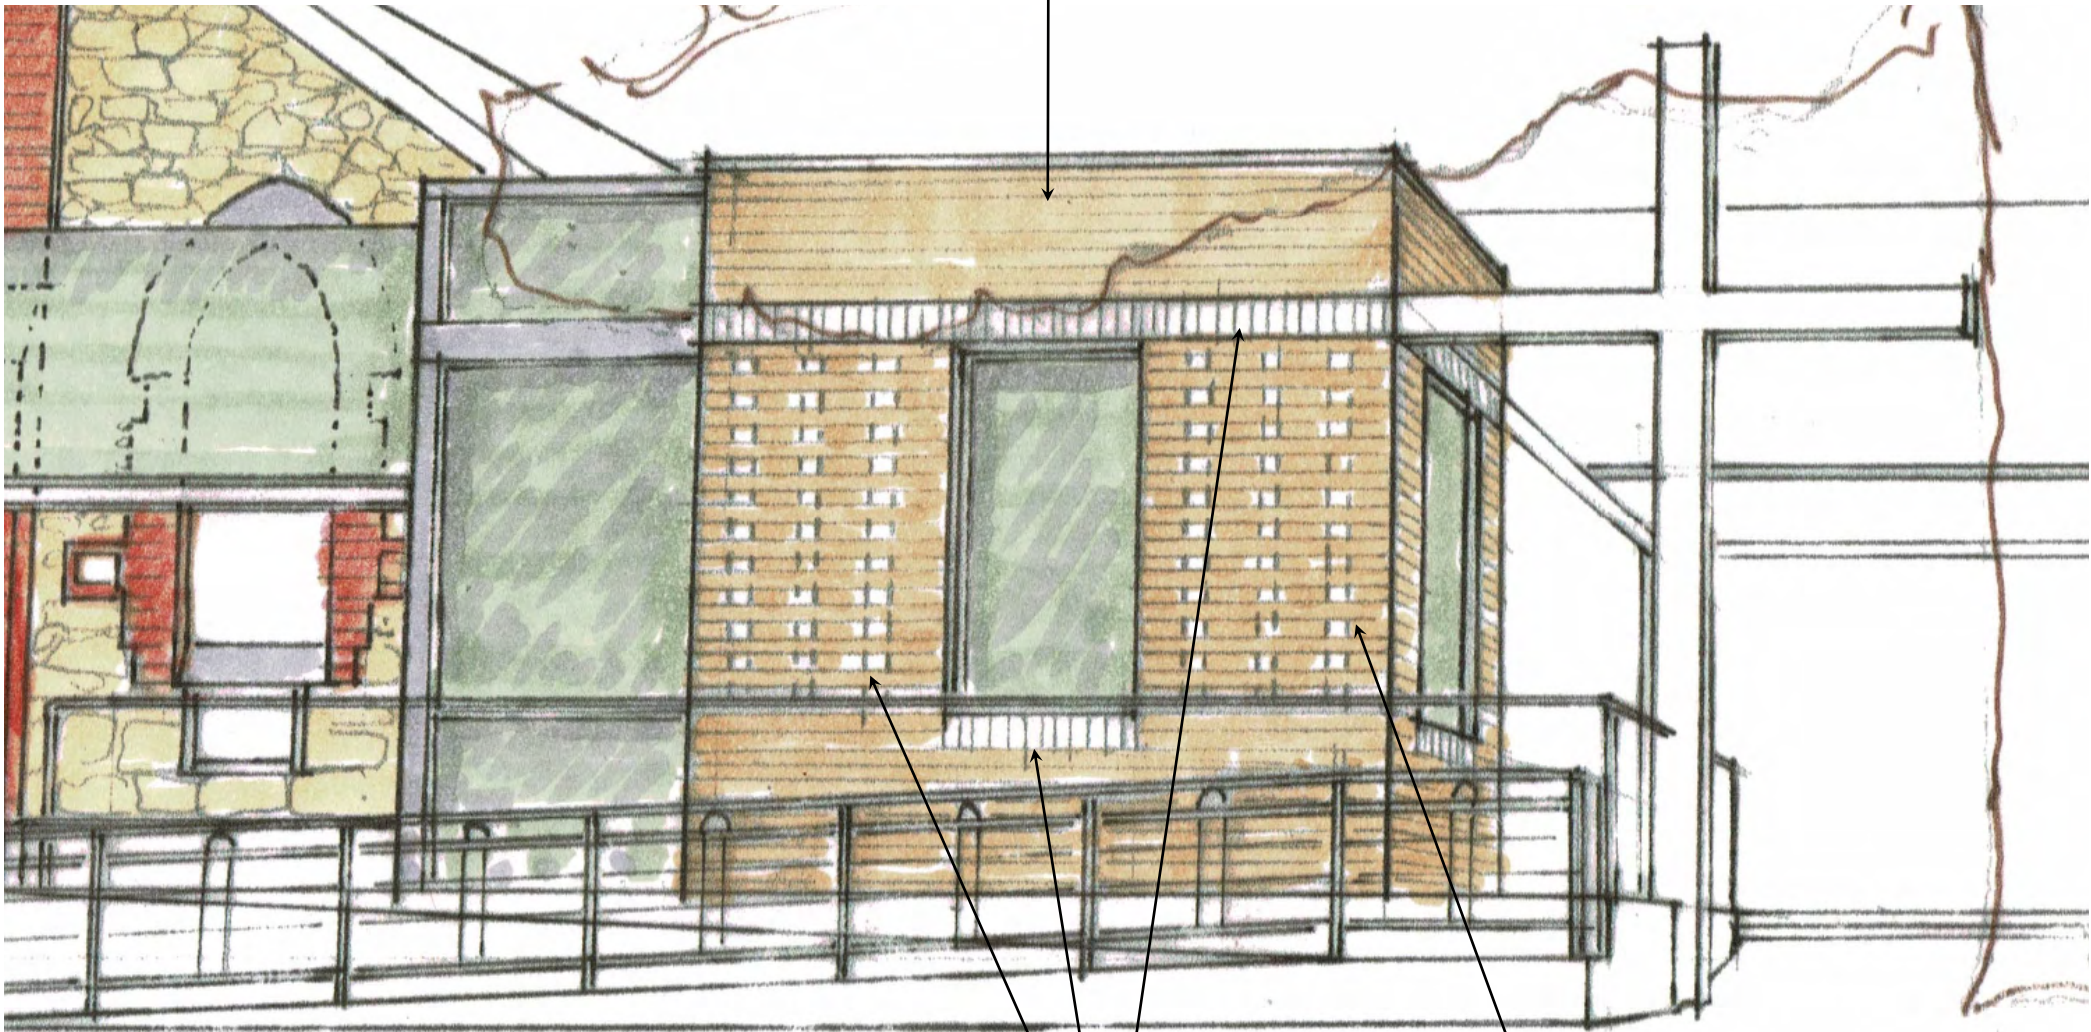

TRIM BRICKS (HEADER
COURSES, FLEMISH
SHORTS, SILL BRICKS):
BOWRAL BRICKS
CHILLINGHAM WHITE

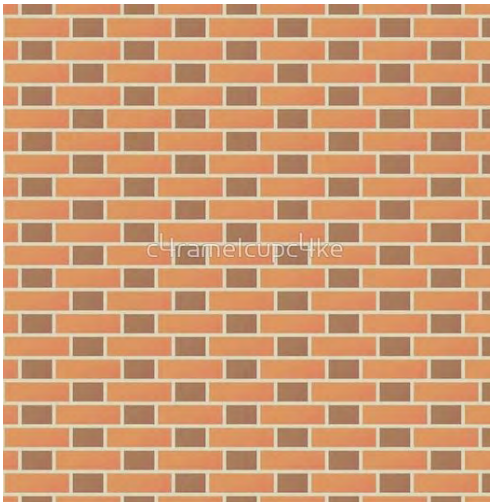

EXAMPLE OF FLEMISH BOND BRICKWORK
WITH CONTRASTING COLOURED "SHORTS"
FOR SELECTED AREAS OF BRICK WALLS IN
BANDS ALIGNED WITH WINDOWS



TREES



SHRUBS AND GROUND COVERS