



Have **your** say

Playground Equipment Renewals 2025-2026

Bassett Reserve


Rossetti Court, North Lake

Bassett Reserve – Rossetti Court, North Lake


Option A

Playground Equipment


Option A Illustration

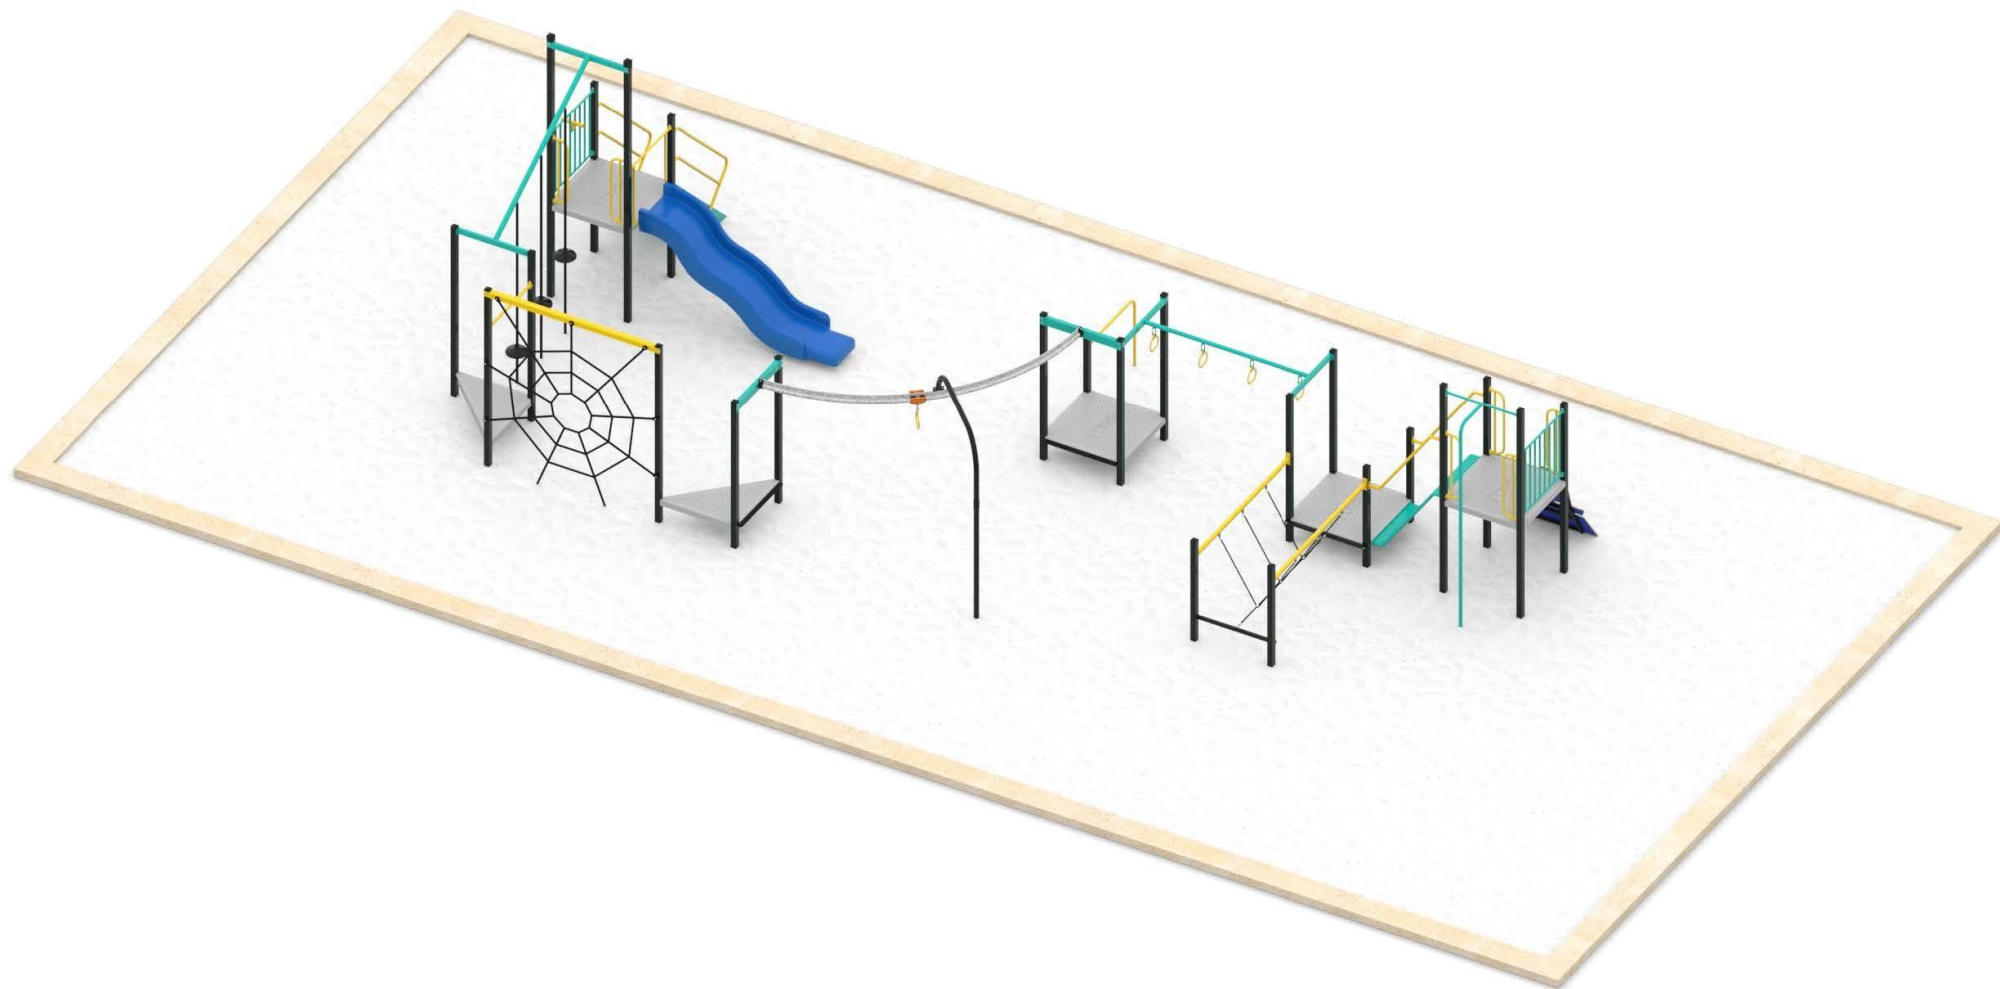

Option A Illustration

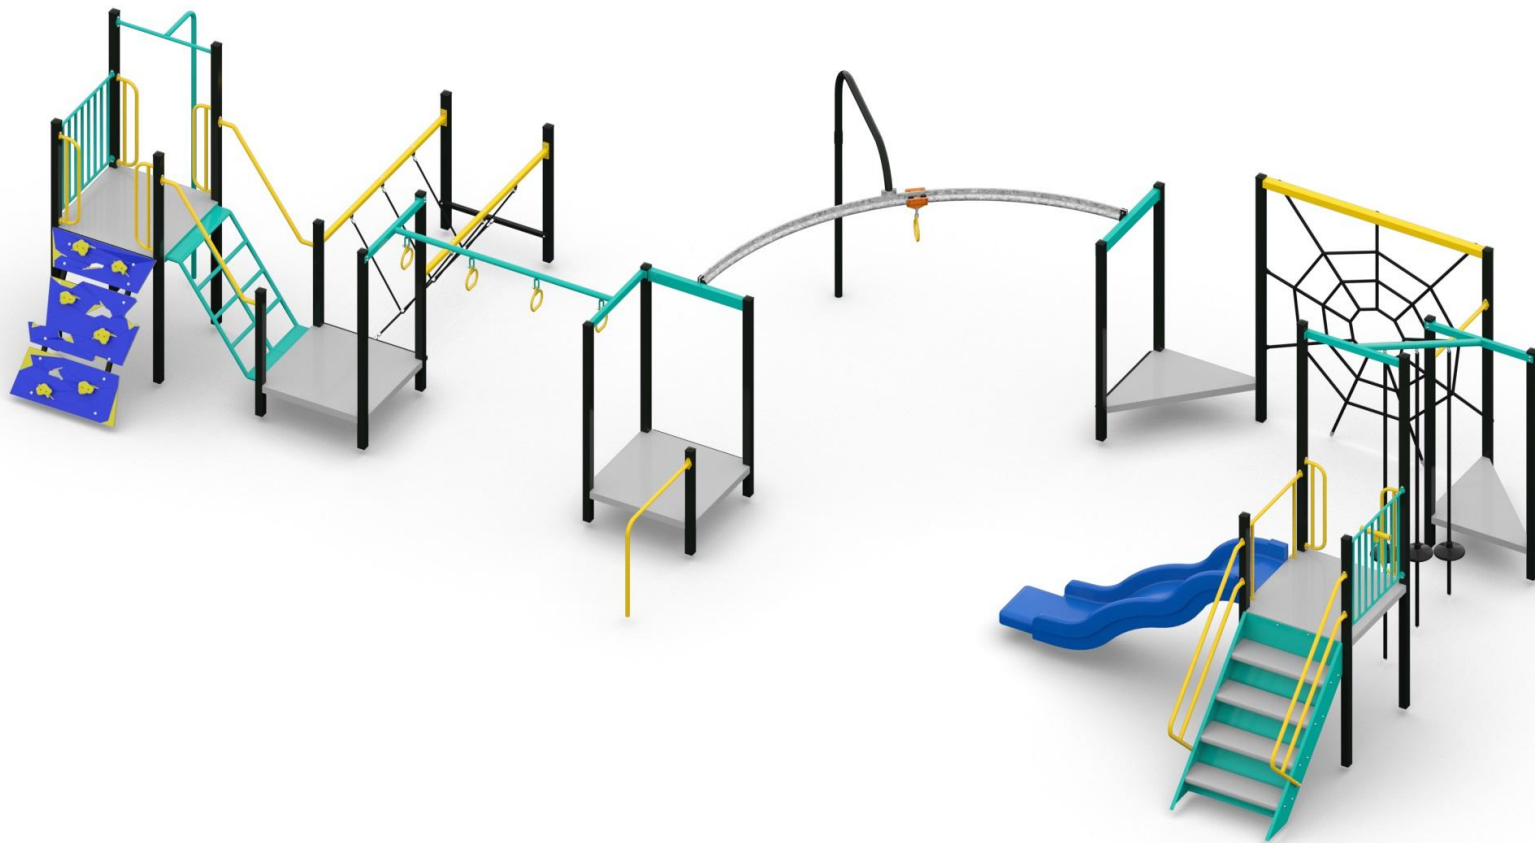



Option A Illustration – Swing replacement

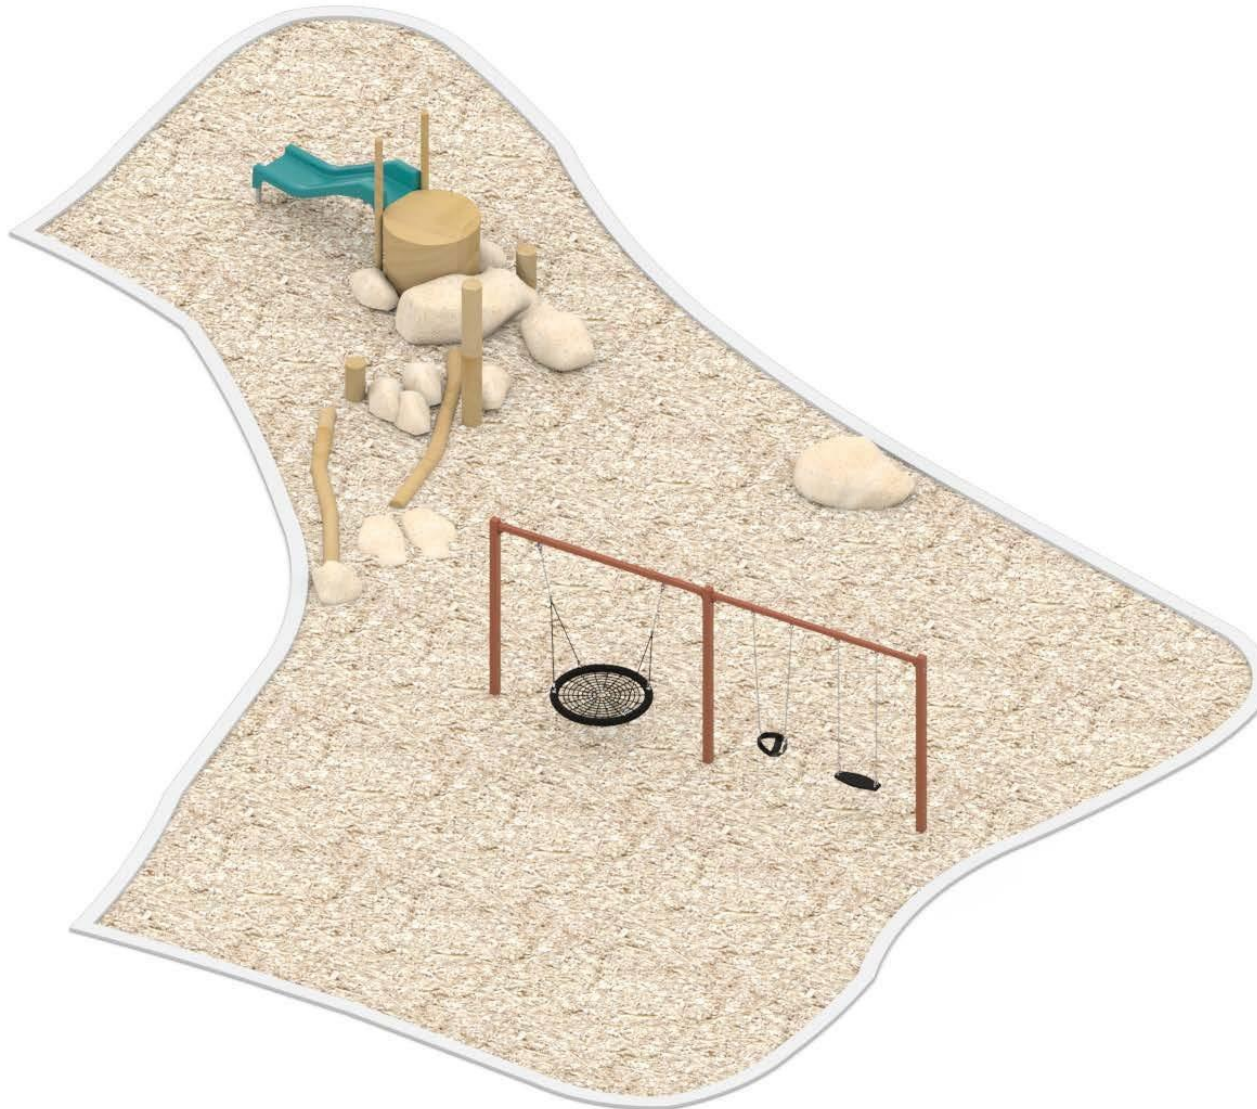

Option A Illustration – Swing replacement




Option A Plan

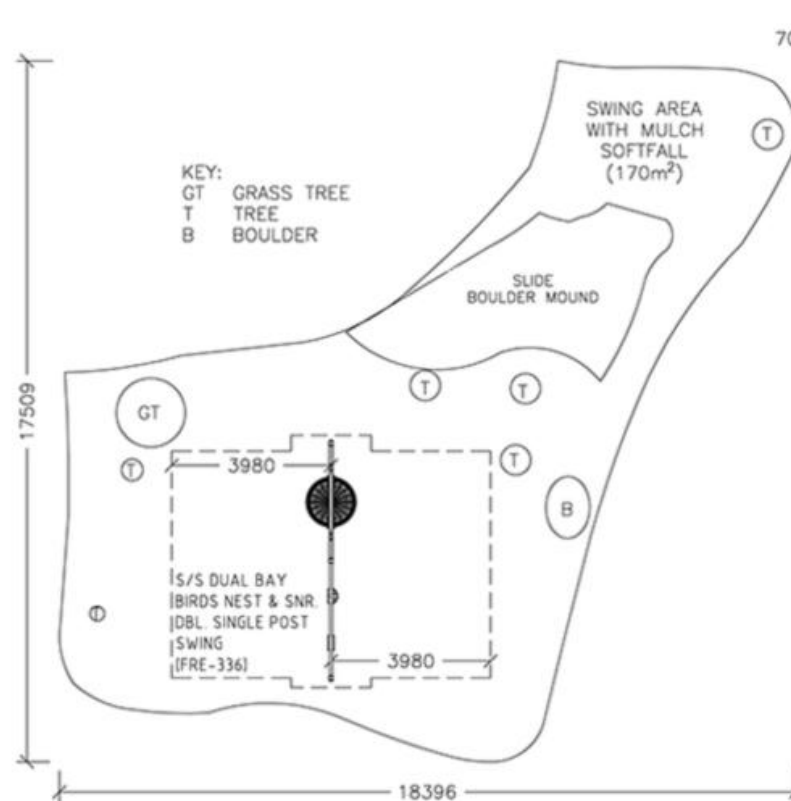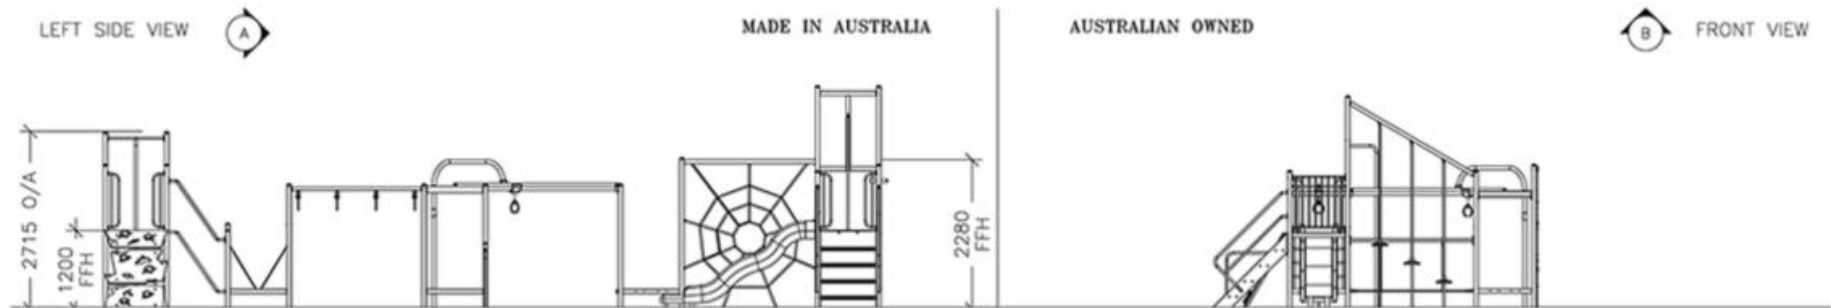

PIT 2: SWING

SOFTFALL MEASUREMENTS:	17.5x18.4M
OVERALL EQUIPMENT SIZE:	6.0x1.3M
SOFTFALL PERIMETER:	59.6M
SOFTFALL NET AREA:	170.2M ²

RETIC MAIN
700mm DEEP
P.80

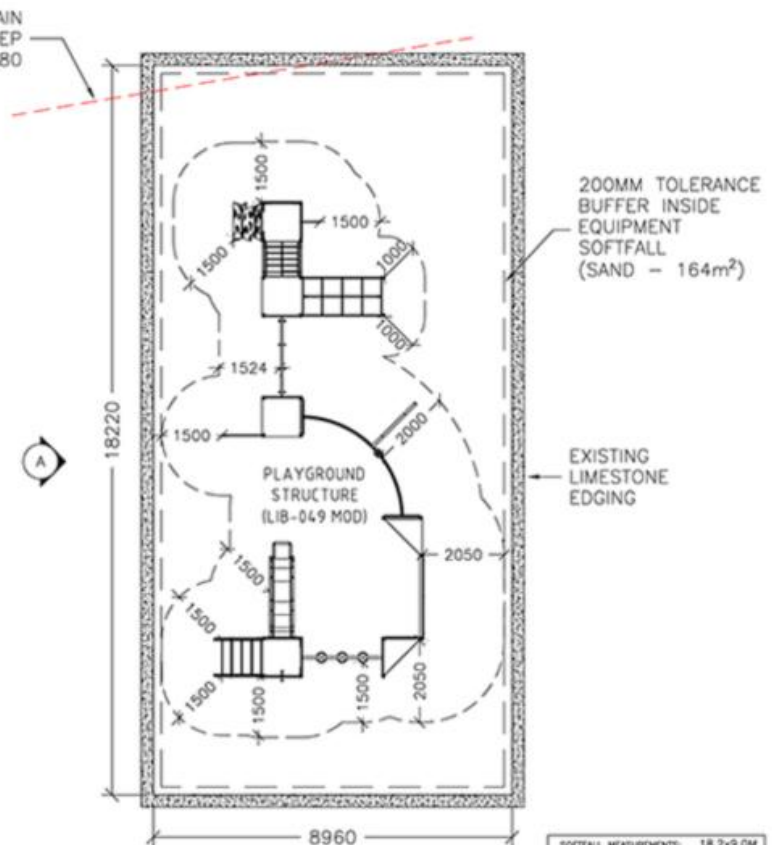

PIT 1: COMBO UNIT

SOFTFALL MEASUREMENTS:	18.2x9.0M
OVERALL EQUIPMENT SIZE:	12.0x5.2M
SOFTFALL PERIMETER:	54.4M
SOFTFALL NET AREA:	163.3M ²

Bassett Reserve – Rossetti Court, North Lake


Option B

Playground Equipment

Option B Illustration



Option B Illustration

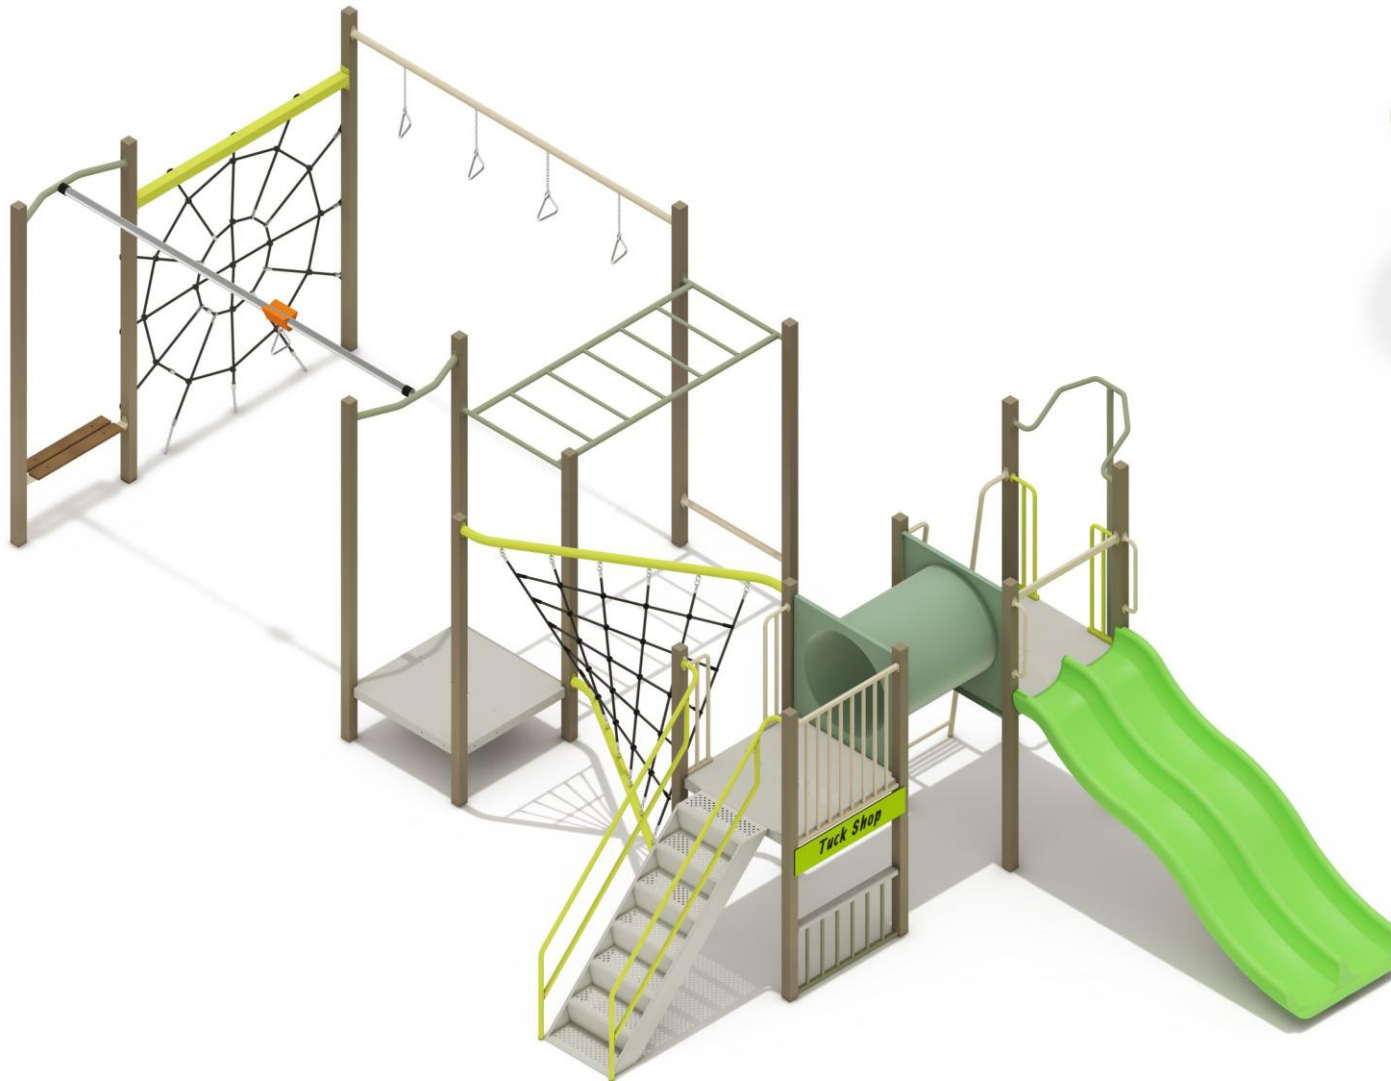

Option B Illustration – Swing replacement



Option B Illustration – Swing replacement



Option B Plan

EQUIPMENT KEY		
NO.	CODE	EQUIPMENT NAME
1	PM4-0825_MOD	MULTIPLAY UNIT
2	PLMMZHH-WP	FREESTANDING HOME TO HIVE MAZE PANEL
3	RE 242-S0	4 WAY GROUP SPRINGER
4	P507	A FRAME BASKET SWING

LANDSCAPING CALCS		
	153m ²	SOFTFALL-SAND
	53m	LINEAR EDGE-SINGLE LIMESTONE



LANDSCAPING CALCS		
	75m ²	SOFTFALL-MULCH
	33m	LINEAR EDGE

COMPONENT COLOUR PALLETTE		
UPRIGHT COLOUR	JASPER	
COMPONENT COLOUR 1	PALE EUCALYPT	
COMPONENT COLOUR 2	PAPERBARK	
COMPONENT COLOUR 3	LYCRA STRIP	
PLASTIC COLOUR 1	LIME GREEN	
PLASTIC COLOUR 2	MIST GREEN	
NET COLOUR 1	BLACK	

Note:

- Fall Zone: The area around equipment where a child might fall, requiring impact-absorbing surfacing for safety.
- Circulation Zone: Clear space for safe movement that doesn't interfere with use or fall zones.
- Free Space: NO obstacles or other equipment to be located in this area.
- FHOF (Free Height of Fall): FHOF > 1.7 m; Provide impact-attenuating rubber certified to AS/NZS 4422.

DESIGN PLAN & ELEVATIONS

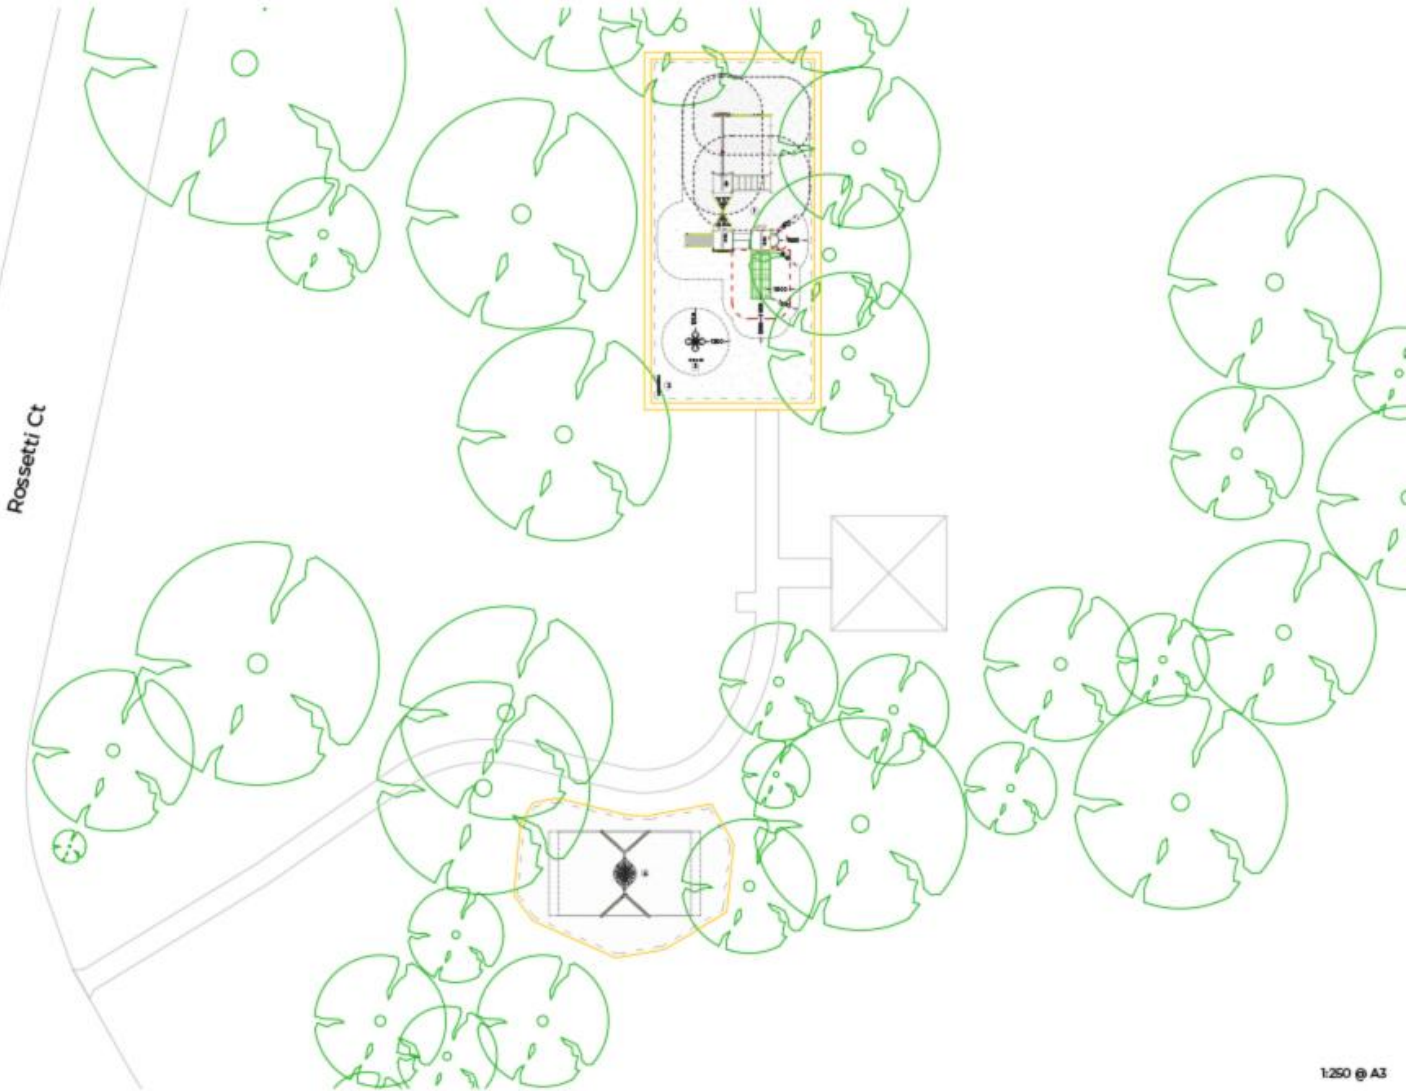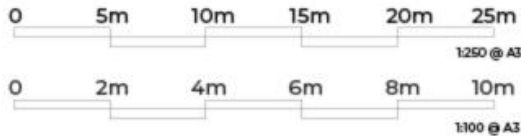

1:250 @ A3



1:100 @ A3



For more information visit **comment.cockburn.wa.gov.au/playgrounds25-26**
or call the City of Cockburn on 08 9411 3444.