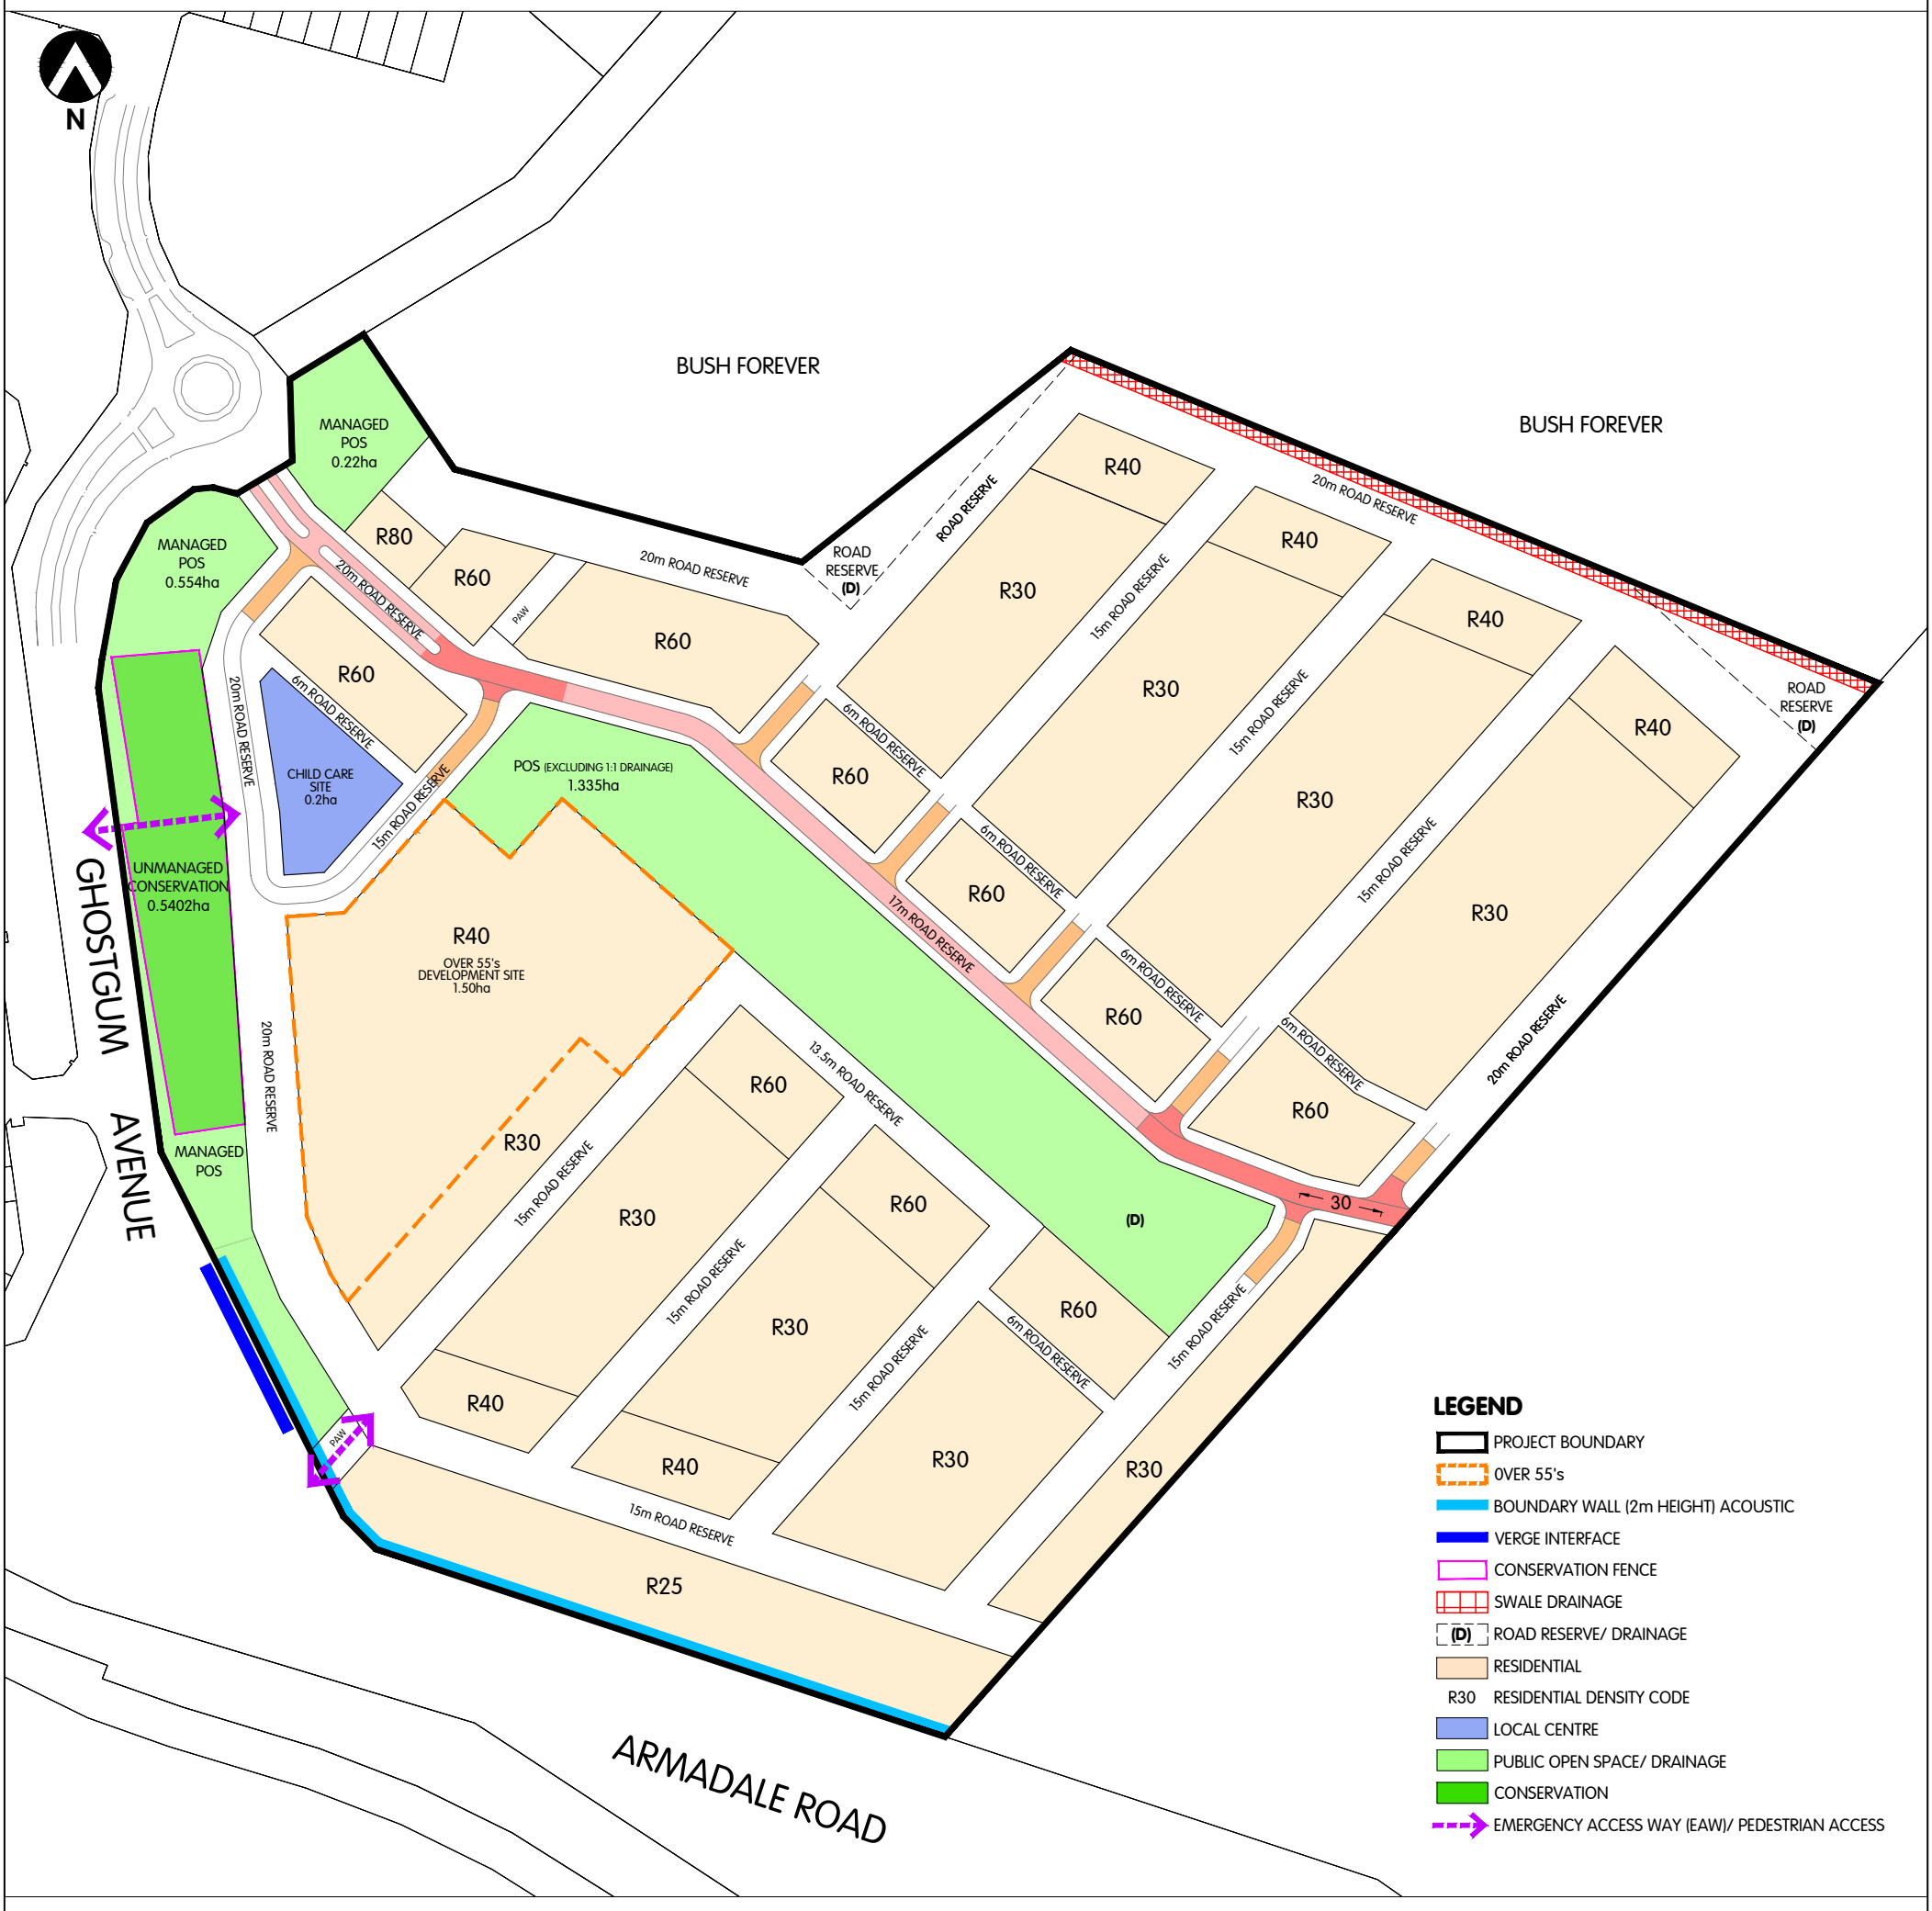


great places_
robertsday.com.au
planning·design·place

CADASTRAL INFORMATION
SOURCE:
YYMMDD:
DWG REF:
PROJECTION:

AERIAL PHOTOGRAPHY
SOURCE:
YYMMDD:

SIZE A3

1:2500

0 metres 25 50 75 100 125

TREEBY STRUCTURE PLAN
Lot 821 Armadale Road, Banjup
City of Cockburn

REF NO. **LWP TRE** DRAW NO. **RD1 018** REV. **A**

DISCLAIMER: ISSUED FOR DESIGN INTENT ONLY. ALL AREAS AND DIMENSIONS ARE SUBJECT TO DETAIL DESIGN AND SURVEY