


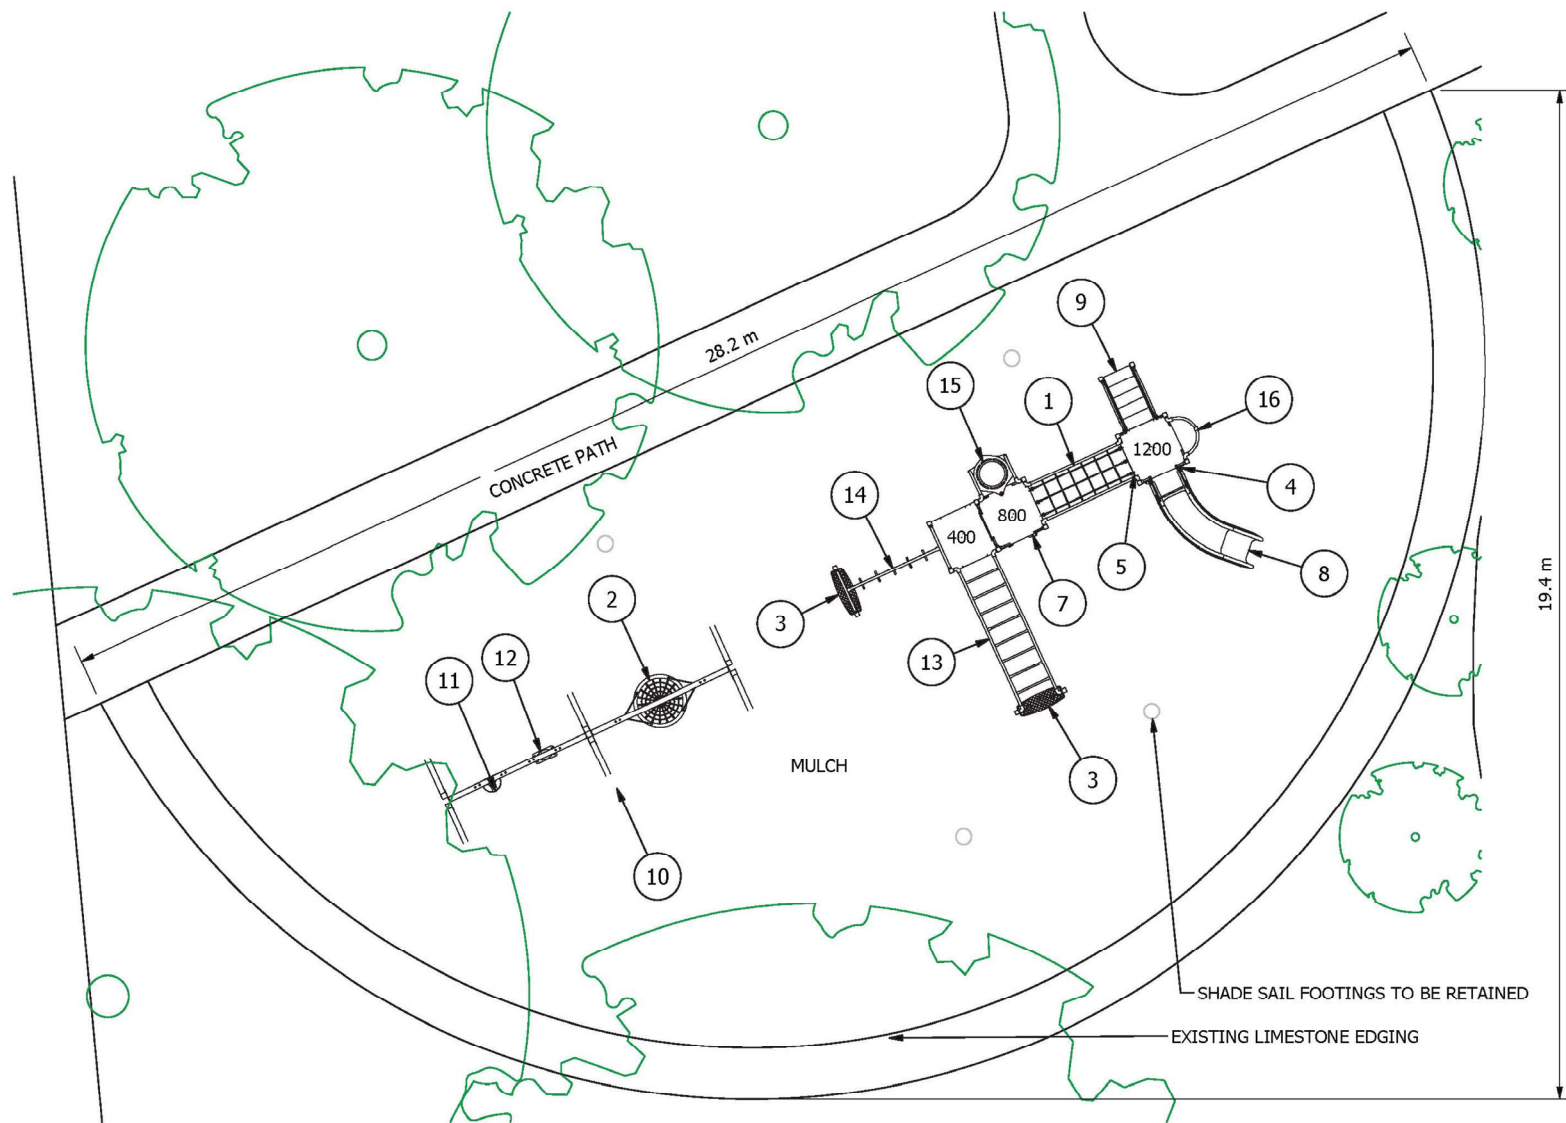

EQUIPMENT INVENTORY			
ITEM	DESCRIPTION	QTY	FHF (mm)
1	PS Cable Rope Net Climber 2000 x 400 inc. U Shape	1	2133
2	Birds Nest Swing Seat - MG	1	1540
3	PS-PR Landing Step HDPE	2	400
4	PS Donut Panel - 2 Row	1	N/A
5	PS House Panel HDPE	1	N/A
6	PS Sqr Pfm Infill Alum 400 with Std H'grips	1	N/A
7	PS Vertical Rock Wall 800	1	800
8	PS 1200 Pls Curved Slide Extended Barriers	1	1200/1000
9	PS Stairs Handrail Barrier Combo 1200 - MG	1	1200
10	A-Frame Swing Adult (2 Bay Double/Birds Nest)	1	N/A
11	Infant Swing Seat (MG)	1	1555
12	Heavy Duty Swing Seat (MG)	1	N/A
13	PS Monkey Bar 3000 Junior	1	1685
14	PS Roman Rings 2000	1	1720
15	PS Climbing Rings 800	1	920
16	PS Sliding Pole 1200	1	1430

LIMESTONE EDGING PERIMETER = 14.12m
MULCH AREA = 253.25m²