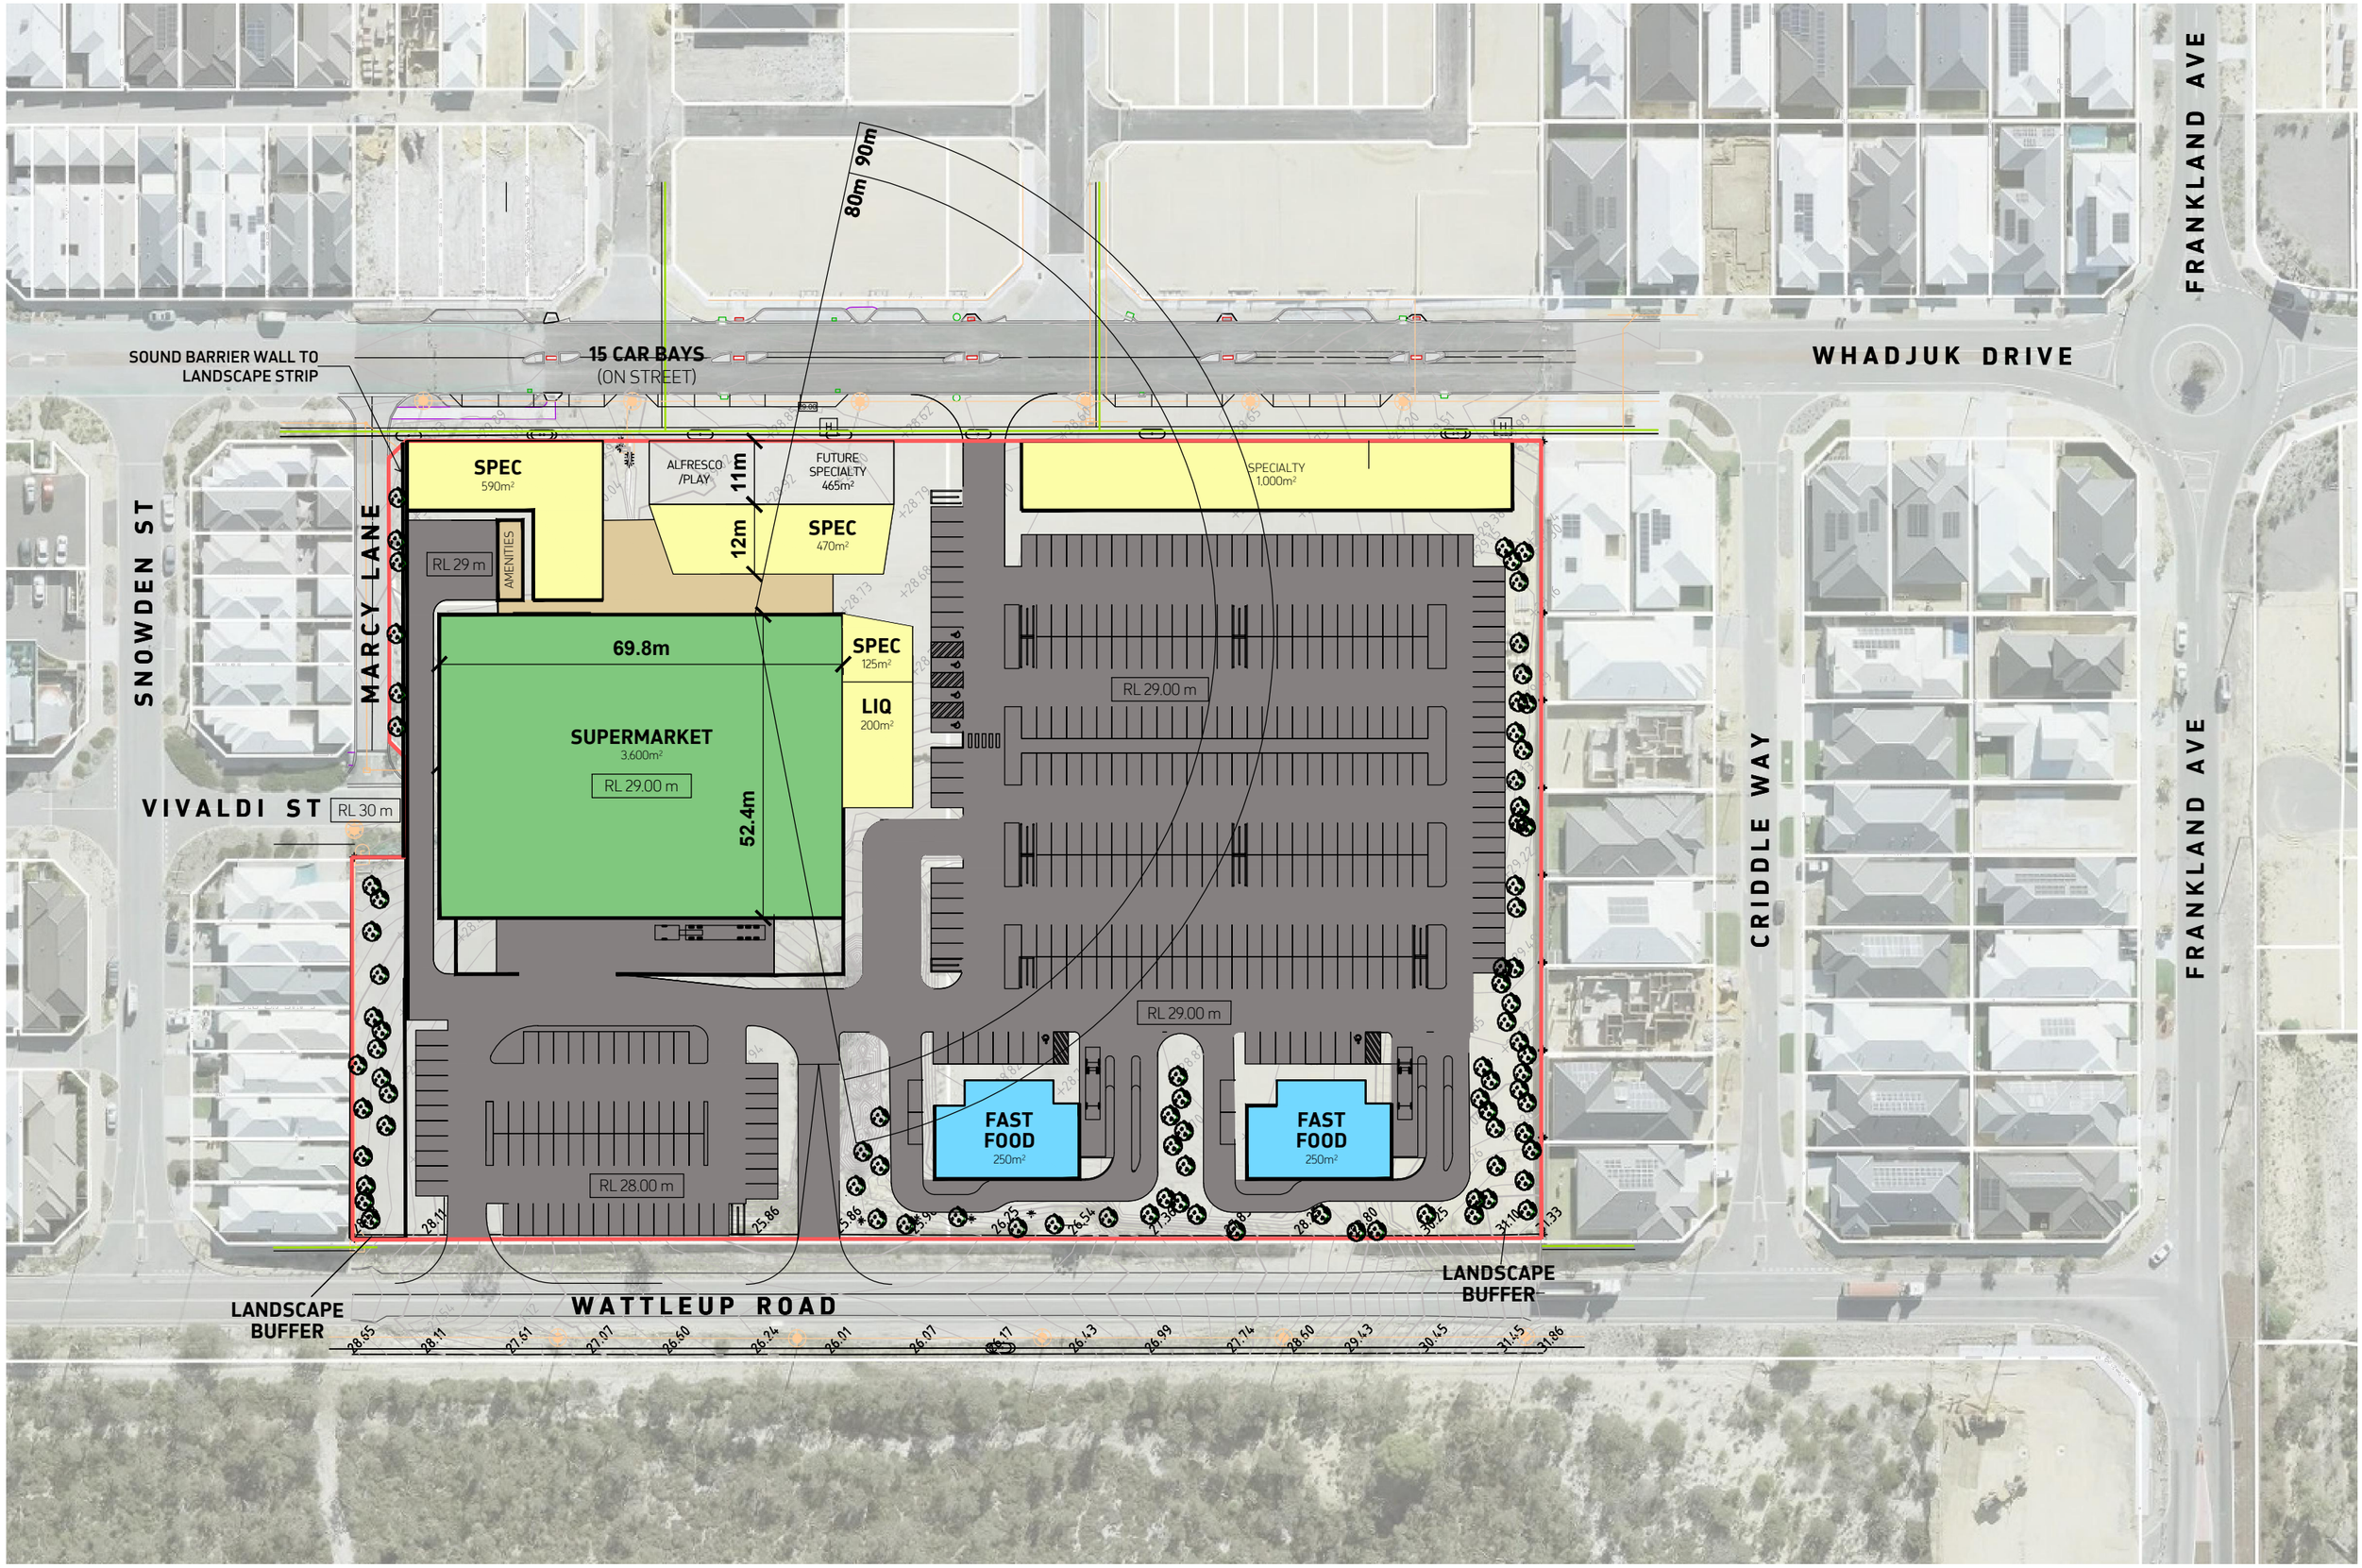

AIGLE ROYAL GROUP

MASTERPLAN DIAGRAM - OPTION 3.2B

HAMMOND PARK NEIGHBOURHOOD CENTRE

Status: DRAFT
Path: P:\44459 Wattleup Rd Neighbourhood Centre\03 Production\01 Design\DWG\211117 Masterplan Diagrams

Scale: 1:1000 @ A3

North:

© Hames Sharley:

Project Number: 44459
Drawing Number: MP03.2B
Revision: A
Date: 05/04/22

Hames Sharley