NOTES

1. 2 x PARKING BAYS WILL BE PROVIDED IN THE DRIVEWAY OF EACH DISPLAY HOME

LEGEND

- DISPLAY VILLAGE 2 BOUNDARY
- DISPLAY VILLAGE 2 (20 LOTS IN STAGE 1)
- POS
- BUSH FOREVER
- SCHOOL SITE
- CHILD CARE SITE
- DISPLAY VILLAGE CARPARK

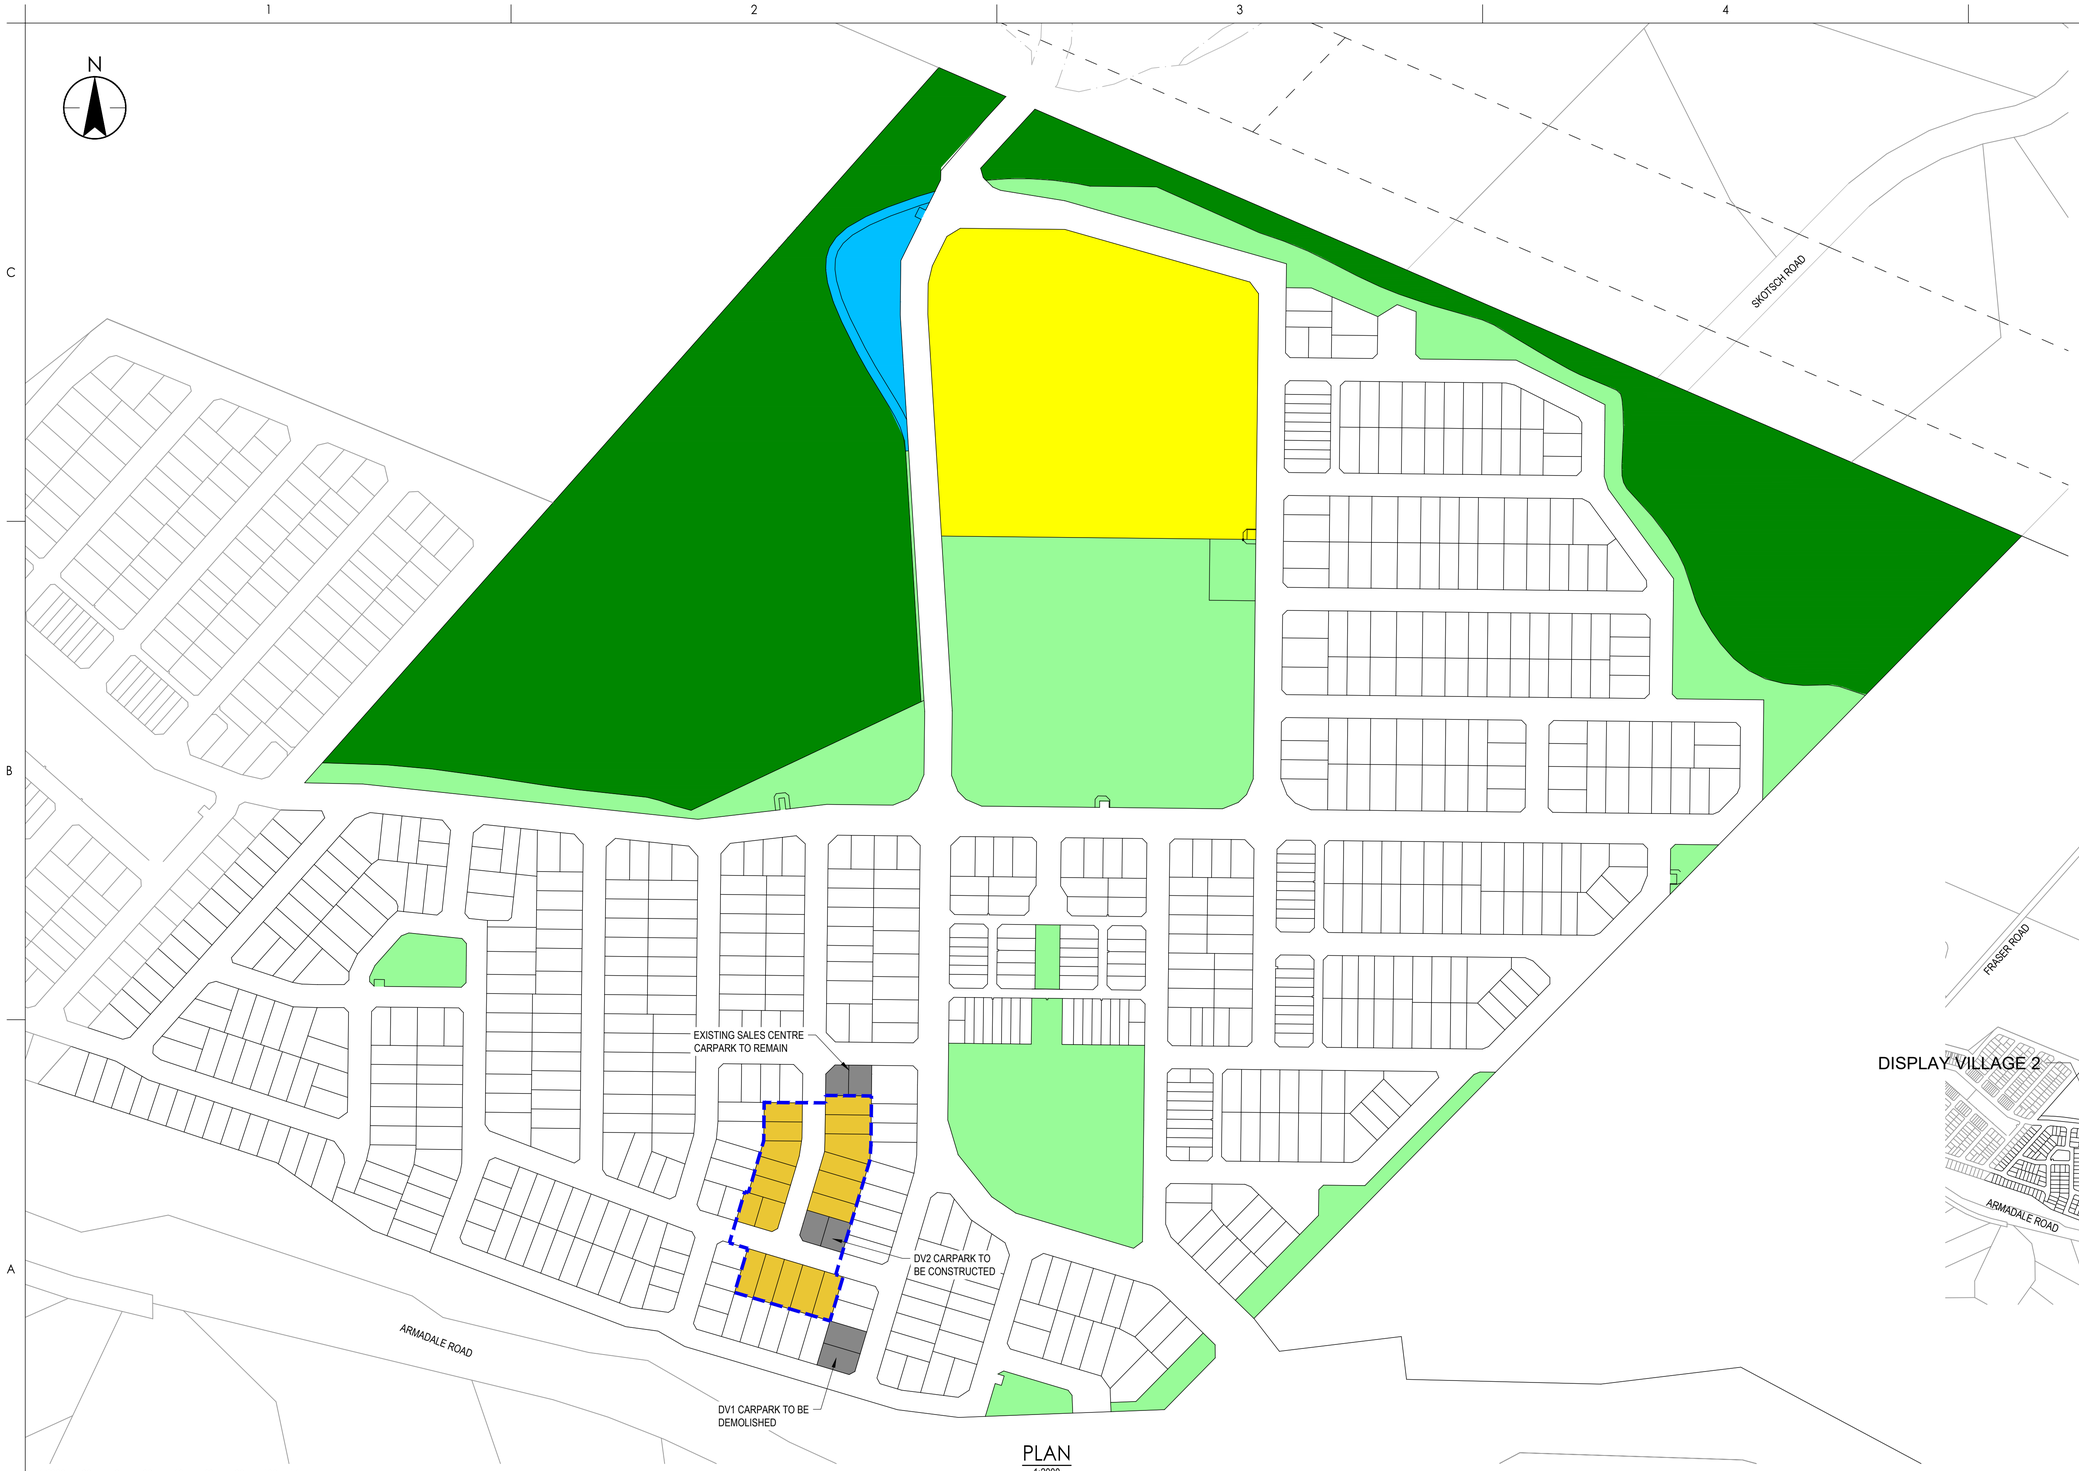


PLAN
1:2000

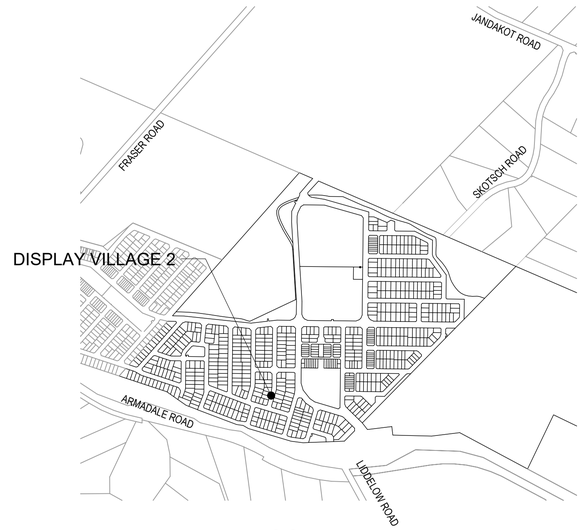


LOCALITY PLAN
1:10000

1:2000 20 0 20 40 60 80 100 A1
1:4000 A3

Notes

| Issued/Revision | By | Appd | YYYY.MM.DD |
|---|---|---|---|
| A PRELIMINARY ISSUE | KLA | SDM | 2025.05.19 |

Issue Status

**INFORMATION ONLY**

**NOT FOR CONSTRUCTION**

This document is suitable only for the purpose noted above.
Use of this document for any other purpose is not permitted.

Colour Disclaimer
This drawing has been documented in colour. This drawing is required to be printed in colour. Failure to do so may result inloss of information. Black and white printing may be used if specific black and white documents have been obtained from Stantec.

Notes

Stantec

Stantec Australia Pty. Ltd.
Ground Floor
226 Adelaide Terrace
Perth, WA 6000
Tel: +61 8 6222 7000

Copyright Reserved
The Copyrights to all designs and drawings are the property of Stantec. Reproduction or use for any purpose other than that authorised by Stantec is forbidden.
The Contractor shall verify and be responsible for all dimensions. DO NOT scale the drawing - any errors or omissions shall be reported to Stantec without delay.

Client/Project Logo

Client/Project
PERRON TREEBY PTY LTD

LAKE TREEBY

Lot 707, 505 & 502 Armadale Rd, Treeby WA 6164

| File Name: CI-040-LL-P3.DWG | DPA Dwn. | LDB Dsgn. | JF Chkd. | 2025.05.19 YYYY.MM.DD |
|---|---|---|---|---|

Title
LOT 705 & 707 ARMADALE ROAD TREEBY
DISPLAY VILLAGE 2 PLAN

| Project No. | WAPC No. | Scale |
|---|---|---|
| 301225421 | 159402 | 1:2000 |

Revision: A
Drawing No.: **CI-040-LL-P3**

Plotted: 13/02/2018 2:39:14 PM By: AYIBAD, KYBA
U:\301225421\PROJECT DOCUMENTATION\DRAWINGS\DRAWINGS & DESIGN\STAGE 1 DRAWINGS

ORIGINAL SHEET - ISO A1 COORD - PCG94 DATUM - mAHD

Document Set ID: 12333690
Version: 1, Version Date: 26/05/2025