



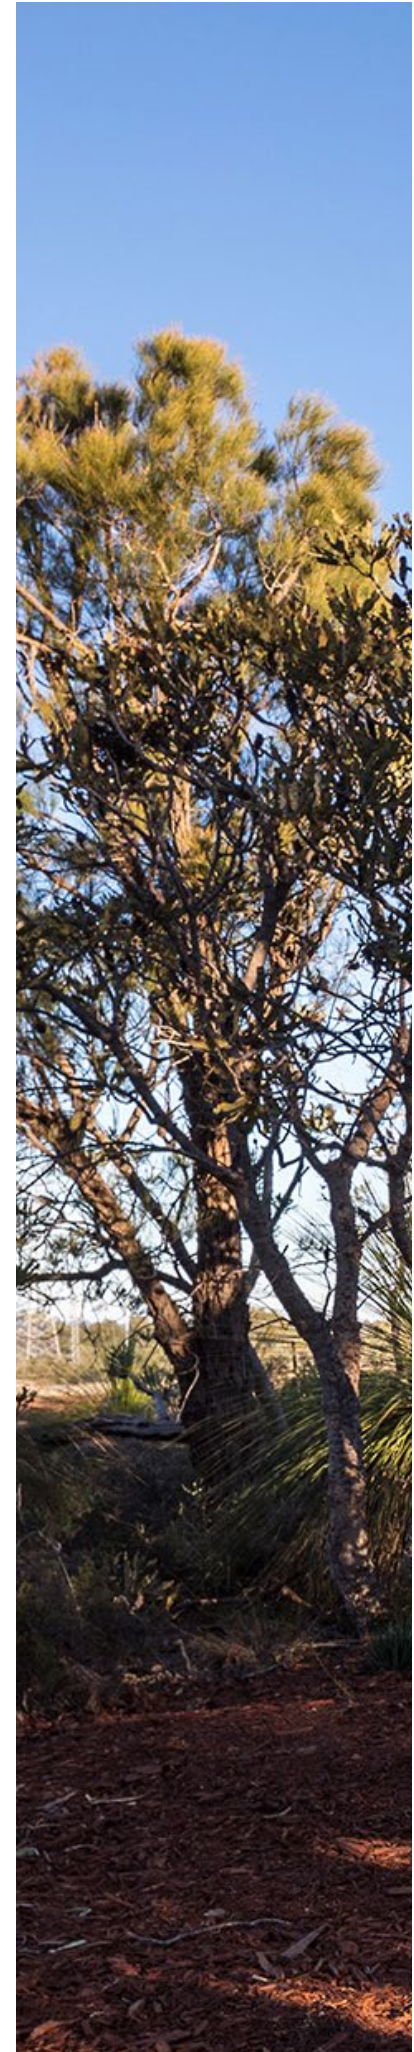

HAMMOND CORNER

HAMMOND QUARTER LSP AMENDMENT


landscape masterplan | September 2024 [D]

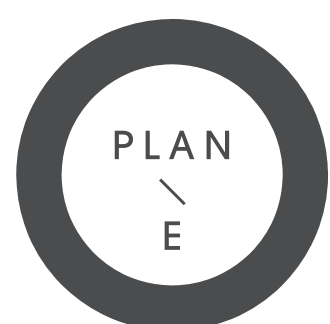

LANDSCAPE ARCHITECTS

LEVEL 1 278 RAILWAY PDE WEST LEEDERVILLE WA 6007
T: (08) 9388 9566 E: mail@plane.com.au

QUBE

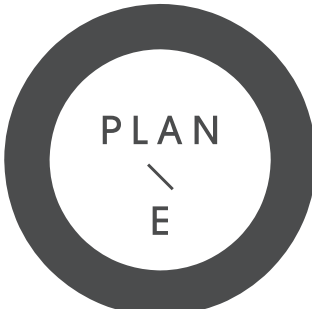

LANDSCAPE ARCHITECTS
LEVEL 1 278 RAILWAY PDE WEST LEEDERVILLE WA 6007
T: (08) 9388 9566 E: mail@plane.com.au

HAMMOND CORNER - HAMMOND QUARTER
LSP AMENDMENT
PREPARED FOR QUBE MANDOGALUP PTY LTD
SEPTEMBER 2024

M1.102
REV D
1:1250 @ A1







TERRACING



MANUFACTURED SHADE

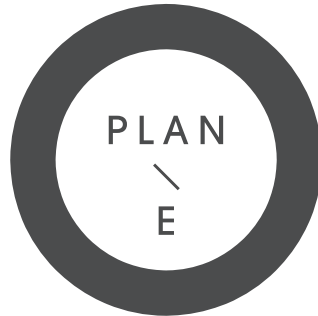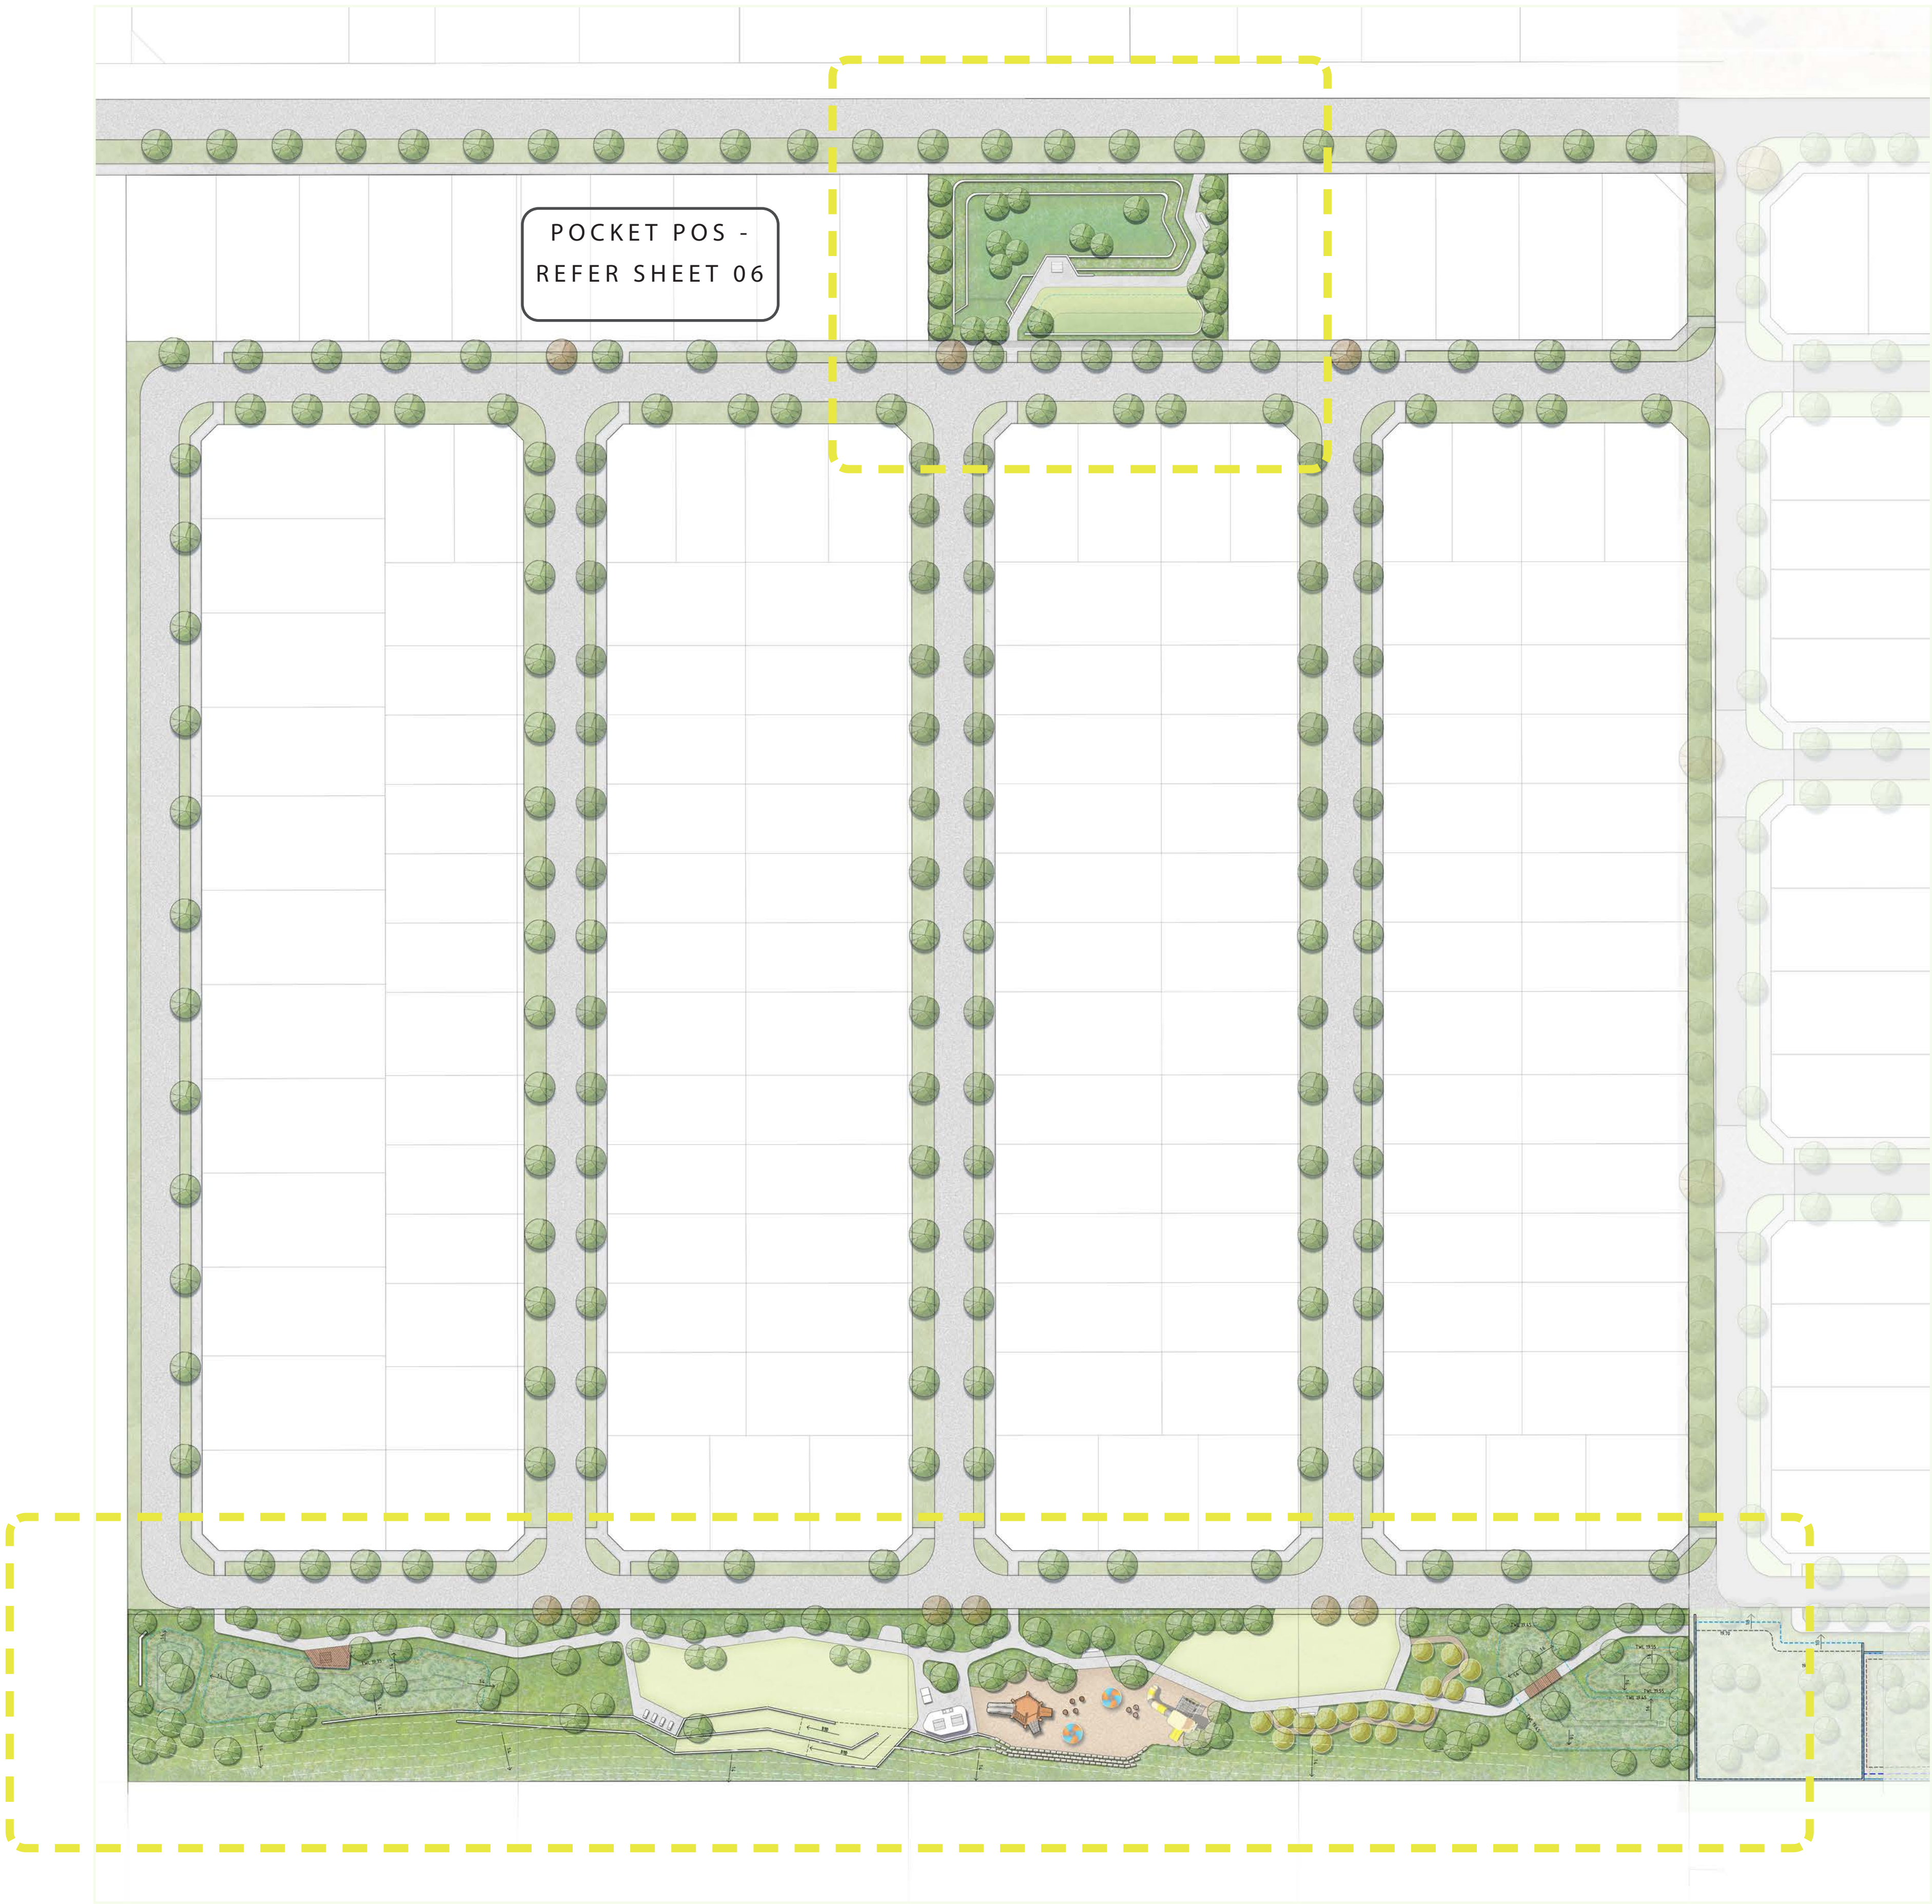

LANDSCAPE ARCHITECTS
LEVEL 1 278 RAILWAY PDE WEST LEEDERVILLE WA 6007
T: (08) 9388 9566 E: mail@plane.com.au

HAMMOND CORNER - HAMMOND QUARTER
LSP AMENDMENT
PREPARED FOR QUBE MANDOGALUP PTY LTD
SEPTEMBER 2024

M1.103
REV D
1:700 @ A1

0 7 14 28 42 70m

03

LINEAR POS
PLAN

LEGEND

- PROPOSED TREE PLANTING

01 CONCRETE FOOTPATH EXTENDS LINEAR POS WALKABLE NETWORK

02 FUTURE PATH CONNECTION WITH HAMMON SOUTH LINEAR POS

03 BRIDGE CONNECTION OVER 1:100 BASIN

04 PLANTED 1:100 ARI DETENTION BASIN

05 PLANTED 1:1 ARI BIORETENTION BASIN WITH WINTER-WET NATIVE TREES AND PLANT SPECIES.

06 LARGE TURF KICKABOUT AREA

07 SHADE STRUCTURE WITH SEATING AND BBQ

08 PLAYGROUND AREA



09 INFORMAL PATH THROUGH COMMUNITY ORCHARD

10 REFLECTIVE NODE: LOUNGE SEATING OVERLOOKING TURF AND BASIN

11 RAISED SEATING PLATFORM OVERLOOKING BASIN

12 1:4 MAX EARTHWORKS BATTER

✱ ALL-AGES FITNESS EQUIPMENT NODE

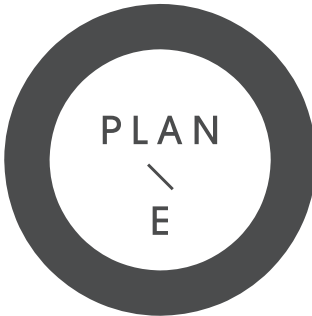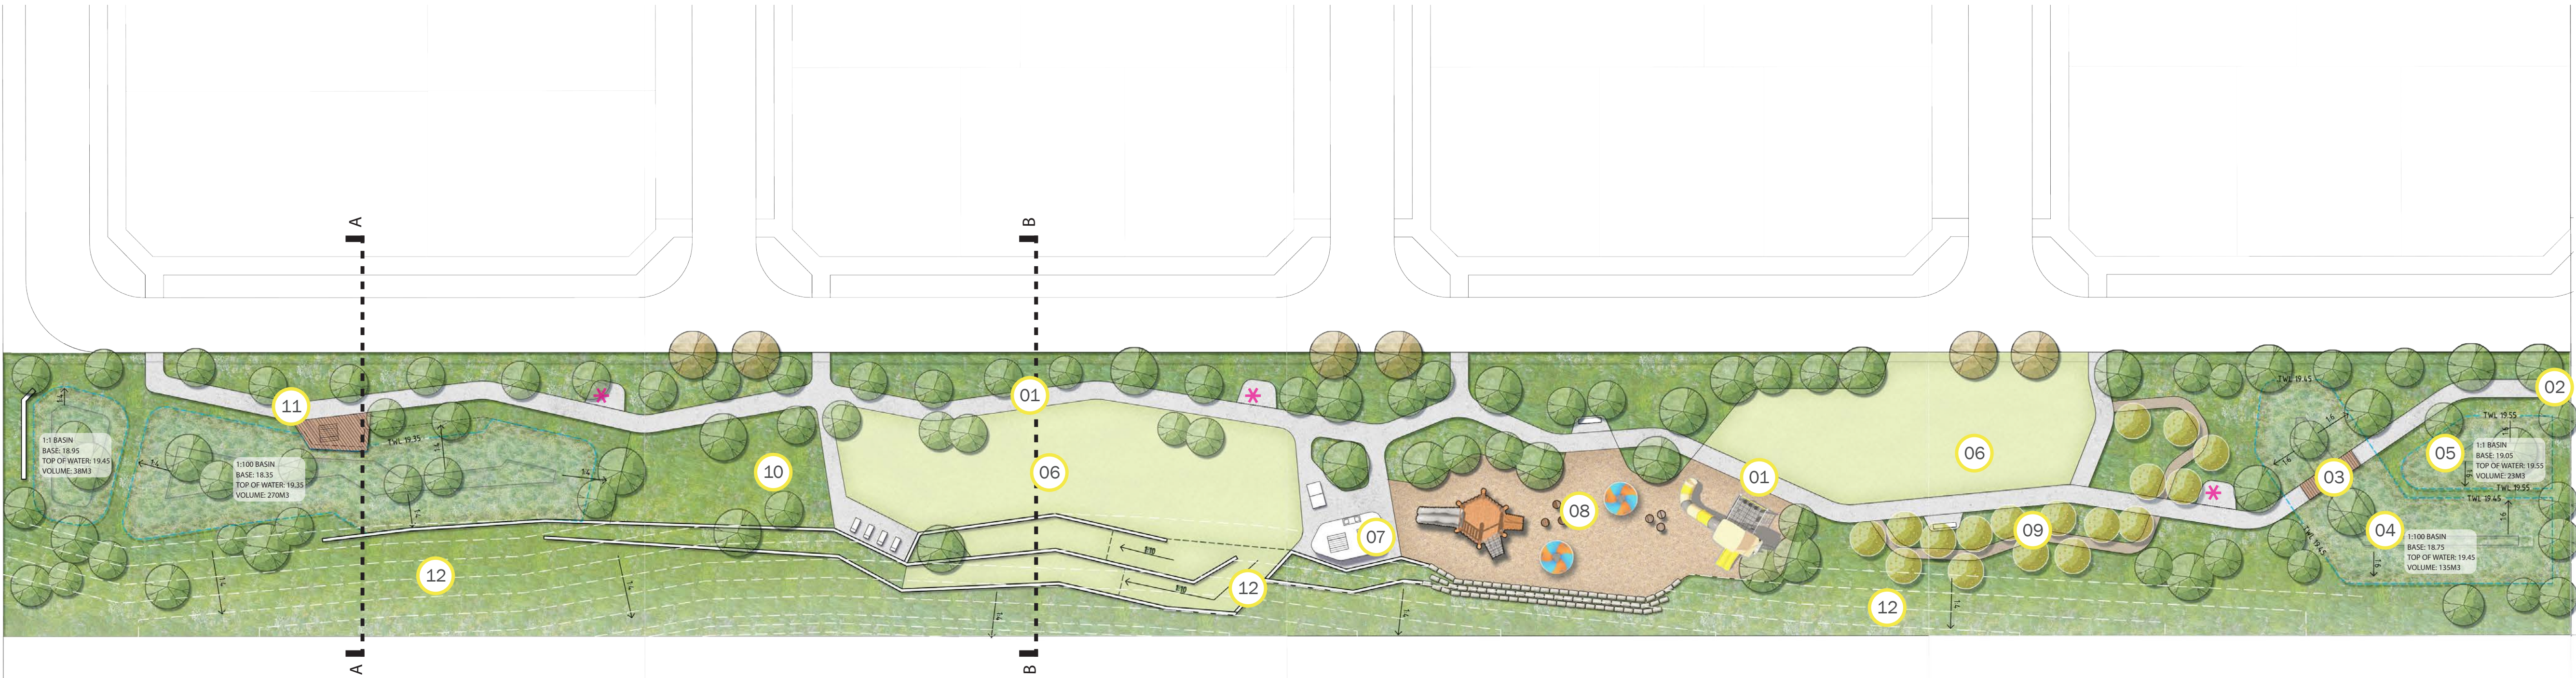


LANDSCAPE ARCHITECTS
LEVEL 1 278 RAILWAY PDE WEST LEEDERVILLE WA 6007
T: (08) 9388 9566 E: mail@plane.com.au

HAMMOND CORNER - HAMMOND QUARTER
LSP AMENDMENT
PREPARED FOR QUBE MANDOGALUP PTY LTD
SEPTEMBER 2024

M1.104
REV D
1:400 @ A1



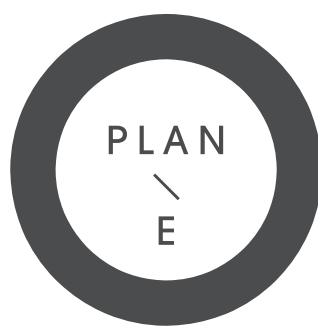


LANDSCAPE ARCHITECTS
LEVEL 1 278 RAILWAY PDE WEST LEEDERVILLE WA 6007
T: (08) 9388 9566 E: mail@plane.com.au

HAMMOND CORNER - HAMMOND QUARTER
LSP AMENDMENT
PREPARED FOR QUBE MANDOGALUP PTY LTD
SEPTEMBER 2024



M1.105
REV D
1:100 @ A1



SECTION A - A

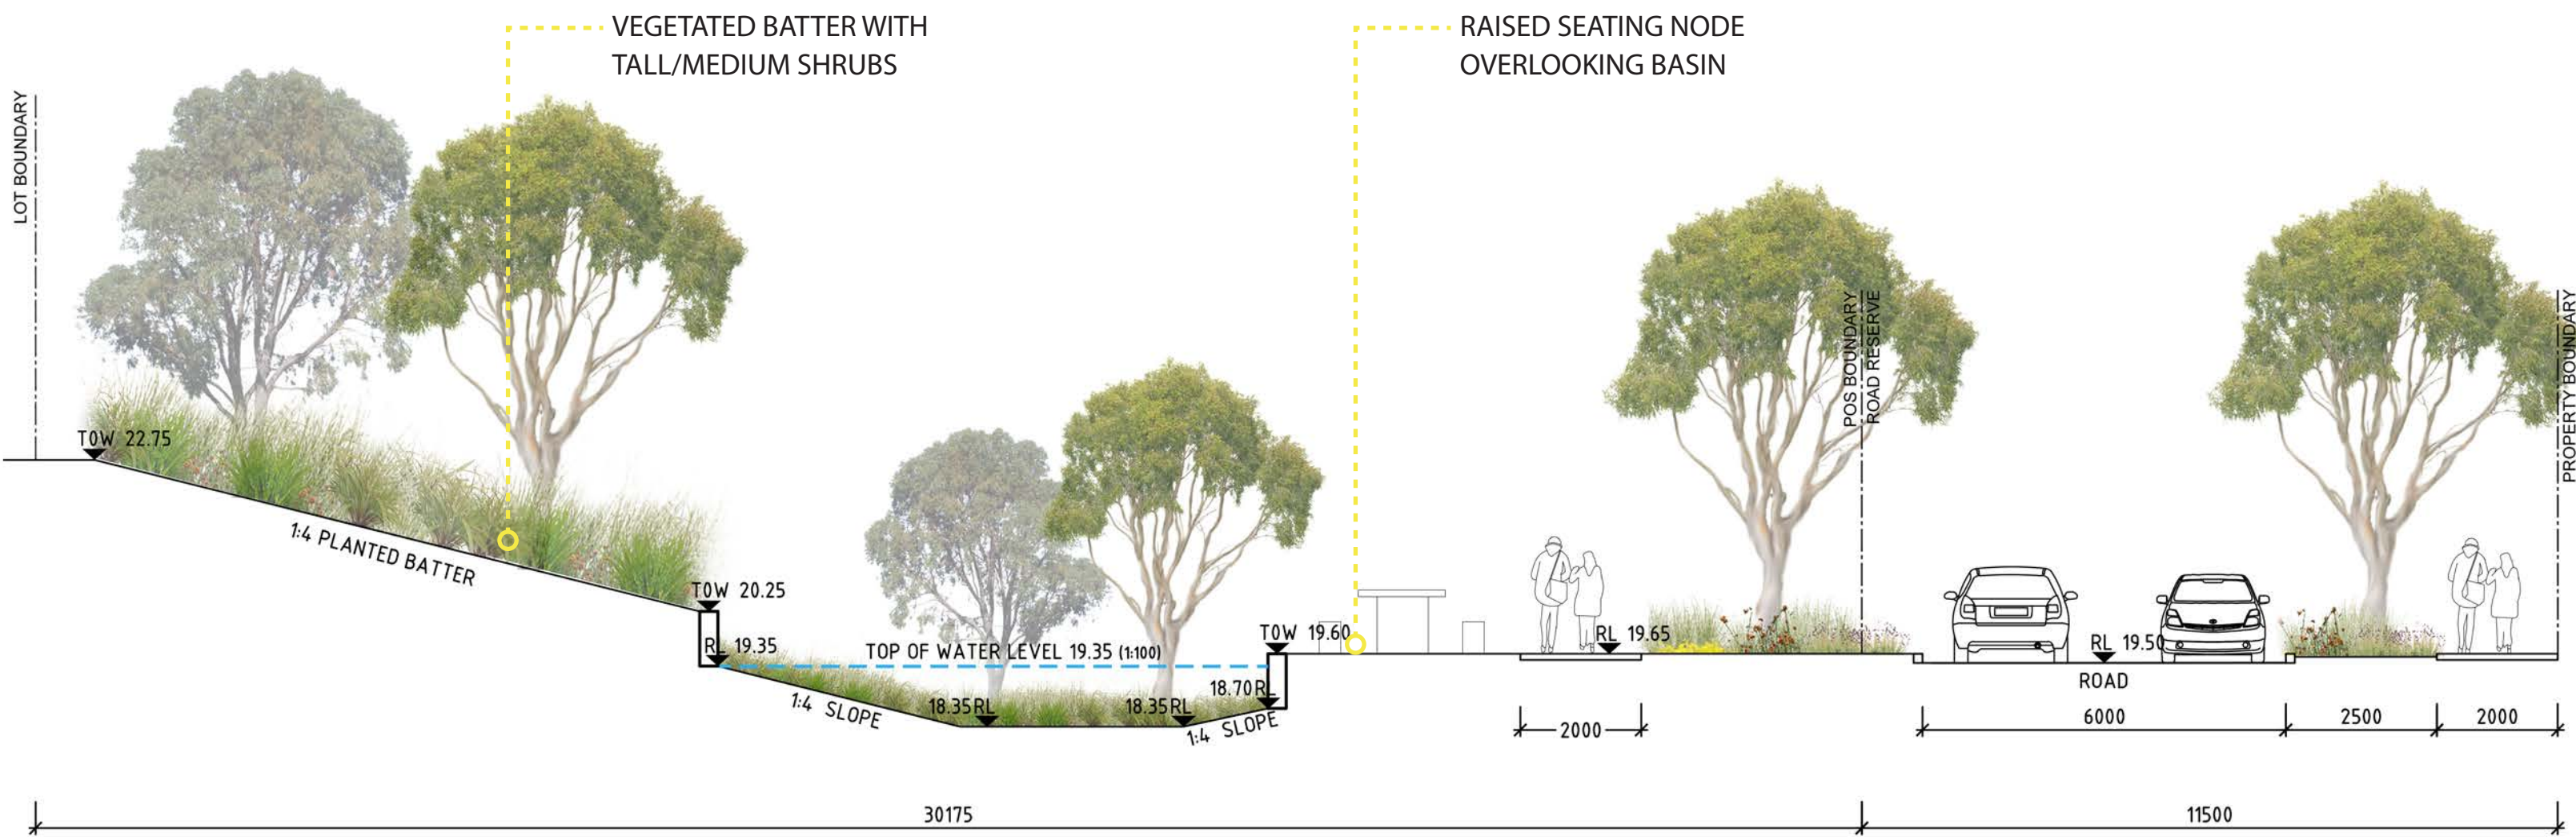

SECTION B - B

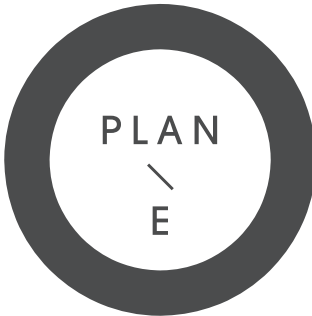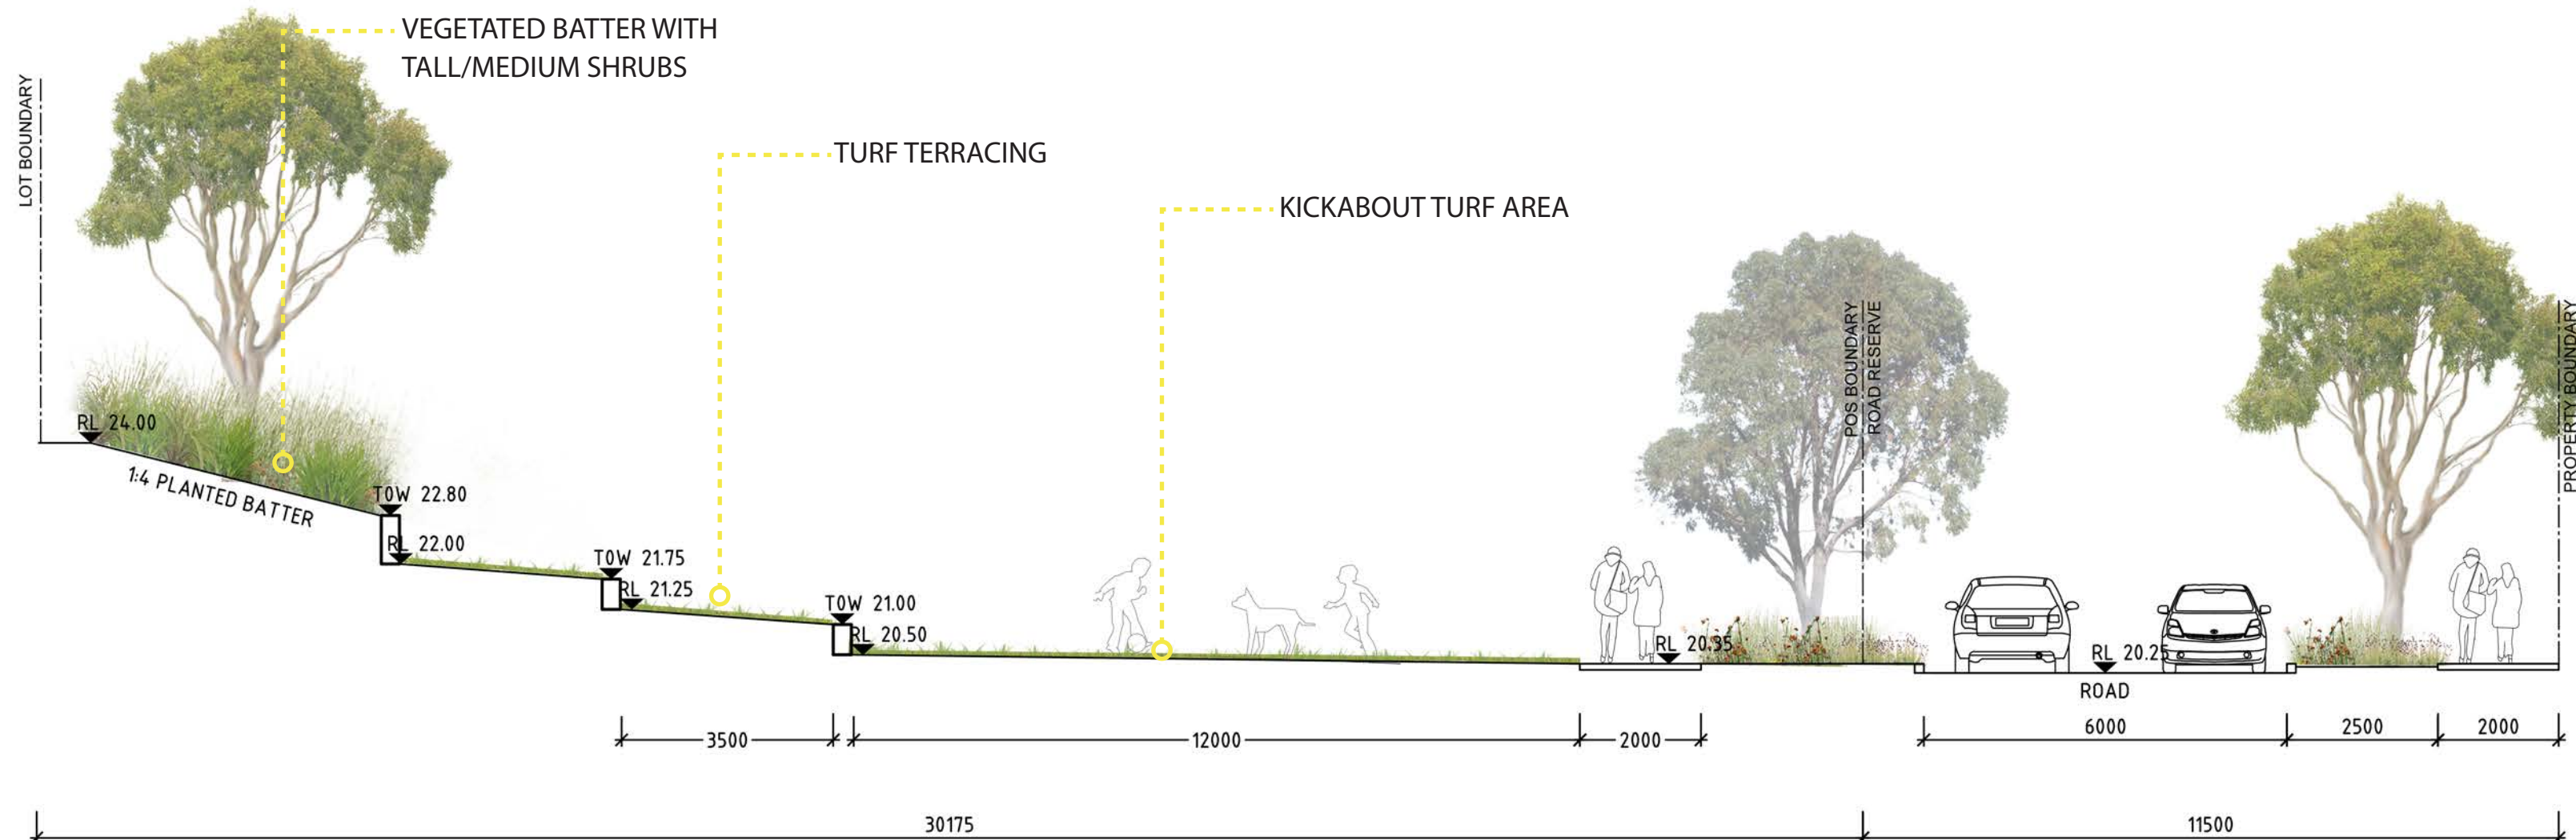

LANDSCAPE ARCHITECTS

LEVEL 1 278 RAILWAY PDE WEST LEEDERVILLE WA 6007
T: (08) 9388 9566 E: mail@plane.com.au

HAMMOND CORNER - HAMMOND QUARTER
LSP AMENDMENT
PREPARED FOR QUBE MANDOGALUP PTY LTD
SEPTEMBER 2024


M1.106

REV D
1:100 @ A1



LEGEND

- PROPOSED TREE PLANTING.
- 01 CONCRETE FOOTPATH CONNECTS TO WATTLEUP ROAD
- 02 PLANTED 1:1-1:100 BASIN
- 03 TURF 1:100 OVERFLOW BASIN
- 04 RAISED SEATING PLATFORM OVERLOOKING BASIN
- 05 SEATING NODE
- 06 SCREENING TREES AND PLANTING ALONG LOT BOUNDARY

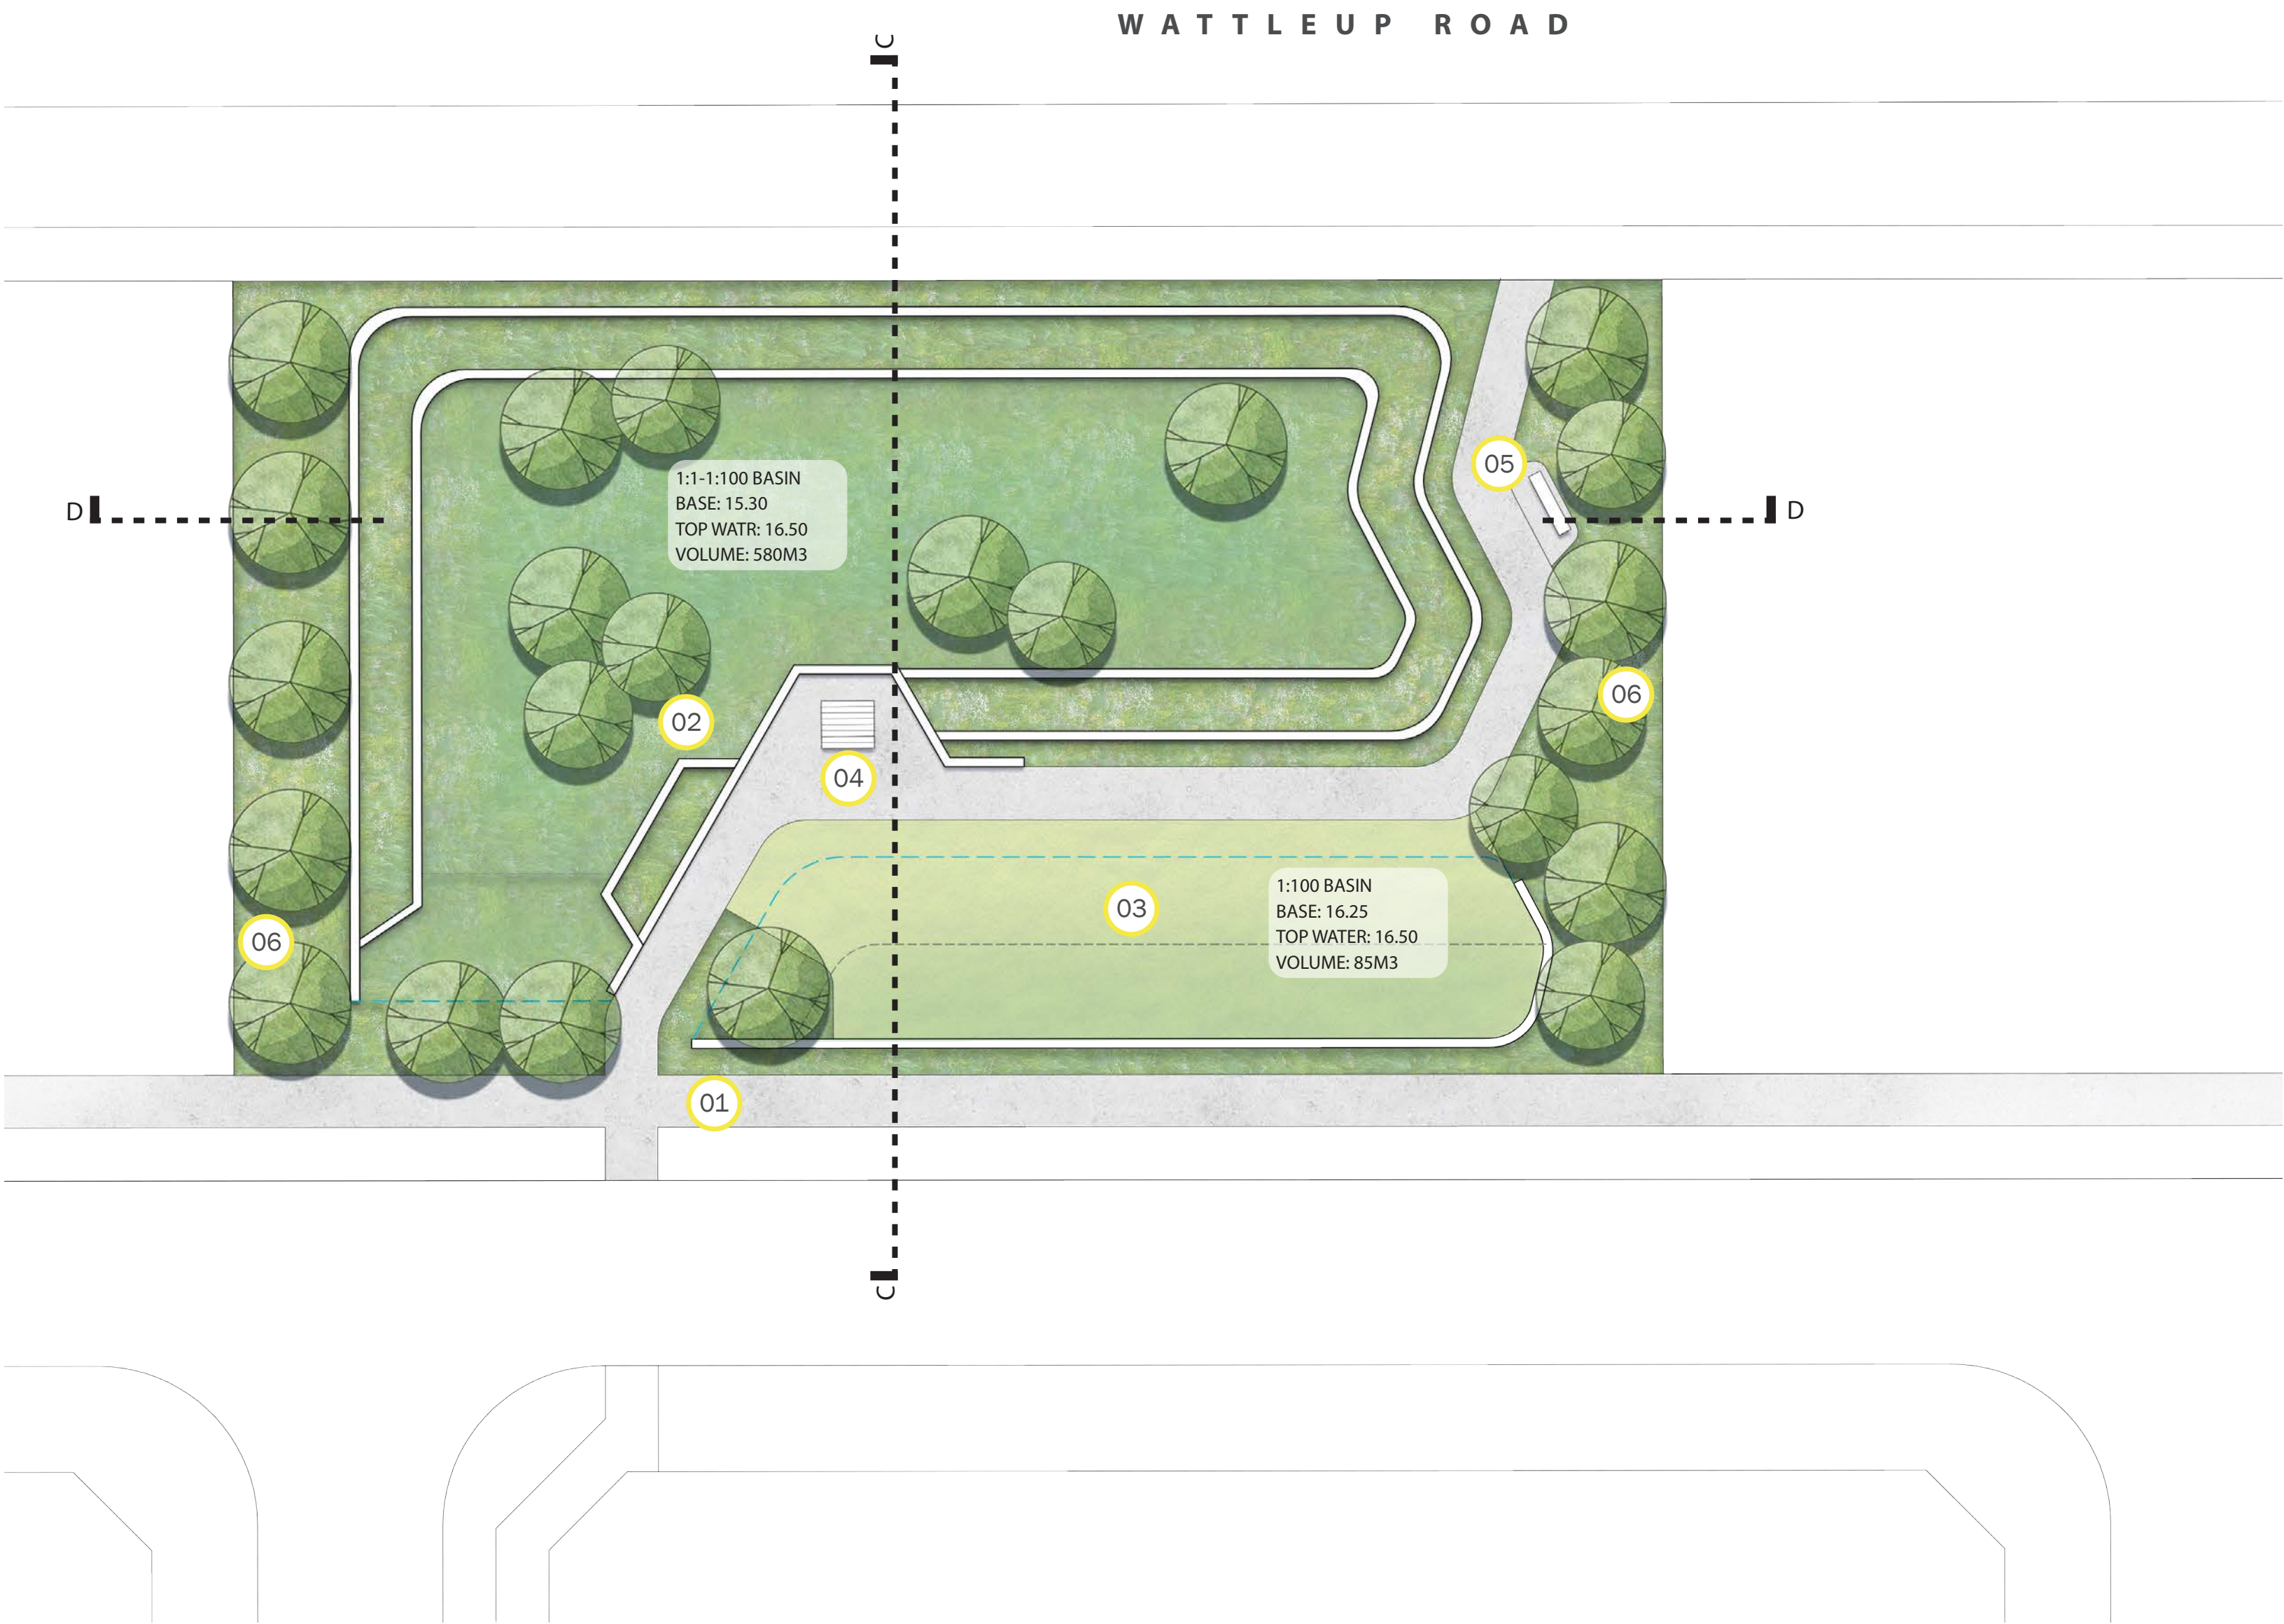



EXPOSED CONCRETE



EXPOSED CONCRETE



ROCK SALT CONCRETE



COMPOSITE DECKING



LIMESTONE RETAINING WALLS



POWDER COATING



RAMMED EARTH WALL



LIMESTONE BOULDERS RETAINING



FEATURE BRICK

BANKSIA WOODLAND



SMALL TREES



LARGE TREES



GROUNDCOVERS



ACACIA SALIGNA GREEN CARPET



CONOSTYLIS CANDICANS



CALOTHAMNUS QUADRIFIDUS PROSTRATE



DAMPIERA LINEARIS



KENNEDIA PROSTRATA



MYOPORUM PARVIFOLIUM FINE LEAF

SHRUBS LOW



ANIGOZANTHOS HUMILIS



BANKSIA NIVEA PROSTRATE



CALOTHAMNUS CLEAN AND GREEN



CONOSTYLIS ACULEATA



DIANELLA REVOLUTA



PATTERSONIA OCCIDENTALIS

SHRUBS



ANIGOZANTHOS MANGLESSII



HAKEA PROSTRATA



HIBBERTIA HYPERICOIDES



MELALEUCA HUEGELII



SCAEVOLA CRASSIFOLIA



VERTICORDIA DENSIFLORA