
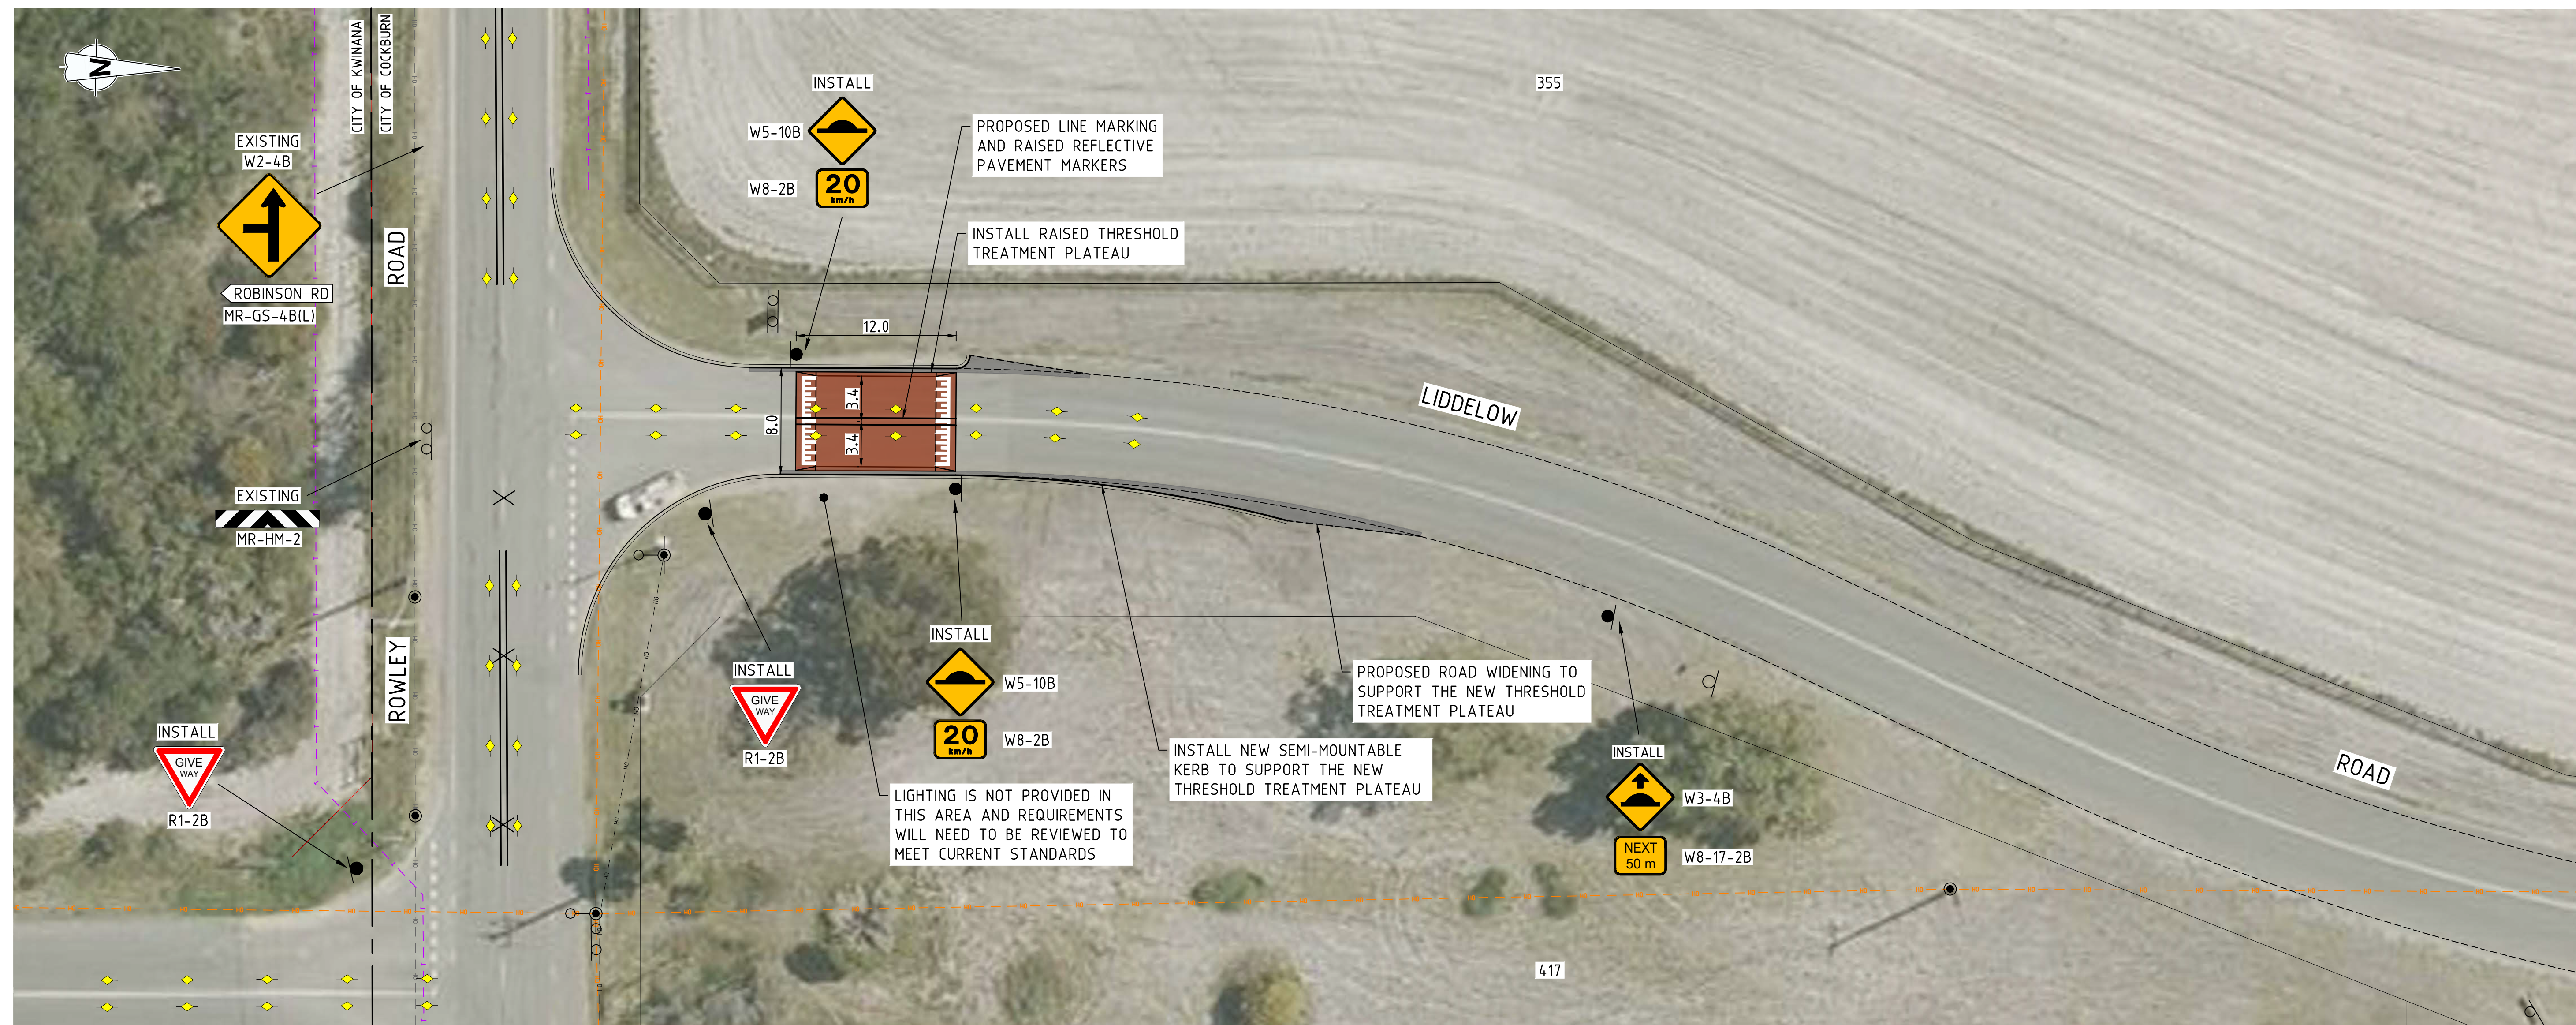


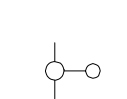

PLAN  
SCALE 1:250

LEGEND:

|                                                                                     |                             |
|-------------------------------------------------------------------------------------|-----------------------------|
|  | PROPOSED RED ASPHALT        |
|  | PROPOSED PAVEMENT WIDENING  |
|  | PROPOSED CONCRETE INFILL    |
|  | PROPOSED KERBING            |
|  | PROPOSED EDGE OF SEAL       |
|  | EXISTING EDGE OF SEAL       |
|  | EXISTING DRAINAGE STRUCTURE |
|  | PROPOSED SIGN               |
|  | EXISTING SIGN               |
|  | EXISTING POWER/LIGHT POLE   |
|  | EXISTING POWER POLE         |
|  | EXISTING STAY POLE          |
|  | EXISTING TREE               |

### EXISTING SERVICES LEGEND

|                                                                                     |                                |
|-------------------------------------------------------------------------------------|--------------------------------|
|  | WATER CORPORATION PIPE         |
|  | CITY OF COCKBURN DRAINAGE PIPE |
|  | ATCO GAS MAIN                  |
|  | TELSTRA CABLE                  |
|  | SEWER                          |
|  | WESTERN POWER OVERHEAD CABLE   |
|  | EXISTING POWER POLE WITH LIGHT |
|  | EXISTING LIGHT POLE            |
|  | EXISTING POWER POLE            |

SIGNS LEGEND:

|                                                                                       |                           |
|---------------------------------------------------------------------------------------|---------------------------|
|  | PROPOSED SINGLE POST SIGN |
|  | EXISTING SINGLE POST SIGN |
|  | EXISTING DOUBLE POST SIGN |
|  | EXISTING FINGERBOARD SIGN |

## NOTES

1. CADASTRAL PROVIDED BY CITY OF COCKBURN.
2. ALL DIMENSIONS ARE IN METERS UNLESS OTHERWISE NOTED.
3. CONCEPT IS BASED ON AERIAL IMAGERY FROM METROMAPS DATED OCT' 23
4. THE LOCATION OF THE THRESHOLD TREATMENT WILL NEED TO BE ASSESSED  
IN FURTHER STAGES TO CHECK FOR DESIGN CRITERIA BASED AROUND  
VERTICAL SIGHT DISTANCE AND DRAINAGE REQUIREMENTS.
5. LIGHTING AT THE LOCATION OF THE THRESHOLD TREATMENTS WILL REQUIRE  
ASSESSMENT AND POSSIBLE UPGRADE OF LUMINAIRES.
6. SERVICES LOCATIONS ARE INDICATIVE ONLY AND SHOULD BE CONFIRMED ON  
SITE PRIOR TO ANY WORK.
7. ALL SIGNAGE IS TO BE REINSTATED TO MATCH EXISTING LOCATIONS UNLESS  
OTHERWISE NOTED.

**NOT FOR CONSTRUCTION**



|     |                   |       |          |         |   |   |          |    |          |                       |           |          |
|-----|-------------------|-------|----------|---------|---|---|----------|----|----------|-----------------------|-----------|----------|
|     |                   |       |          |         |  <div>CITY OF COCKBURN<br/>9 COLEVILLE CRESCENT, SPEARWOOD WA 6163<br/>PHONE: (08) 9411 3444 FAX: (08) 9347 3333</div> | TITLE<br><b>BANJUP THRESHOLD TREATMENTS</b><br><b>LIDDELOW ROAD</b><br><b>LOCATION 4 – CONCEPT</b> | DESIGNED | SM | APPROVED | SCALE 1:250           | JOB No.   | 3006466  |
| A   | ISSUED FOR REVIEW | SM    | 14.11.23 | SM      |   |   | DRAWN    | SM |          | DWG No.               | SHEET No. | REV      |
| REV | DESCRIPTION       | DRAWN | DATE     | CHECKED |   |   | CHECKED  |    |          | <b>3006466-588-04</b> |           | <b>A</b> |