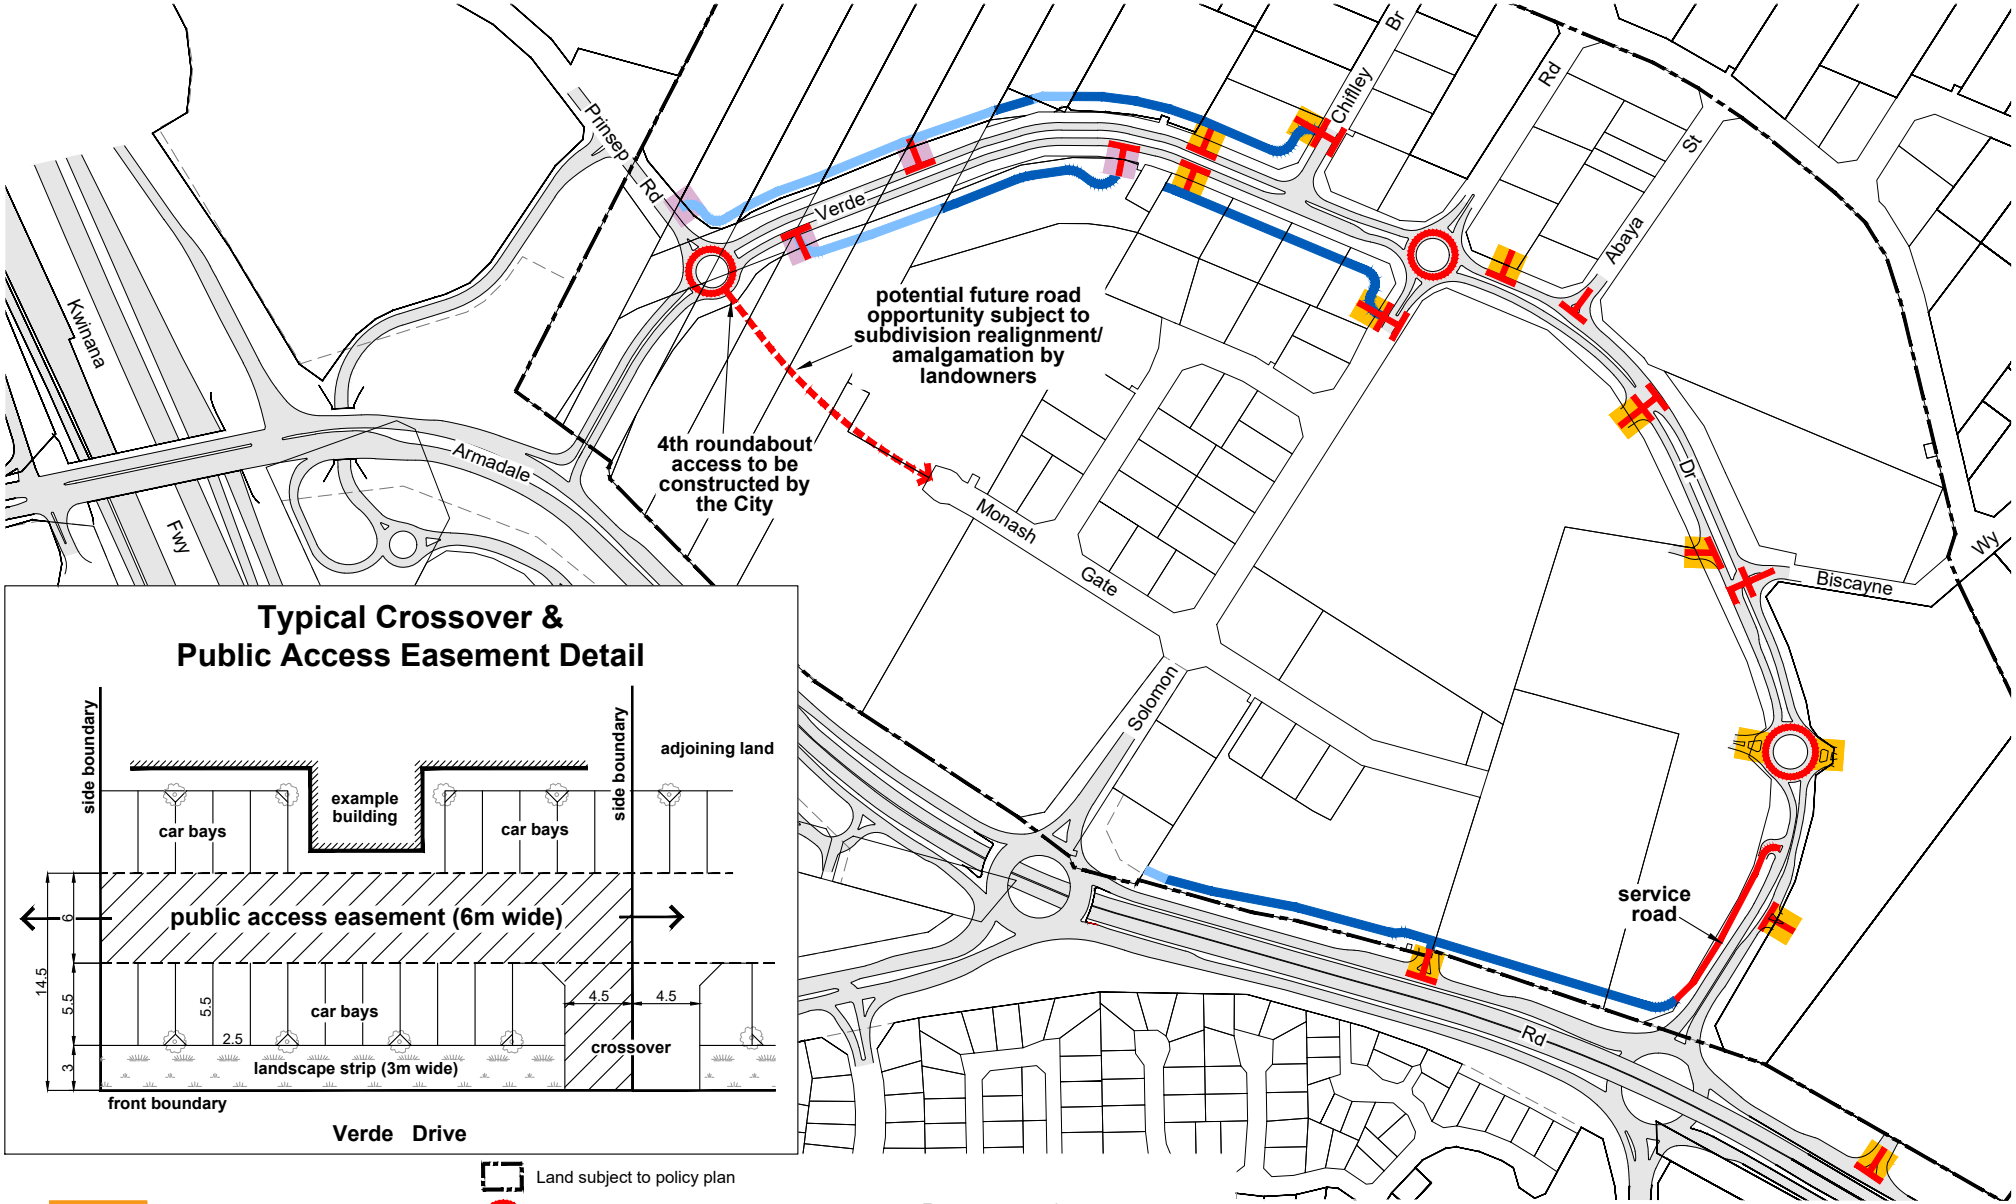


Verde Drive
Vehicle Access Plan
September 2026

Appendix 2

Document Set ID: 12781045
Version: 2, Version Date: 13/11/2026