


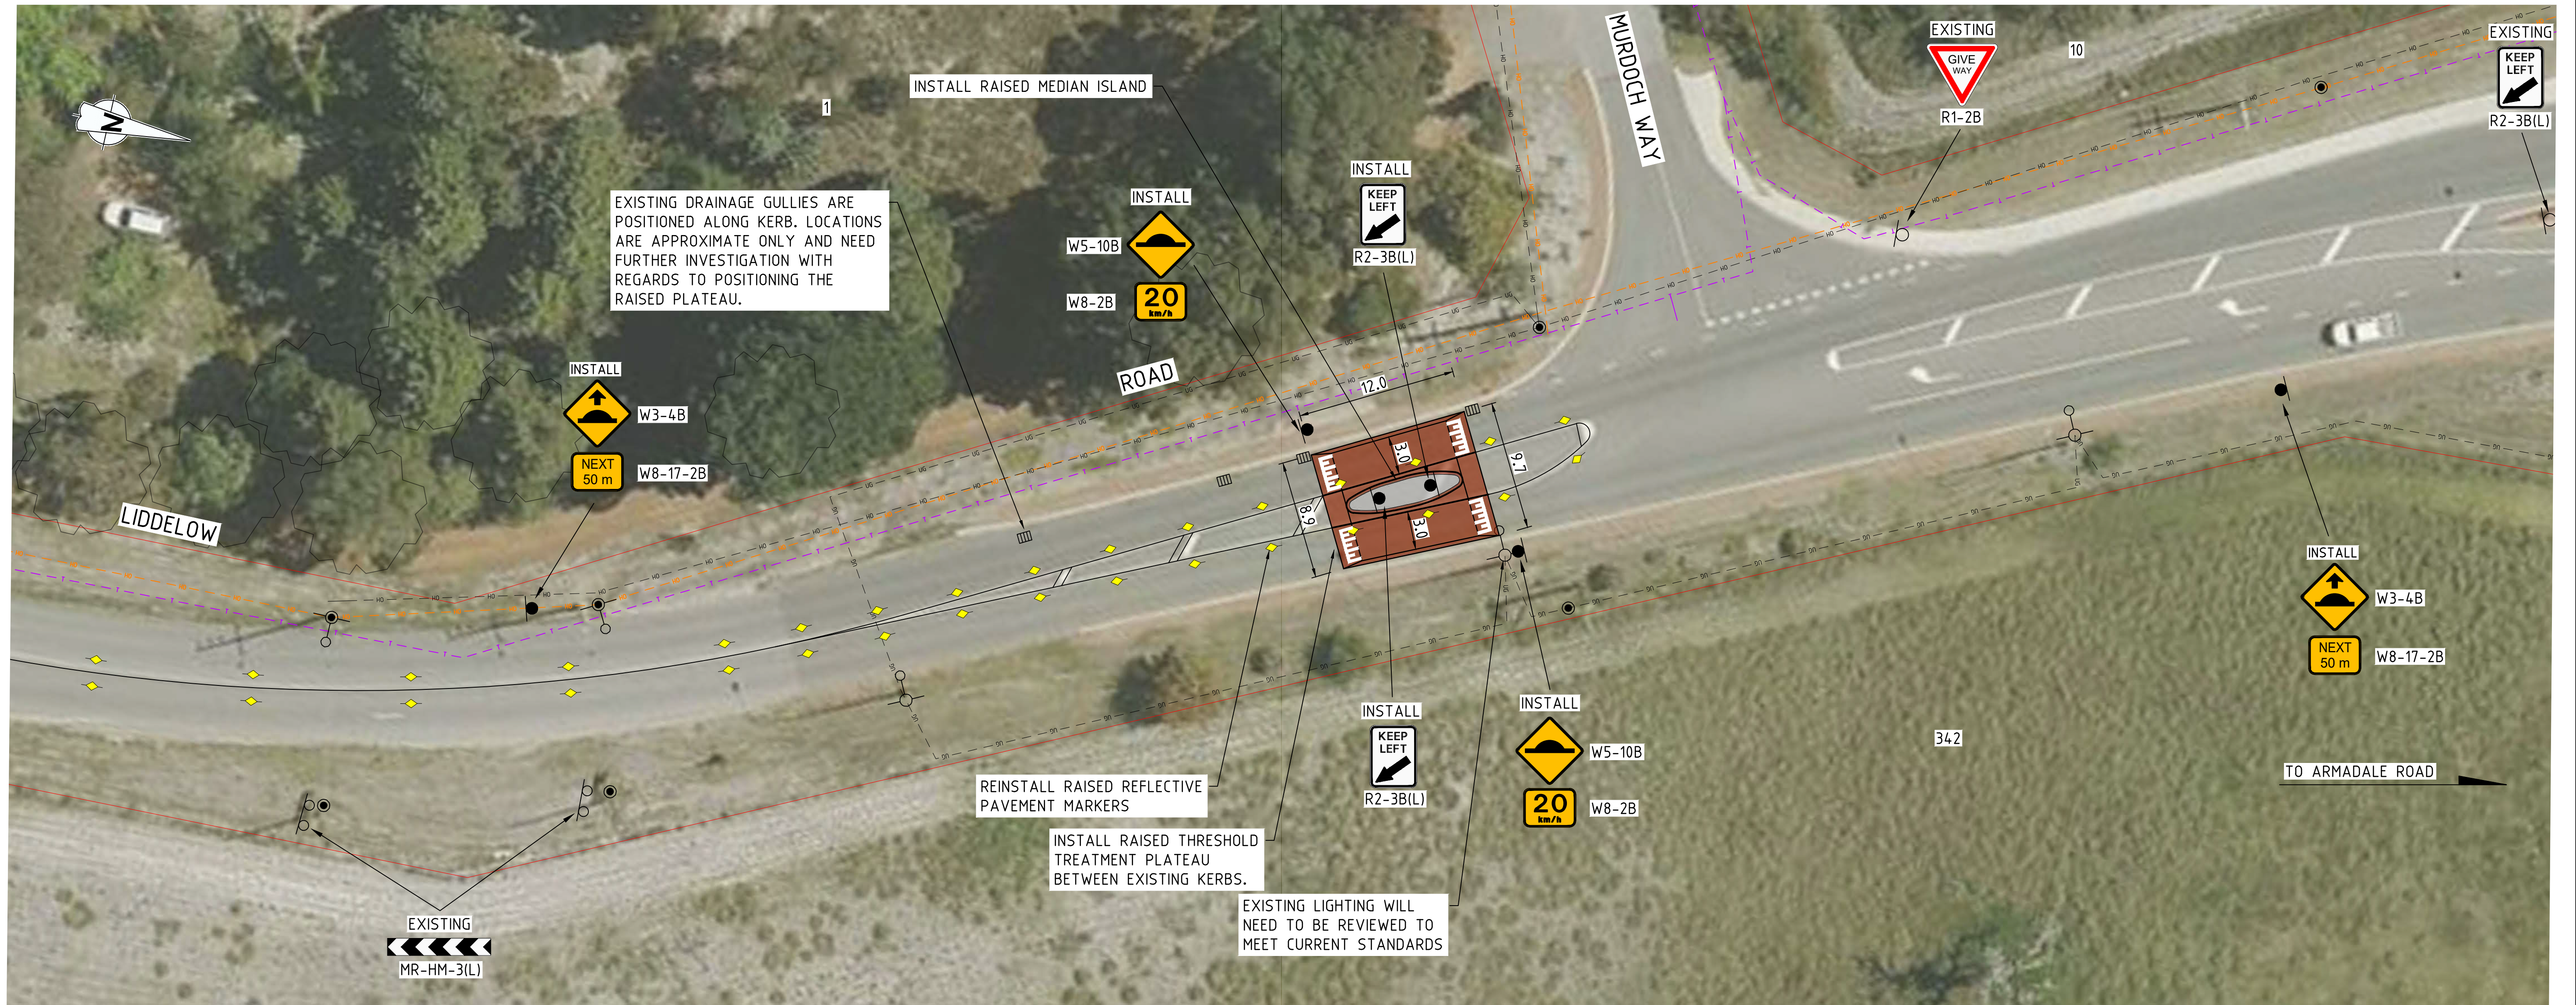

PLAN
SCALE 1:250

LEGEND:

- PROPOSED RED ASPHALT
- PROPOSED PAVEMENT WIDENING
- PROPOSED CONCRETE INFILL
- PROPOSED KERBING
- PROPOSED EDGE OF SEAL
- EXISTING EDGE OF SEAL
- EXISTING DRAINAGE STRUCTURE
- PROPOSED SIGN
- EXISTING SIGN
- EXISTING POWER/LIGHT POLE
- EXISTING POWER POLE
- EXISTING STAY POLE
- EXISTING TREE

EXISTING SERVICES LEGEND

- WATER CORPORATION PIPE
- CITY OF COCKBURN DRAINAGE PIPE
- ATCO GAS MAIN
- TELSTRA CABLE
- SEWER
- WESTERN POWER OVERHEAD CABLE
- EXISTING POWER POLE WITH LIGHT
- EXISTING LIGHT POLE
- EXISTING POWER POLE

SIGNS LEGEND:

- PROPOSED SINGLE POST SIGN
- EXISTING SINGLE POST SIGN
- EXISTING DOUBLE POST SIGN
- EXISTING FINGERBOARD SIGN

NOTES

- CADASTRAL PROVIDED BY CITY OF COCKBURN.
- ALL DIMENSIONS ARE IN METERS UNLESS OTHERWISE NOTED.
- CONCEPT IS BASED ON AERIAL IMAGERY FROM METROMAPS DATED OCT' 23.
- THE LOCATION OF THE THRESHOLD TREATMENT WILL NEED TO BE ASSESSED IN FURTHER STAGES TO CHECK FOR DESIGN CRITERIA BASED AROUND VERTICAL SIGHT DISTANCE AND DRAINAGE REQUIREMENTS.
- LIGHTING AT THE LOCATION OF THE THRESHOLD TREATMENTS WILL REQUIRE ASSESSMENT AND POSSIBLE UPGRADE OF LUMINAIRES.
- SERVICES LOCATIONS ARE INDICATIVE ONLY AND SHOULD BE CONFIRMED ON SITE PRIOR TO ANY WORK.
- ALL SIGNAGE IS TO BE REINSTATED TO MATCH EXISTING LOCATIONS UNLESS OTHERWISE NOTED.

NOT FOR CONSTRUCTION



					 CITY OF COCKBURN 9 COLEVILLE CRESCENT, SPEARWOOD WA 6163 PHONE: (08) 9411 3444 FAX: (08) 9347 3333	TITLE BANJUP THRESHOLD TREATMENTS LIDDELOW ROAD AT MURDOCH ROAD LOCATION 1 – CONCEPT	DESIGNED SM	APPROVED	SCALE 1:250	JOB No.	3006466
A	ISSUED FOR REVIEW	SM	13.11.23	SM			DRAWN SM		DWG No.	SHEET No.	REV
REV	DESCRIPTION	DRAWN	DATE	CHECKED			CHECKED		3006436-588-01	A	