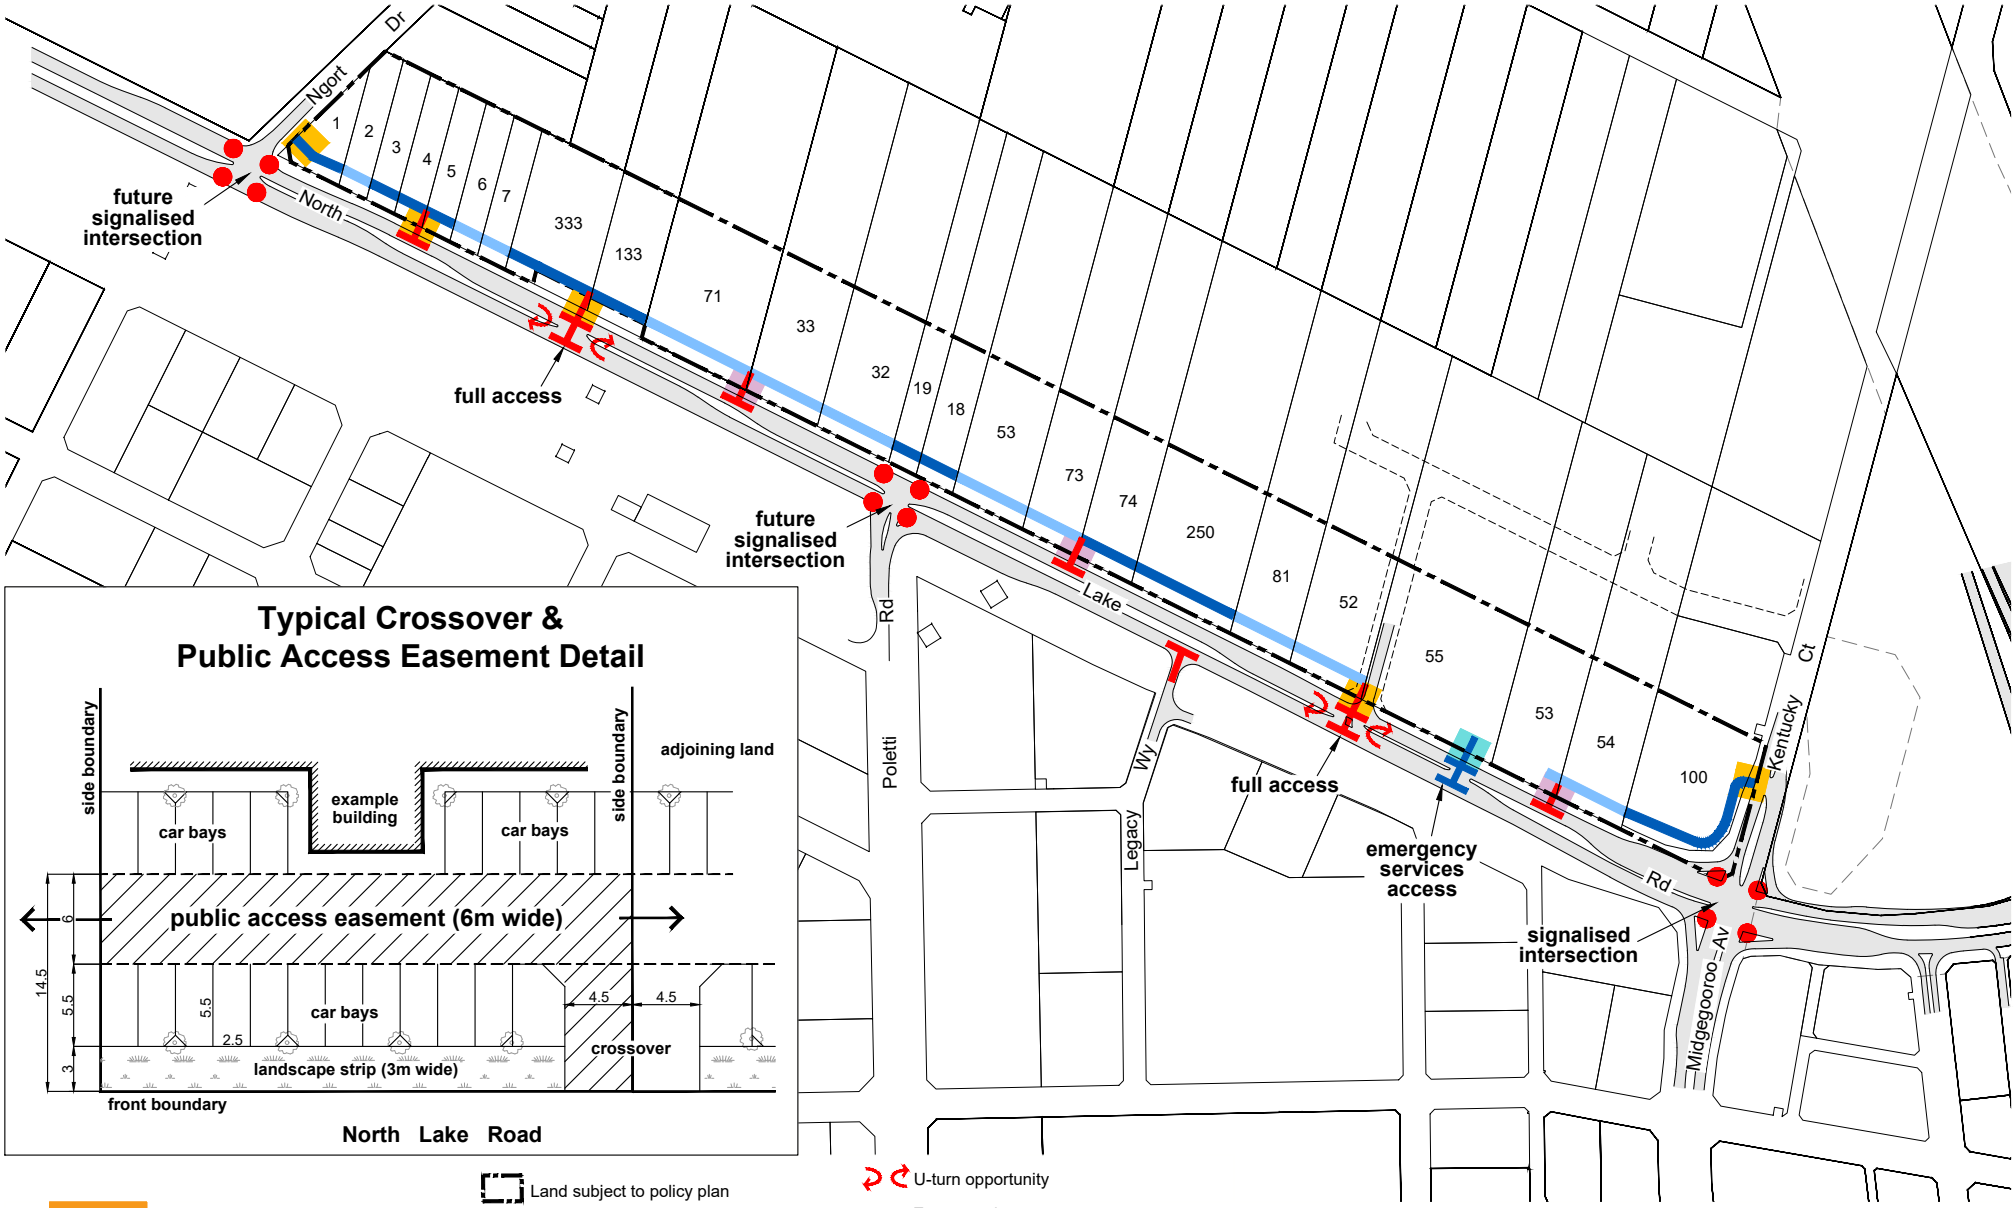


Typical Crossover & Public Access Easement Detail

North Lake Road

Land subject to policy plan
Signalised intersection
Left in / left out (no median break)
Full access T-junction (with median break)
Emergency vehicle access.
U-turn opportunity
Easement in gross
Future easement in gross
Crossover
Indicative crossover location
Crossover for emergency vehicle access

City of Cockburn
wetlands to waves

GNA
Sep 2026
0 100m
Scale

North Lake Road Vehicle Access Plan

September 2026

Appendix 1

Document Set ID: 12781049
Version: 2, Version Date: 13/11/2026