




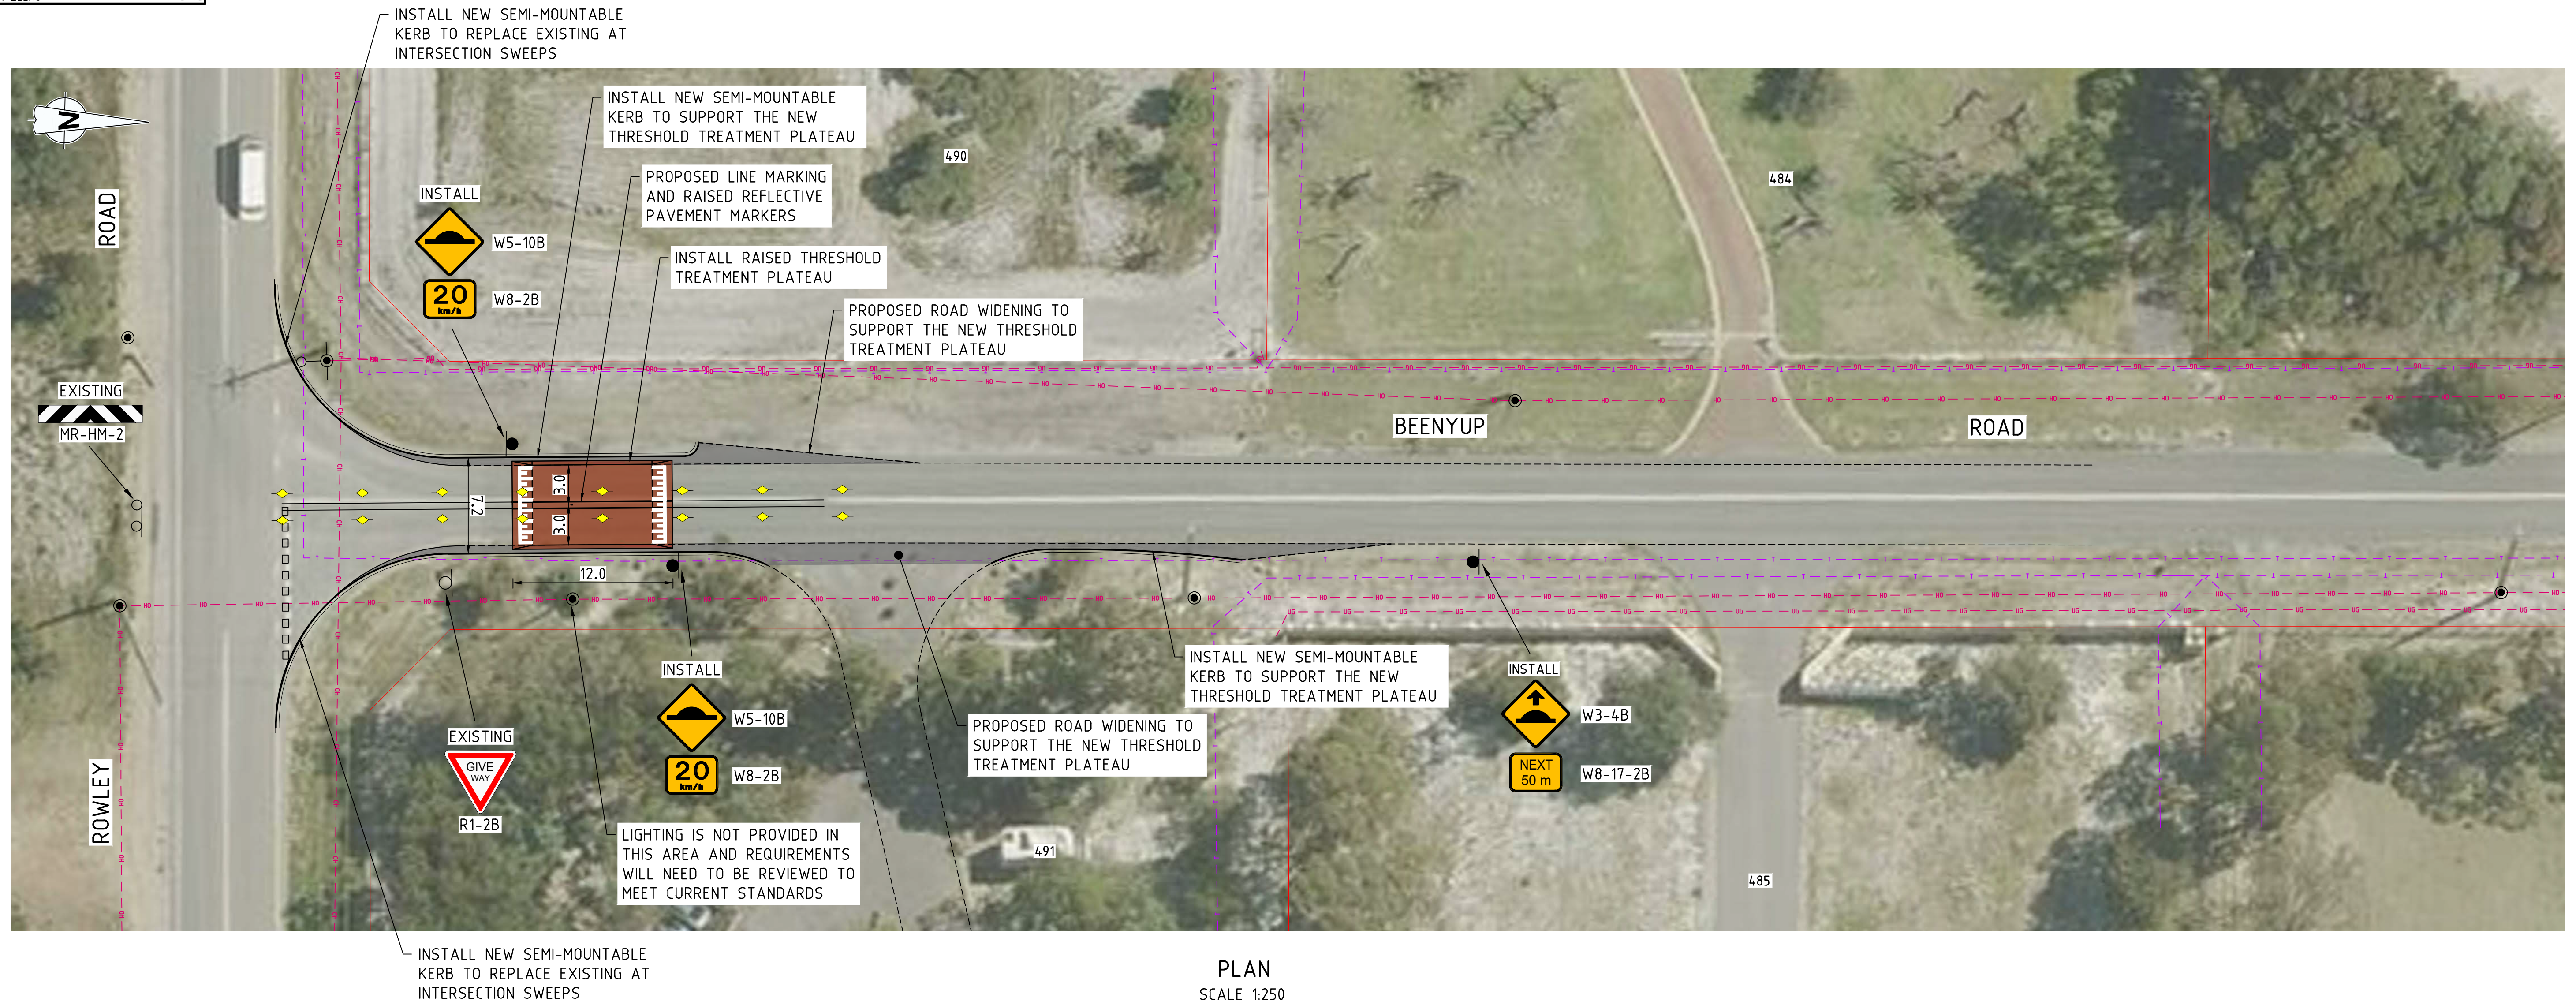


LEGEND:

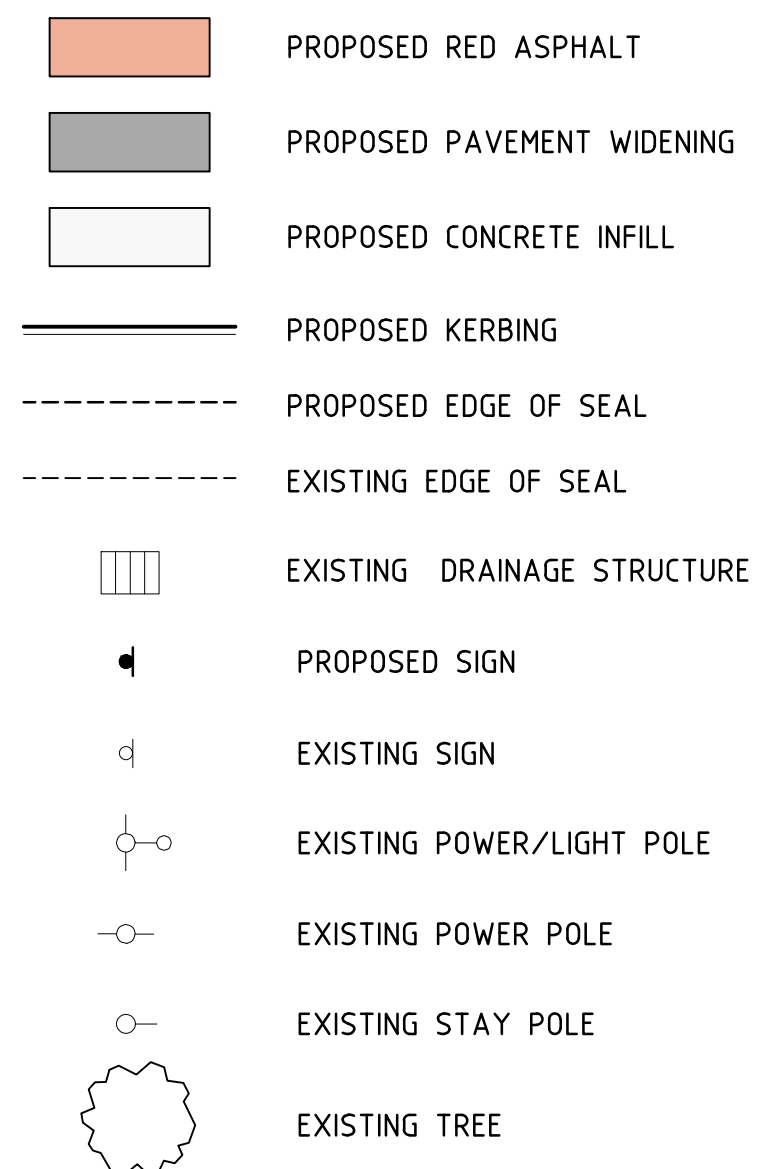

EXISTING SERVICES LEGEND

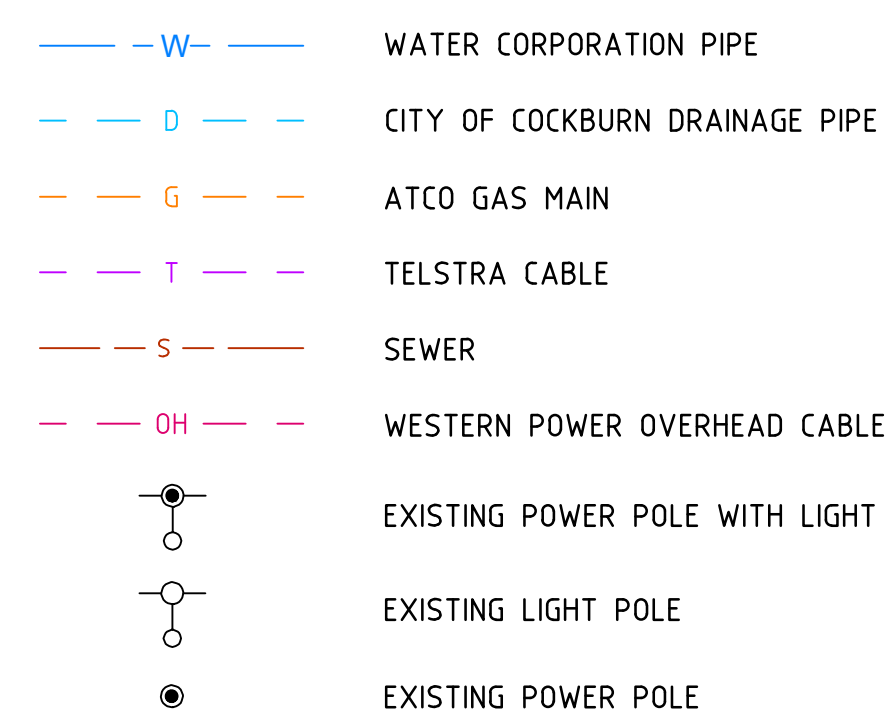

SIGNS LEGEND:

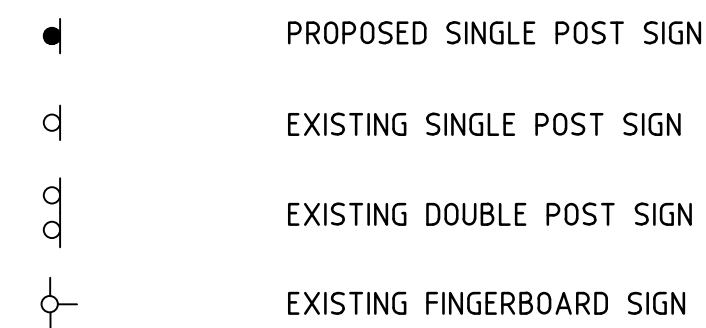

NOTES

1. CADASTRAL PROVIDED BY CITY OF COCKBURN.
2. ALL DIMENSIONS ARE IN METERS UNLESS OTHERWISE NOTED.
3. CONCEPT IS BASED ON AERIAL IMAGERY FROM METROMAPS DATED OCT' 23.
4. THE LOCATION OF THE THRESHOLD TREATMENT WILL NEED TO BE ASSESSED IN FURTHER STAGES TO CHECK FOR DESIGN CRITERIA BASED AROUND VERTICAL SIGHT DISTANCE AND DRAINAGE REQUIREMENTS.
5. LIGHTING AT THE LOCATION OF THE THRESHOLD TREATMENTS WILL REQUIRE ASSESSMENT AND POSSIBLE UPGRADE OF LUMINAIRES.
6. SERVICES LOCATIONS ARE INDICATIVE ONLY AND SHOULD BE CONFIRMED ON SITE PRIOR TO ANY WORK.
7. ALL SIGNAGE IS TO BE REINSTATED TO MATCH EXISTING LOCATIONS UNLESS OTHERWISE NOTED.

NOT FOR CONSTRUCTION



					 CITY OF COCKBURN 9 COLEVILLE CRESCENT, SPEARWOOD WA 6163 PHONE: (08) 9411 3444 FAX: (08) 9347 3333	TITLE BANJUP THRESHOLD TREATMENTS BEENYUP ROAD LOCATION 5 – CONCEPT	DESIGNED SM	APPROVED	SCALE 1:250	JOB No. 3006466	
				DRAWN SM			DWG No.		SHEET No.	REV	
A	ISSUED FOR REVIEW	SM	14.11.23	SM			3006466-588-05		A		
REV	DESCRIPTION	DRAWN	DATE	CHECKED							