



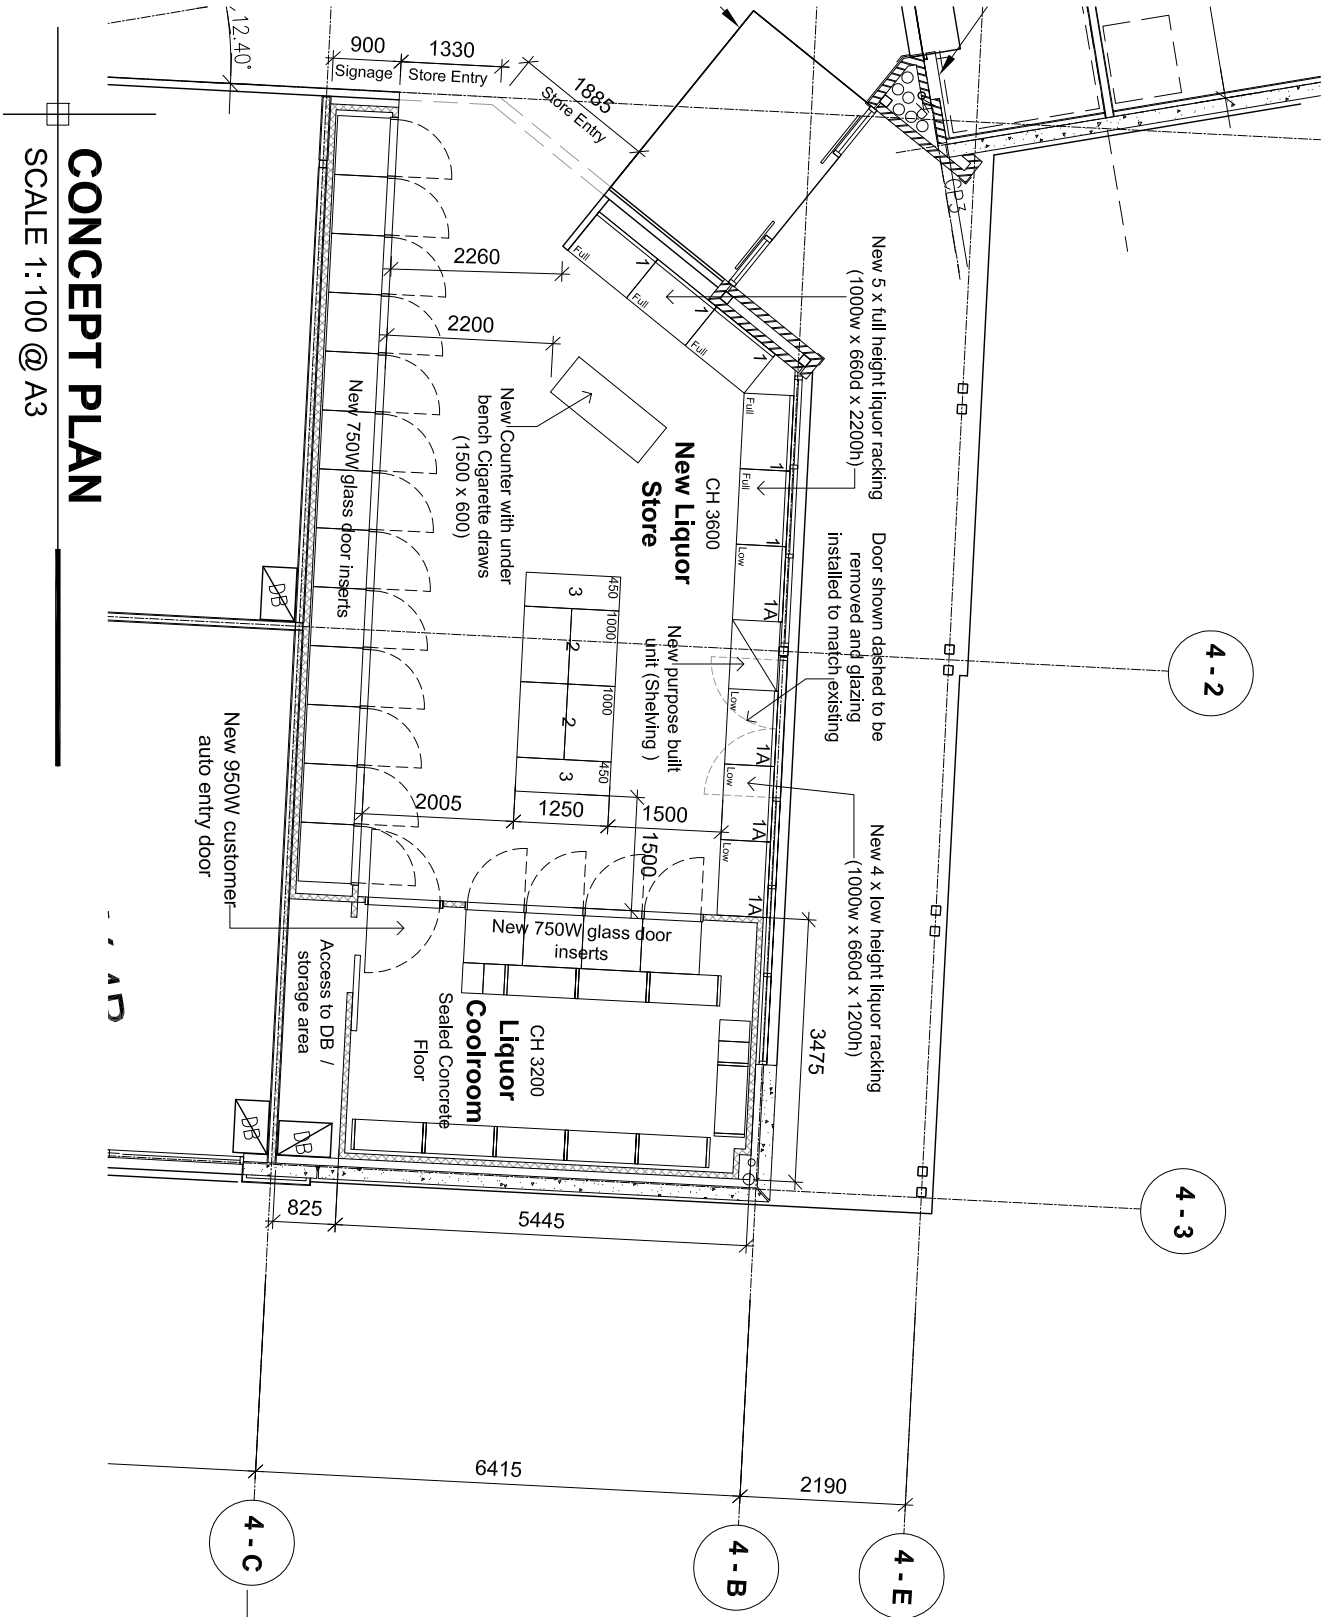

CONCEPT PLAN

SCALE 1:100 @ A3

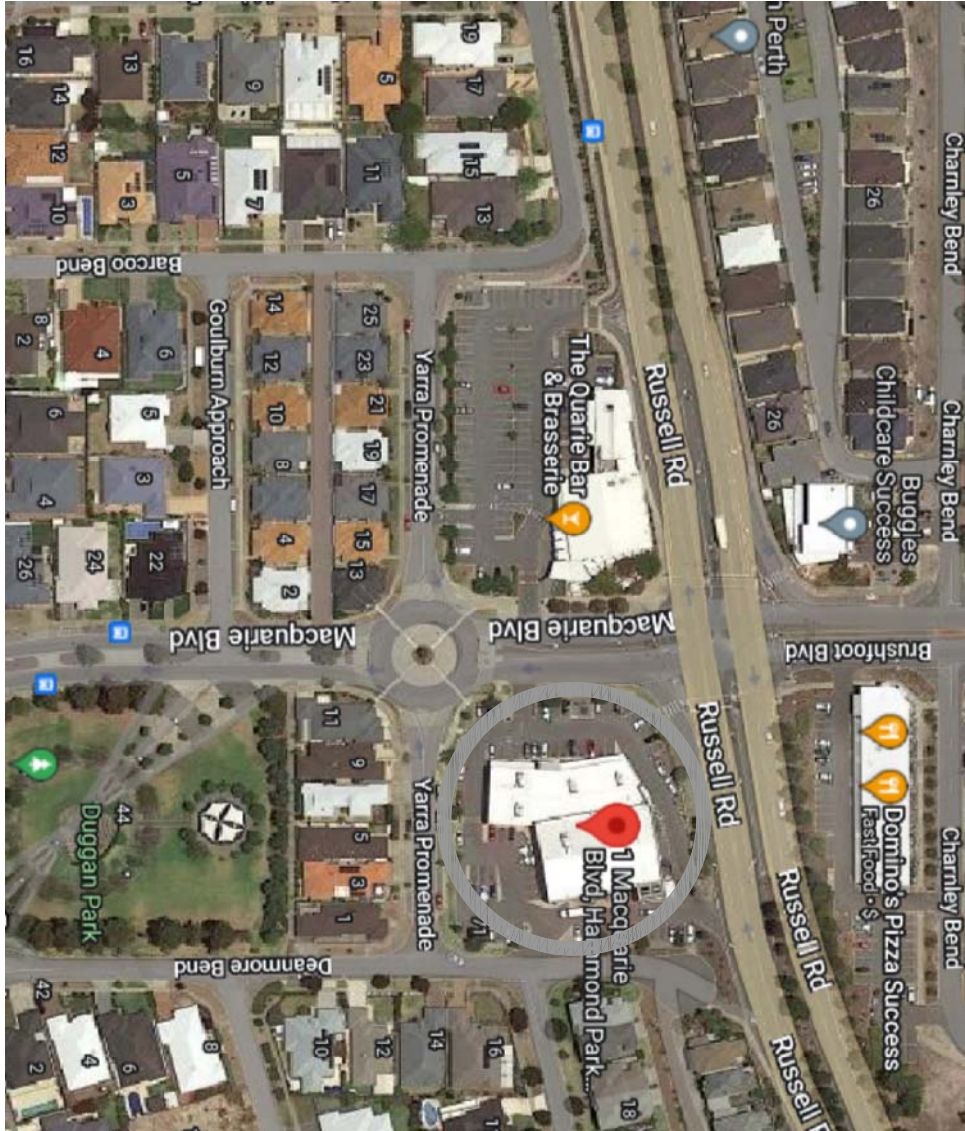

LOCALITY MAP

SCALE : NTS

ANALYSIS

- 17 x Fridge Doors
- 5 x Wall Shelf Units - Full height
- 4 x Wall Shelf Units - Low height
- 2 x Double-sided Gondola Units
- + 2 x Display Ends

AREAS

- Shoppable Coolroom = 18sqm
- Void / Stockroom = 3sqm
- Trading Area = 60sqm
- Total Trading Area = 78m²
- Total Internal Area = 81m²

RACKING LEGEND

- 1000W x 660D x 2000H Wall Racking
- 1000W x 660D x 1000H Wall Racking
- 1200W x 1000D x 1400H Double-sided Gondola
- 1250W x 450D x 1400H Gondola Display Ends
- 900W x 400D x 2000H Coolroom Racking
- 900W x 750D x 2000H Coolroom Racking

WALL LEGEND

- Existing Wall
- New Internal Wall
- New Coolroom Panel

REV	AMENDMENTS	BY	DATE
A	FIRST ISSUE	KB	07.02.23



AUSTRALIAN LIQUOR MARKETERS PTY. LTD.
1 THOMAS HOLT DRIVE, MACQUARIE PARK, NSW 2123
Tel: 02 9741 3000

NOTE: THIS DRAWING IS FOR DESIGN GUIDANCE ONLY. REQUIRED DIMENSIONS ARE TO TAKE PRECEDENCE OVER FINISHED DIMENSIONS. THE REQUIREMENTS OF ALL RELEVANT AUTHORITIES, THE APPLICABLE AUSTRALIAN STANDARDS AND THE BUILDING CODE OF AUSTRALIA, MUST BE VERIFIED BY ALL PROJECT PARTICIPANTS PRIOR TO COMMENCING CONSTRUCTION. THIS DRAWING IS THE PROPERTY OF ALM PTY LTD AND MUST NOT BE REPRODUCED, COPIED OR USED WITHOUT THE WRITTEN PERMISSION FROM ALM PTY LTD.

THE BOTTLE O

TENANCY 3
1 MACQUARIE BLVD
HAMMOND PARK WA 6164

CLIENT
C/- ALM PTY LTD

CONCEPT PLAN

SCALE	DRAWN	DATE
1:100@ A3	KB	07.02.23
PROJECT NO.	DRAWING NO.	ISSUE
*****	SK-01	A
SITE AREAS:	TRADING	78sqm
TOTAL	81sqm	